1 & 2 Lime Rock with
Screenings as a filler

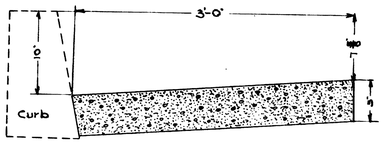


ENLARGED SECTION OF CONCRETE GUTTERS

SCALE 1½"=1'

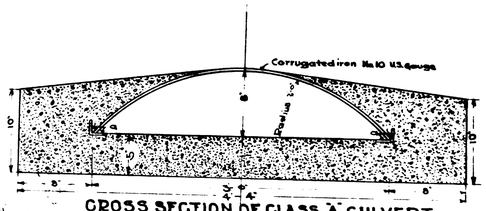


CROSS SECTION OF CLASS 'A' CULVERT

AT A-A

SCALE 1½"=1'

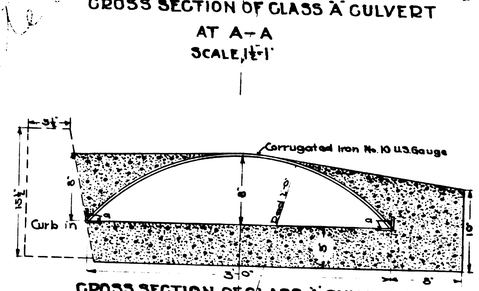


CROSS SECTION OF CLASS 'A' CULVERT

AT B-B

SCALE 1½"=1'

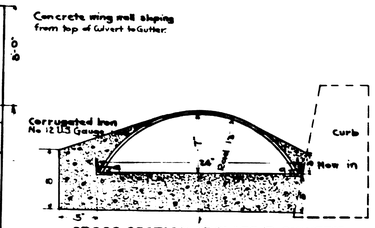


CROSS SECTION OF CLASS 'B' CULVERT

AT C-C

SCALE 1½"=1'

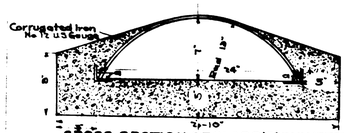


CROSS SECTION OF CLASS 'B' CULVERT

AT D-D

SCALE 1½"=1'




LONGITUDINAL SECTION
OF
WING WALL
SHOWING REINFORCEMENT

Scale 1½"=1'




PLAN OF CLASS 'A' CULVERT SCALE ½"=1'

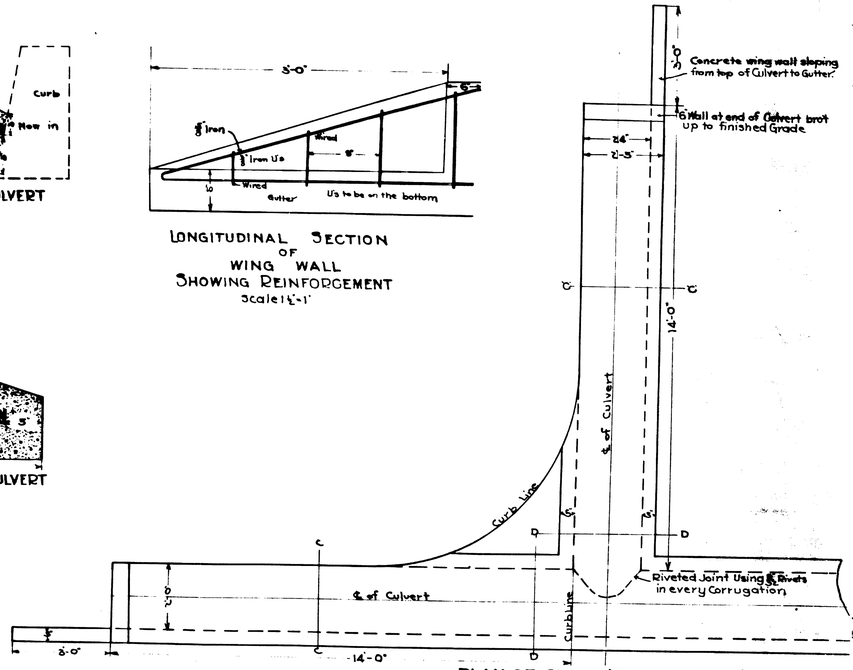


PLAN OF CLASS 'B' CULVERT

Scale ½"=1'

OF NINTH STREET SHOWING CHARACTER
TION OF IMPROVEMENTS AT B—B
Scale ¼"=1'
nter Line of Street to be of Ordinance Grade
ion modified according to formula a= $\frac{R}{4}$.
epression at quarter point.
eight of Crown above gutter
o. of Sections of half Street.

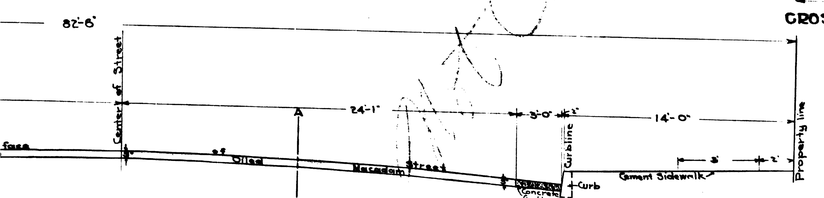


VIATIONS
icates Foot or Feet
icates Inch or Inches
Street
Center Line
ndicates equals
Number
Shown Thus
hown Thus
hown Thus
n angle iron 2"×2"×¼"

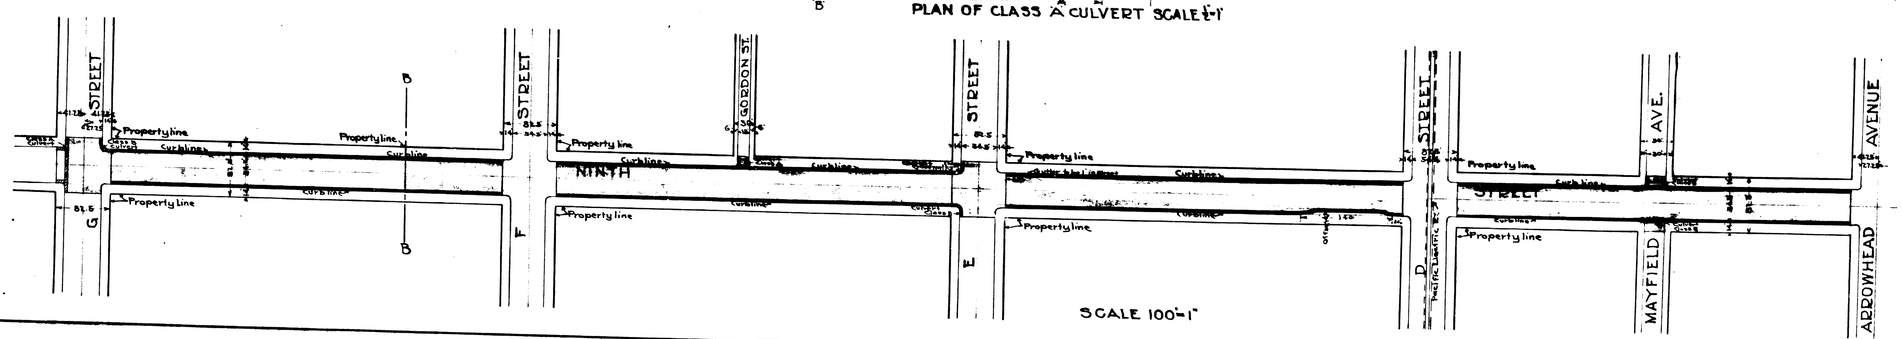


SCALE 100'=1'

No. 163

PLAN OF
NINTH ST. IMPROVEMENT
FROM
ARROWHEAD AVENUE
TO
6 STREET