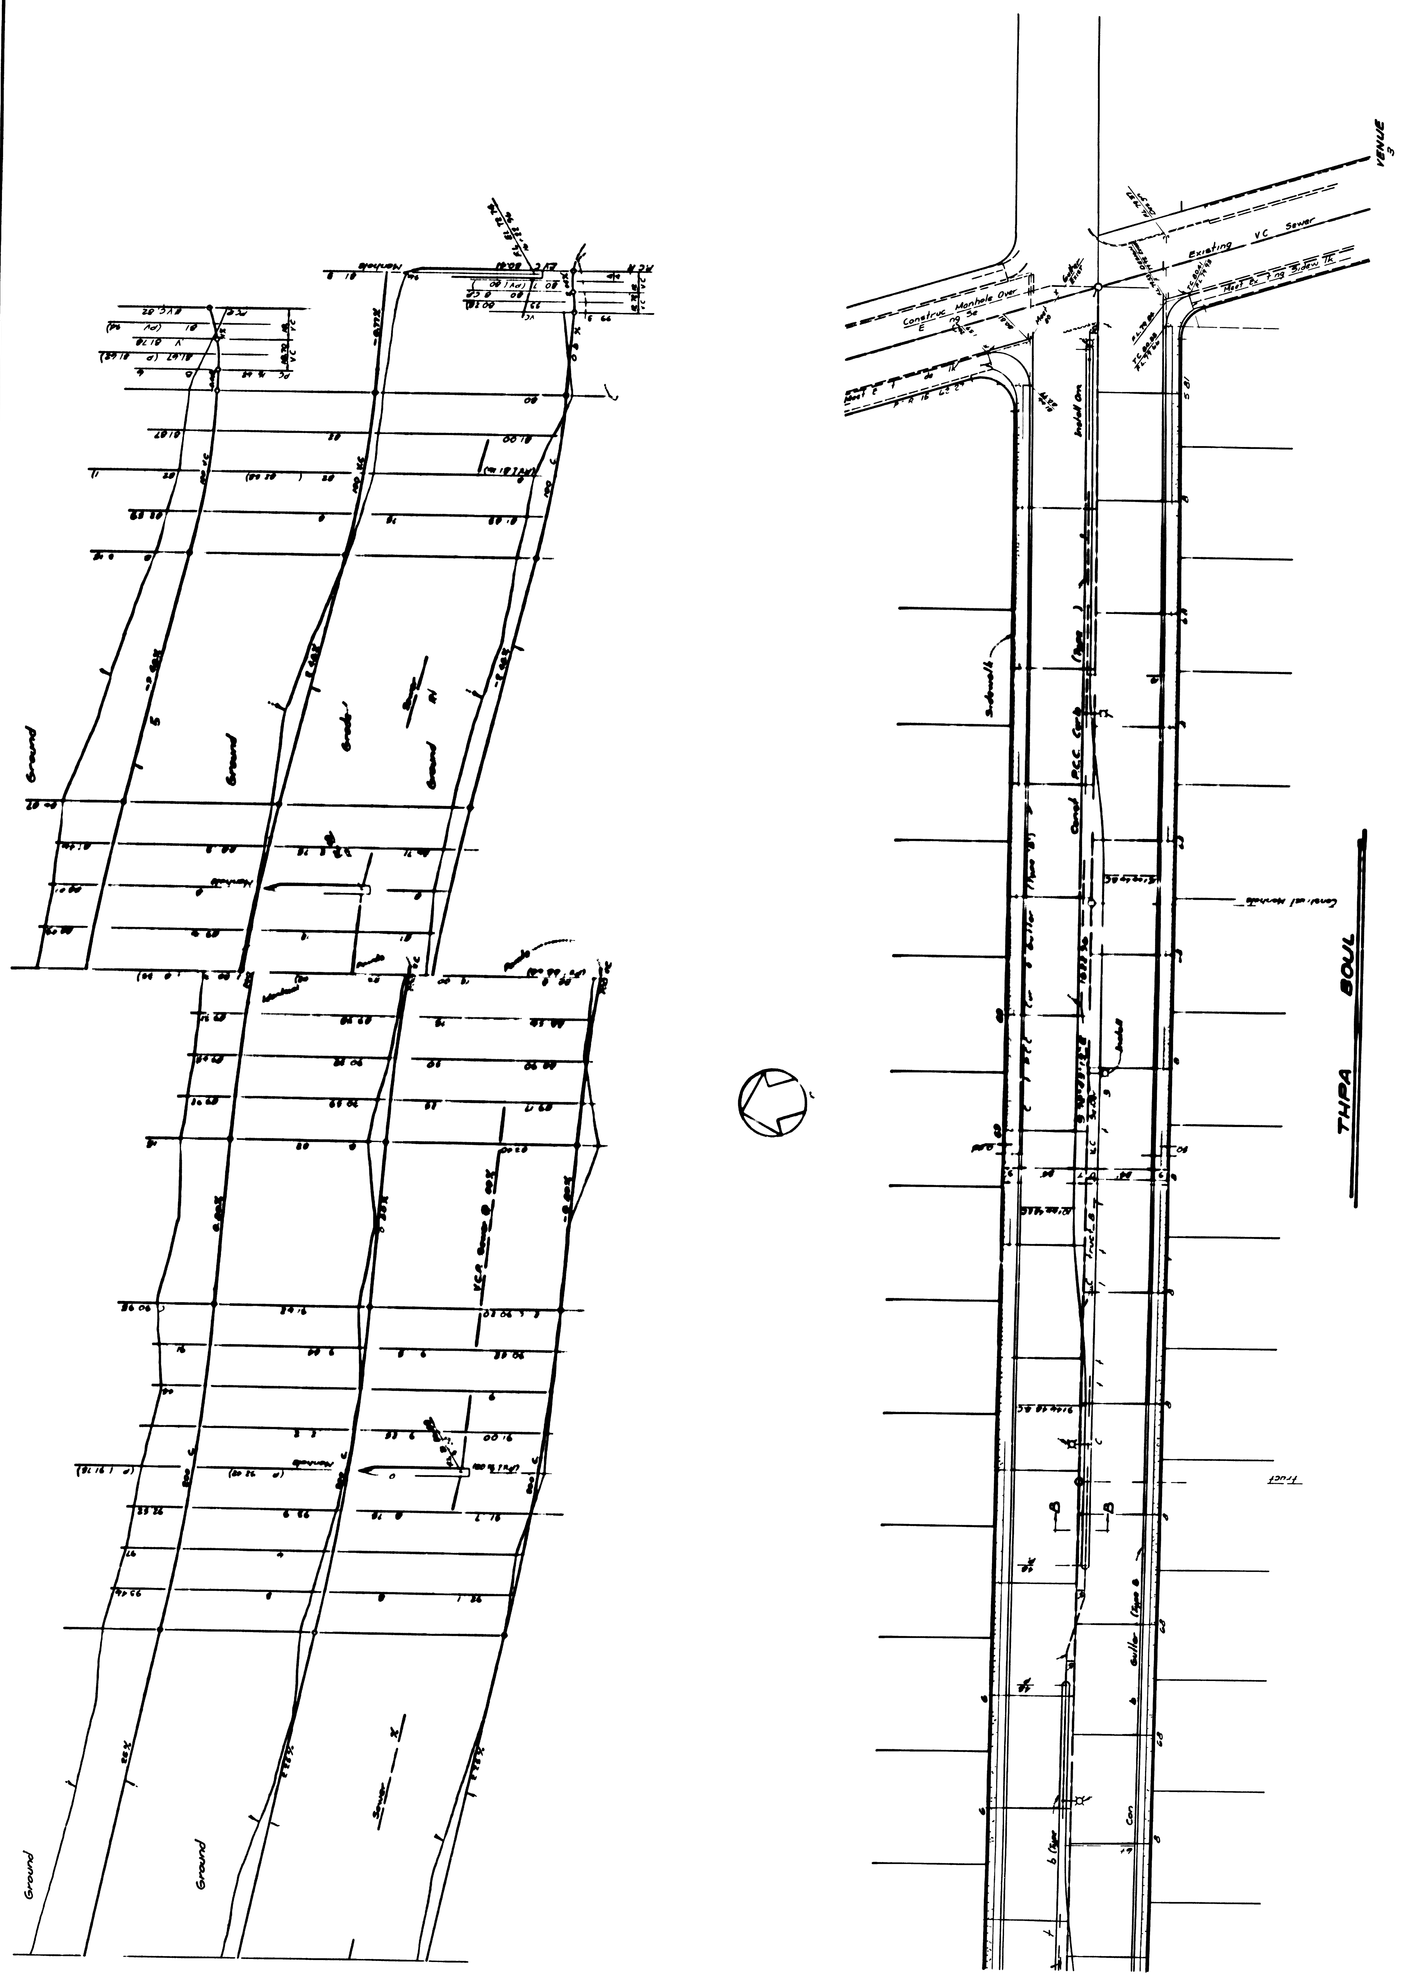
DRAWING
17
THPA BOUL
VENUE
Existing V.C. Sewer
Construct Manhole Over
Sidewalk
P.C.C. Curb
Ground
Manhole
Sewer

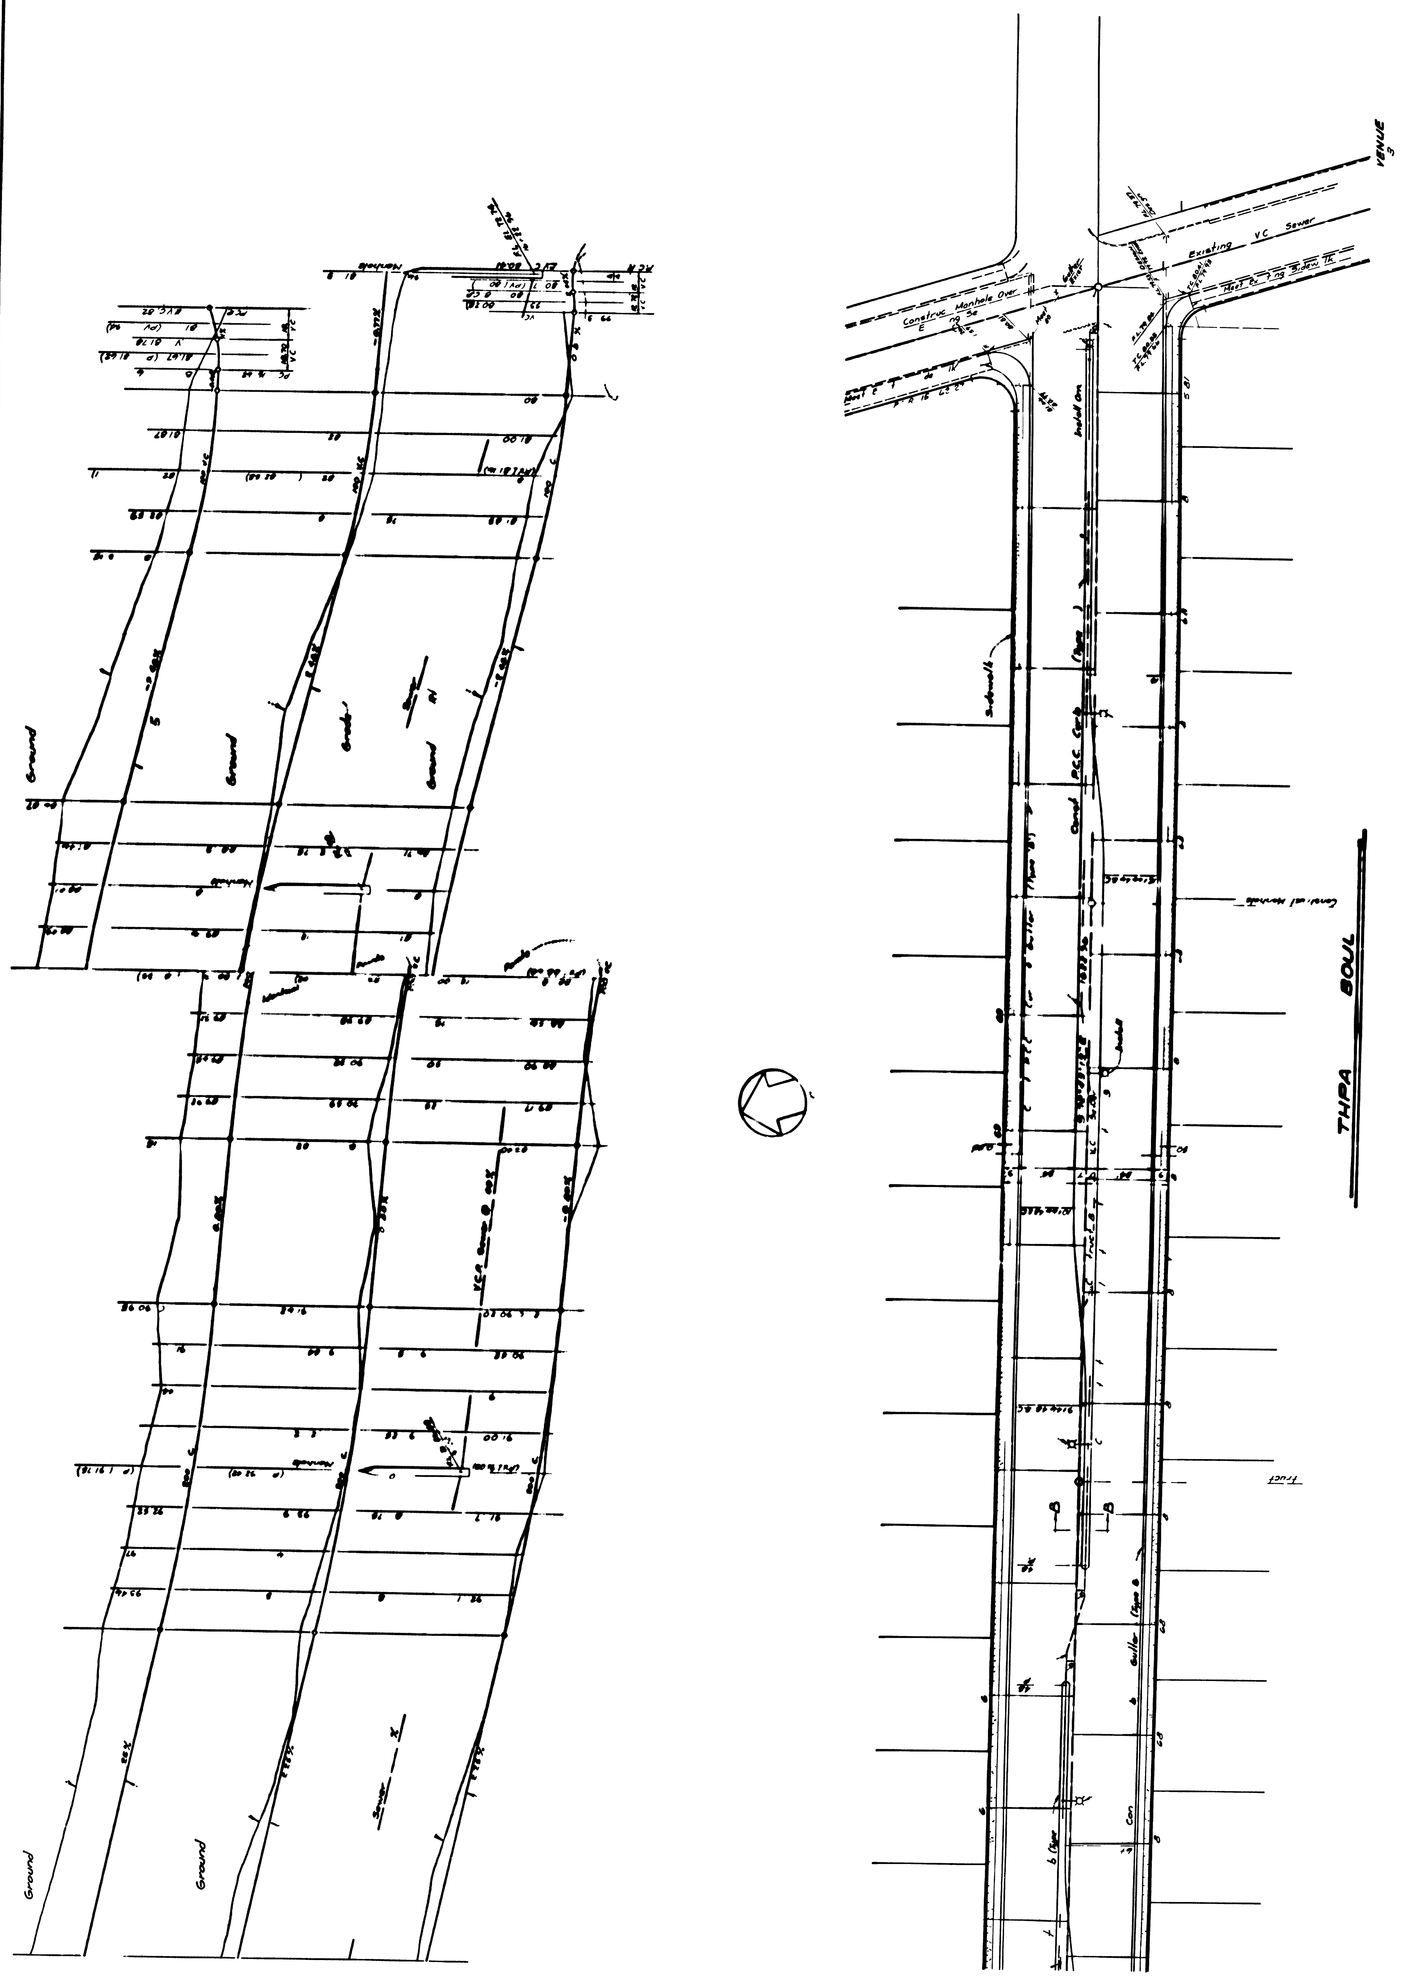
DRAWING
17
THPA BOUL
VENUE
Existing V.C. Sewer
Construct Manhole Over
Sidewalk
P.C.C. Curb
Ground
Manhole
Sewer

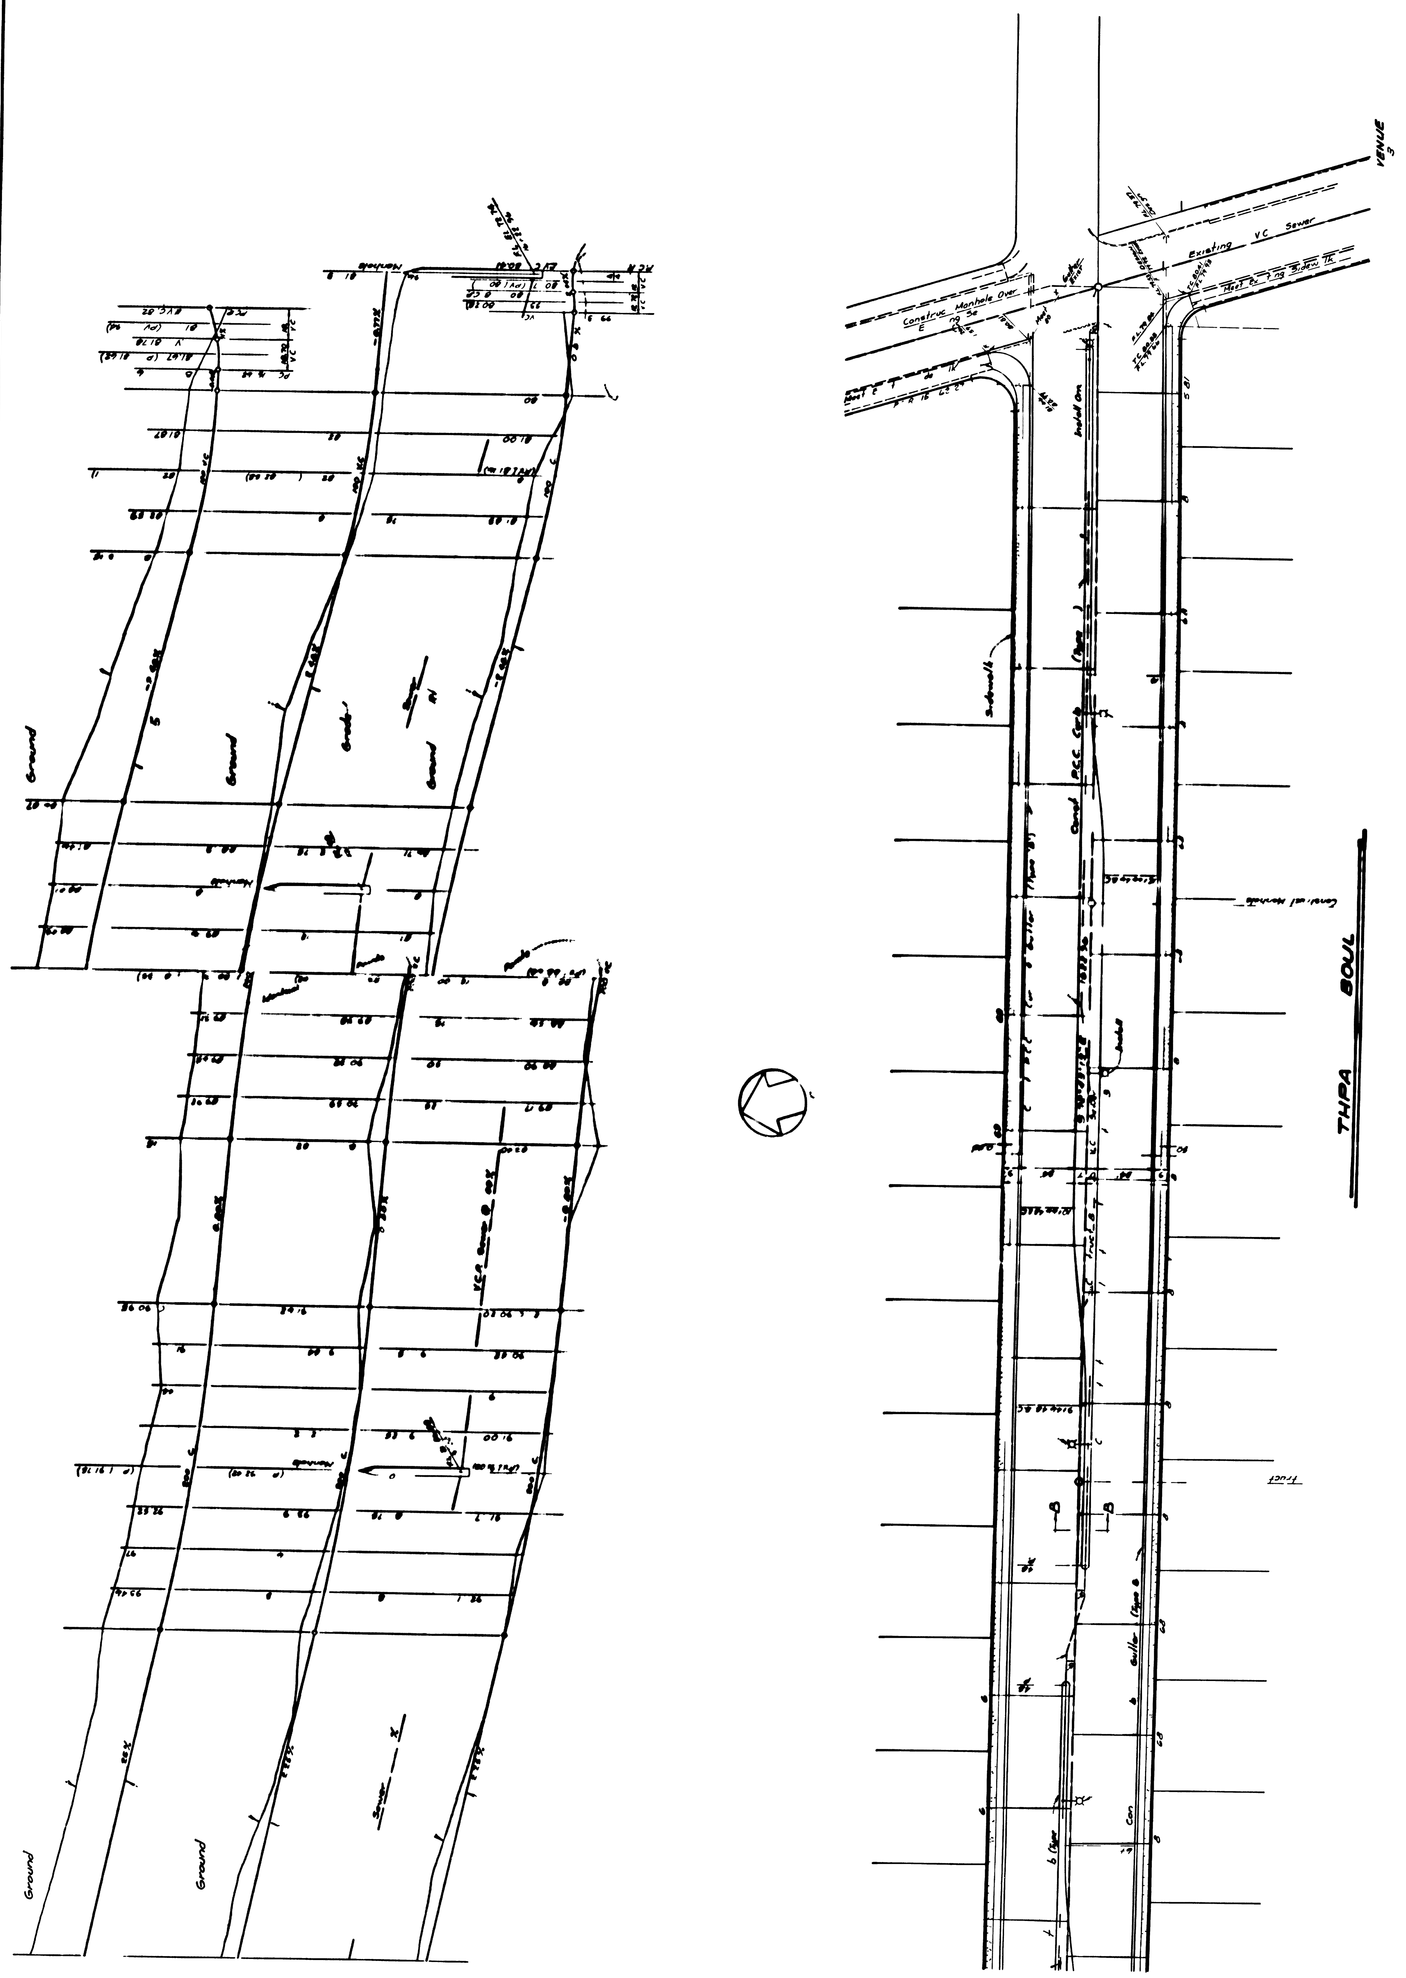
DRAWING
17
THPA BOUL
VENUE
Existing V.C. Sewer
Construct Manhole Over
Sidewalk
P.C.C. Curb
Ground
Manhole
Sewer