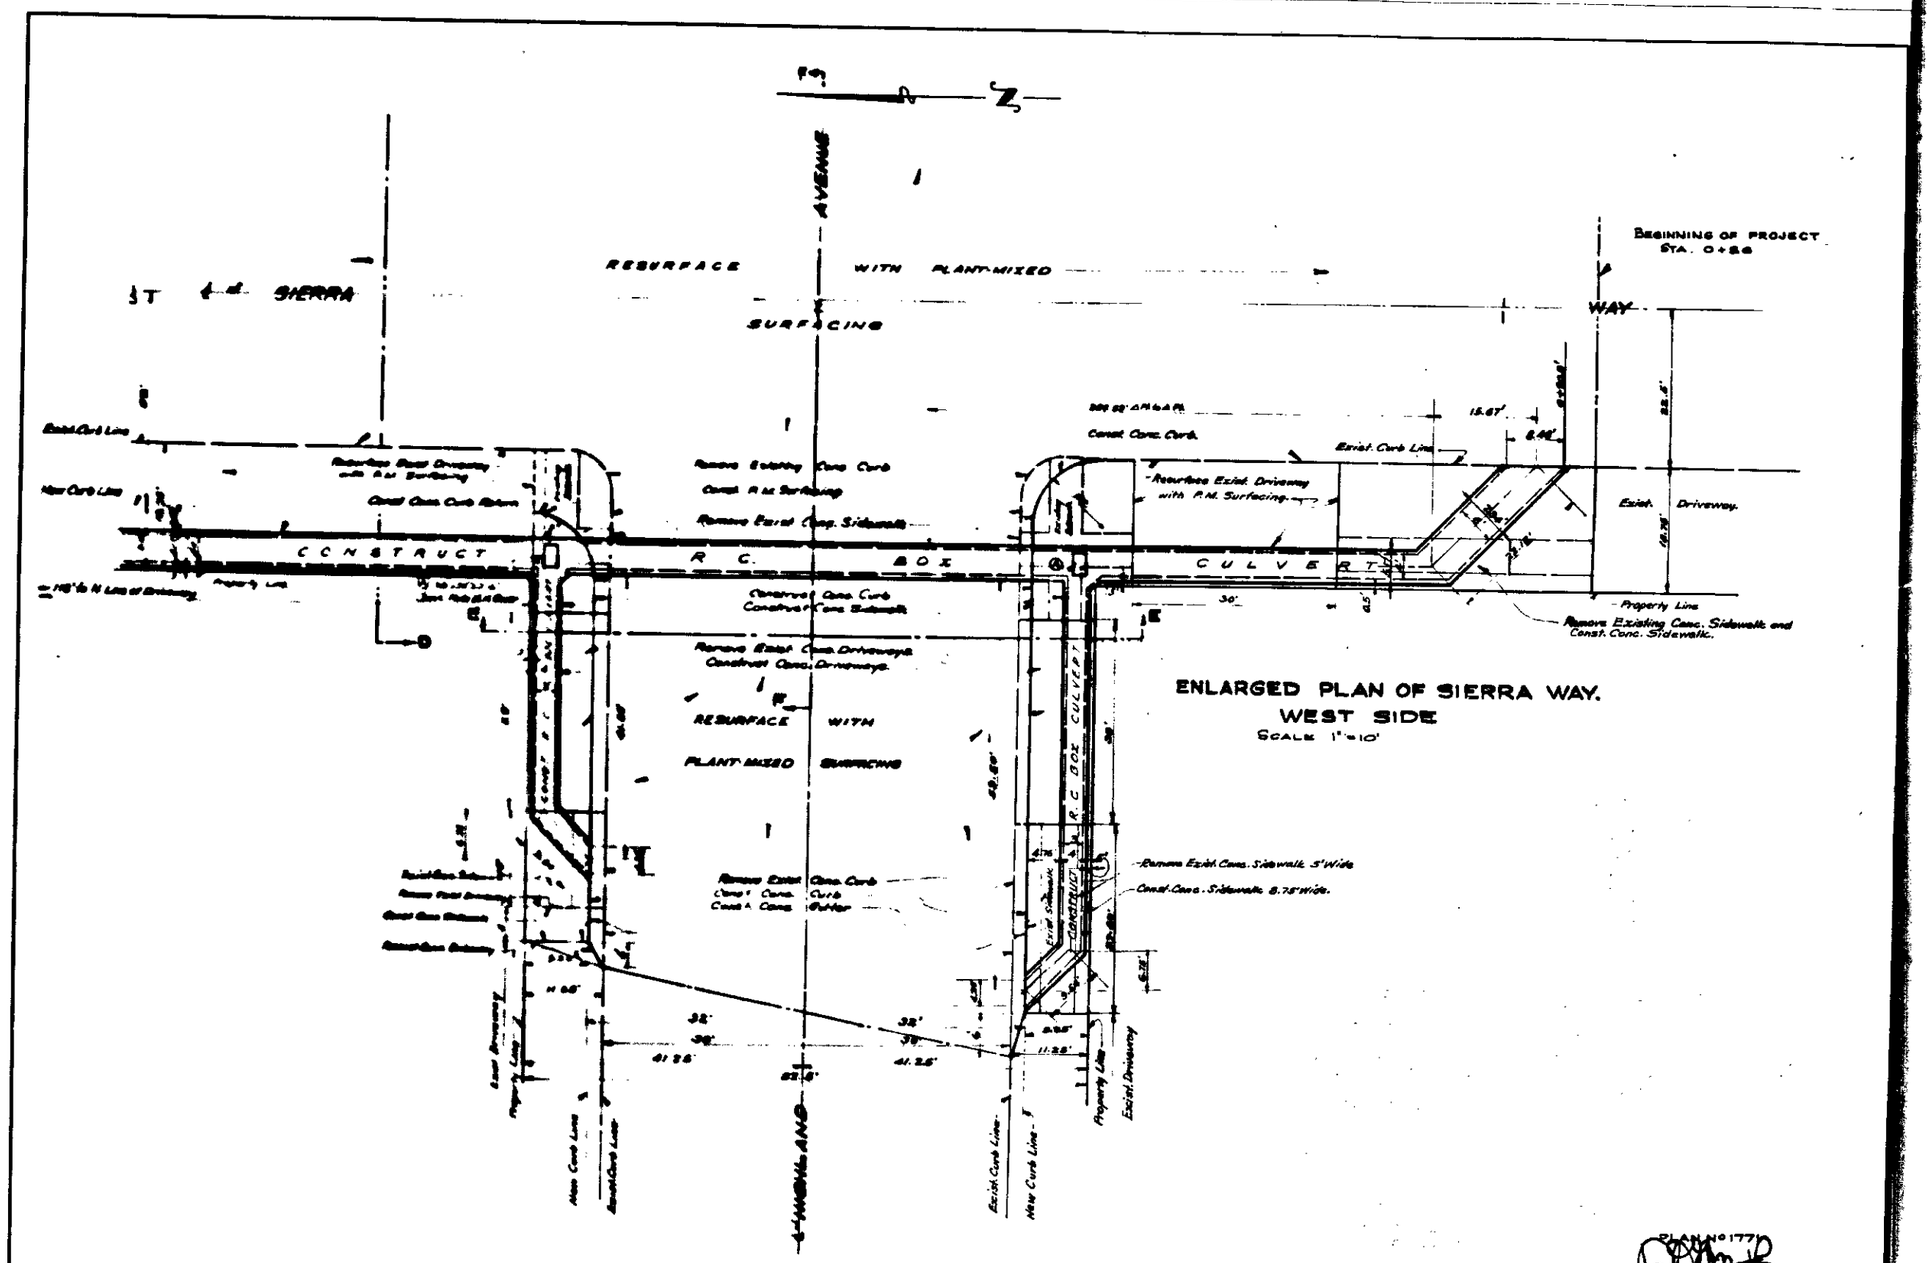
ST & SIERRA
AVENUE
RESURFACE WITH PLANT-MIXED SURFACING
WAY
BEGINNING OF PROJECT
STA. 0+86
CONSTRUCT R.C. BOX CULVERT
Existing Curb Line
New Curb Line
Property Line
Remove Existing Conc. Curb
Const. A.C. Surfacing
Remove Exist. Conc. Sidewalk
Const. Conc. Curb
Const. Conc. Sidewalk
Remove Exist. Conc. Driveways
Construct Conc. Driveways
RESURFACE WITH PLANT-MIXED SURFACING
Resurface Exist. Driveway with A.C. Surfacing
Exist. Driveway
Remove Existing Conc. Sidewalk and Const. Conc. Sidewalk.
Remove Exist. Conc. Sidewalk 5' Wide
Const. Conc. Sidewalk 8.75' Wide.
Exist. Sidewalk
Exist. Driveway
New Curb Line
Exist. Curb Line
Property Line
ENLARGED PLAN OF SIERRA WAY.
WEST SIDE
SCALE 1"=10'
PLAN No 1777
Acting City Eng. C.E. Cert. No 3102
SHEET 5 OF 8 SHEETS

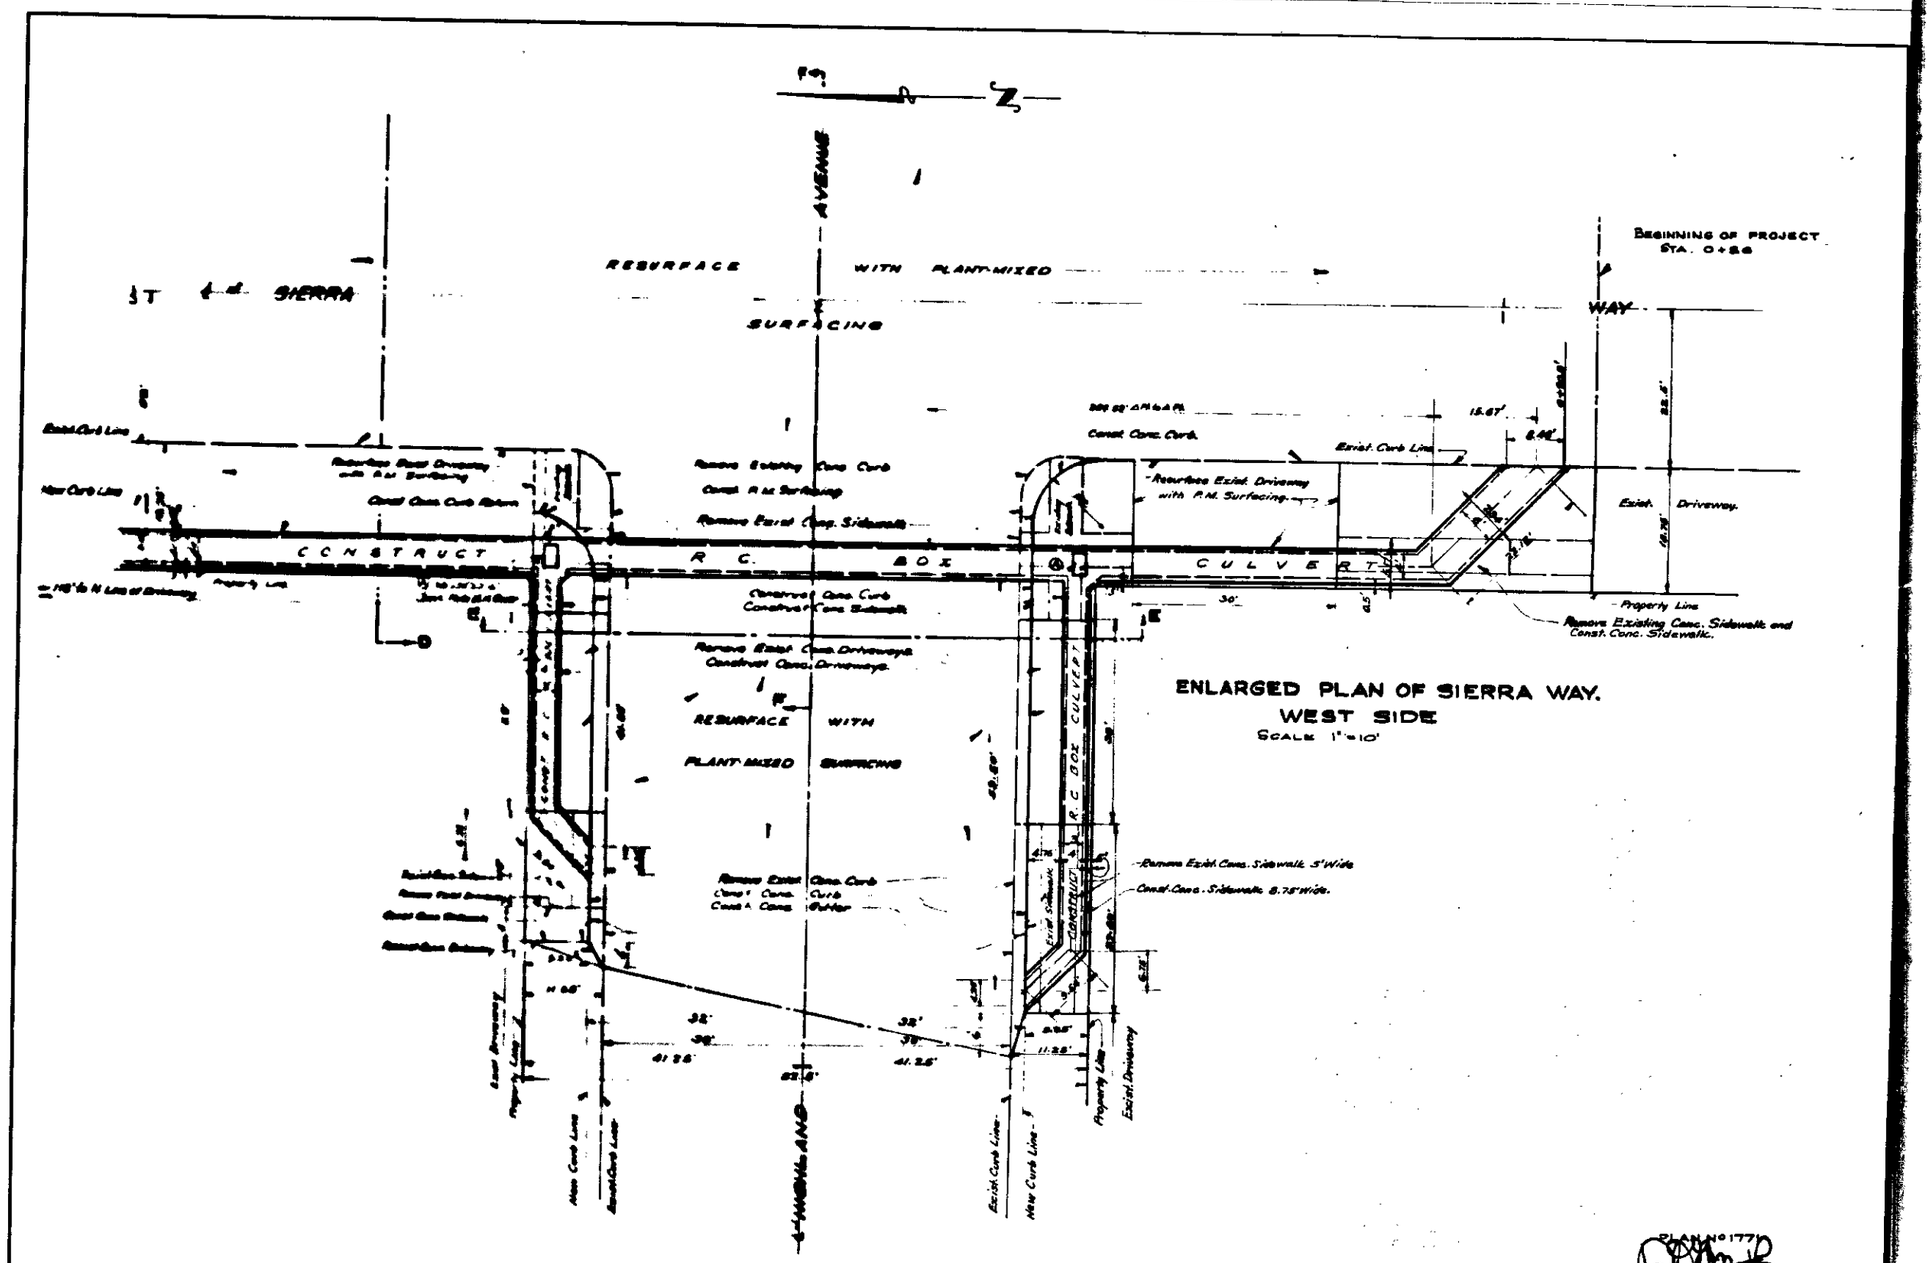
ST & SIERRA
AVENUE
RESURFACE WITH PLANT-MIXED SURFACING
WAY
BEGINNING OF PROJECT
STA. 0+86
CONSTRUCT R.C. BOX CULVERT
Existing Curb Line
New Curb Line
Property Line
Remove Existing Conc. Curb
Const. A.C. Surfacing
Remove Exist. Conc. Sidewalk
Const. Conc. Curb
Const. Conc. Sidewalk
Remove Exist. Conc. Driveways
Construct Conc. Driveways
RESURFACE WITH PLANT-MIXED SURFACING
Resurface Exist. Driveway with A.C. Surfacing
Exist. Driveway
Remove Existing Conc. Sidewalk and Const. Conc. Sidewalk.
Remove Exist. Conc. Sidewalk 5' Wide
Const. Conc. Sidewalk 8.75' Wide.
Exist. Sidewalk
Exist. Driveway
New Curb Line
Exist. Curb Line
Property Line
ENLARGED PLAN OF SIERRA WAY.
WEST SIDE
SCALE 1"=10'
PLAN No 1777
Acting City Eng. C.E. Cert. No 3102
SHEET 5 OF 8 SHEETS