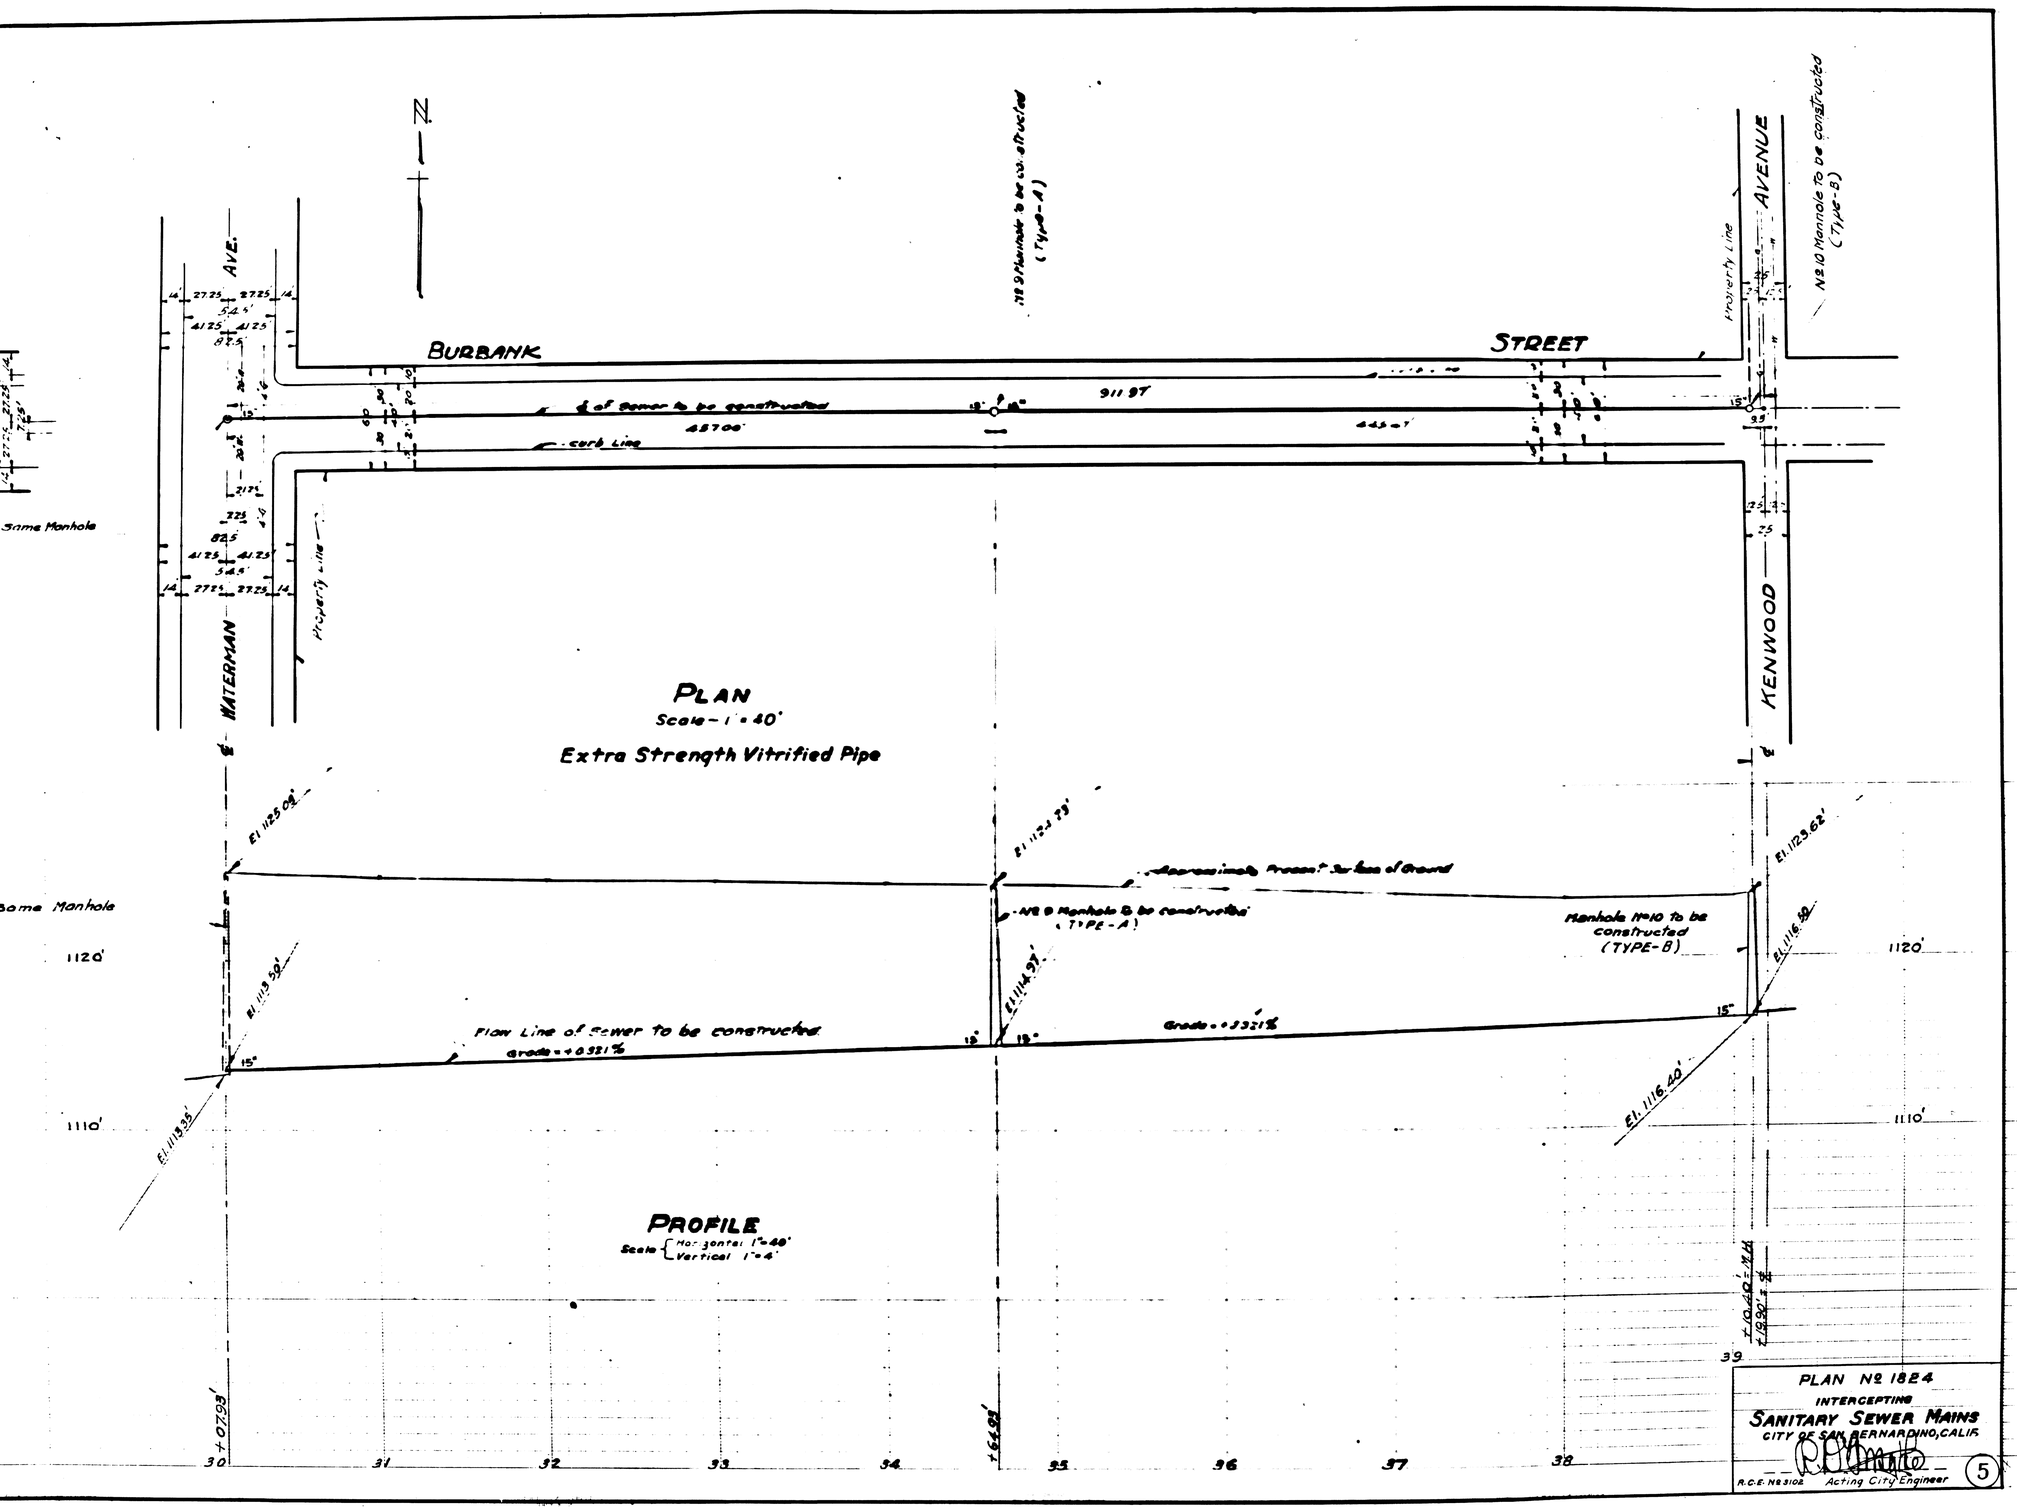
N
BURBANK
STREET
WATERMAN
AVE.
KENWOOD
AVENUE
Property Line
Curb Line
Nº 10 Manhole to be constructed (Type-B)
Nº 9 Manhole to be constructed (Type-A)
Same Manhole
PLAN
Scale - 1" = 40'
Extra Strength Vitrified Pipe
Approximate Present Surface of Ground
Nº 9 Manhole to be constructed (TYPE-A)
Manhole Nº 10 to be constructed (TYPE-B)
Plan Line of Sewer to be constructed
Grade = +0.321%
PROFILE
Scale { Horizontal 1" = 40' Vertical 1" = 4'
PLAN Nº 1824
INTERCEPTING
SANITARY SEWER MAINS
CITY OF SAN BERNARDINO, CALIF.
R.C.E. Nº 8102
Acting City Engineer
5

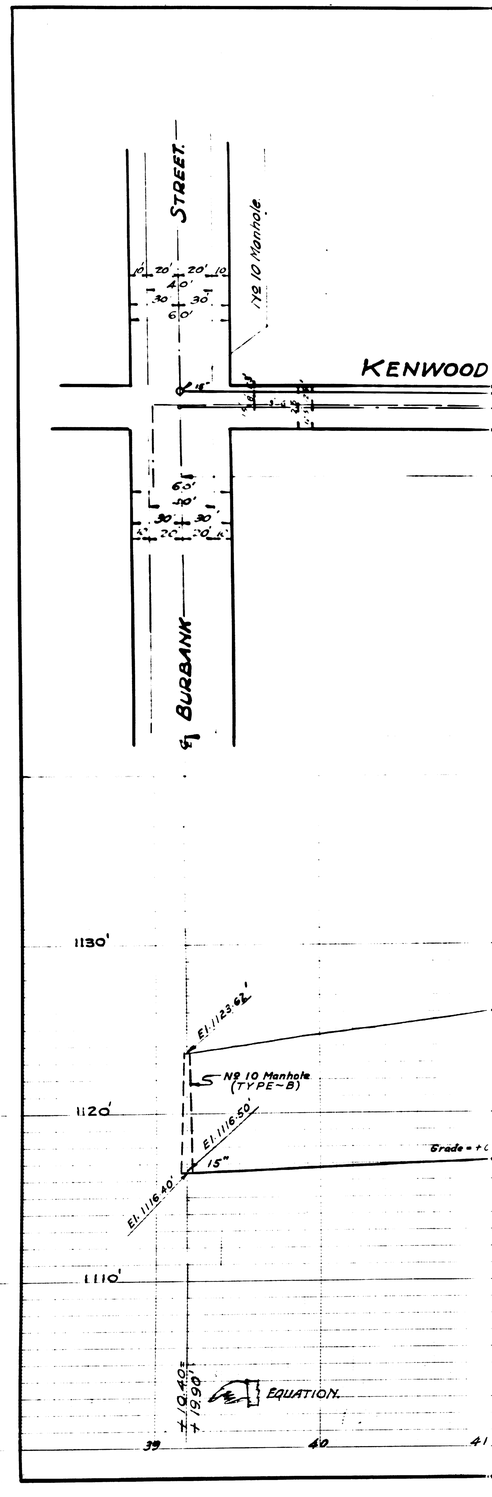
STREET
KENWOOD
BURBANK
Nº 10 Manhole
Nº 10 Manhole (TYPE-B)
EQUATION

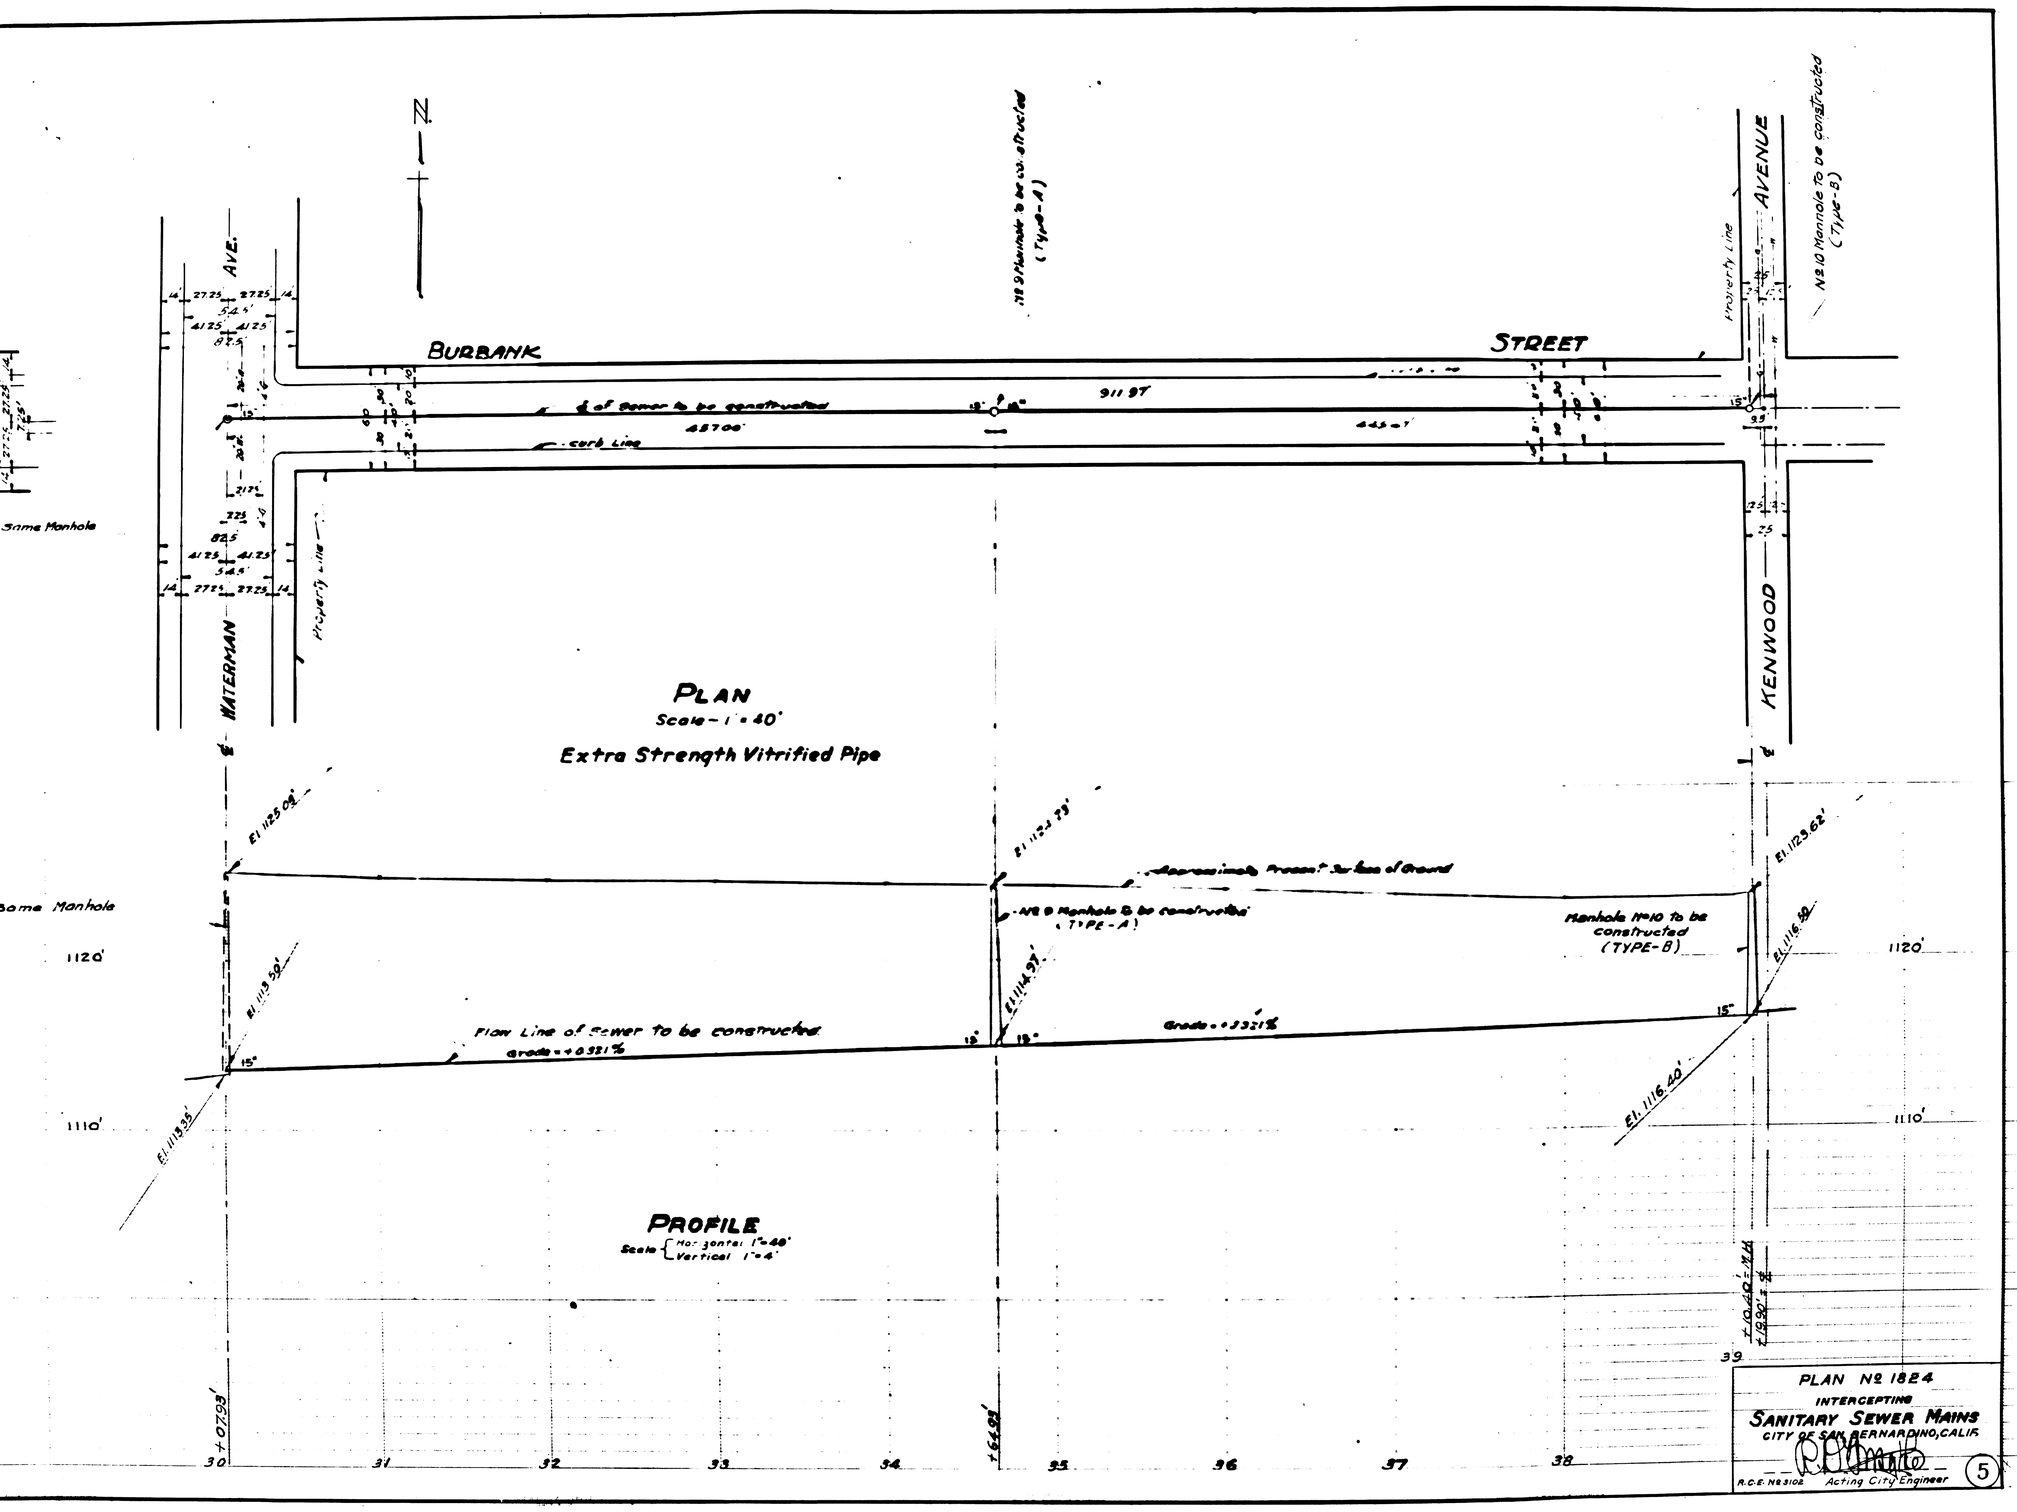
N
BURBANK
STREET
WATERMAN
AVE.
KENWOOD
AVENUE
Property Line
Curb Line
Nº 10 Manhole to be constructed (Type-B)
Nº 9 Manhole to be constructed (Type-A)
Same Manhole
PLAN
Scale - 1" = 40'
Extra Strength Vitrified Pipe
Approximate Present Surface of Ground
Nº 9 Manhole to be constructed (TYPE-A)
Manhole Nº 10 to be constructed (TYPE-B)
Plan Line of Sewer to be constructed
Grade = +0.321%
PROFILE
Scale { Horizontal 1" = 40' Vertical 1" = 4'
PLAN Nº 1824
INTERCEPTING
SANITARY SEWER MAINS
CITY OF SAN BERNARDINO, CALIF.
R.C.E. Nº 8102
Acting City Engineer
5

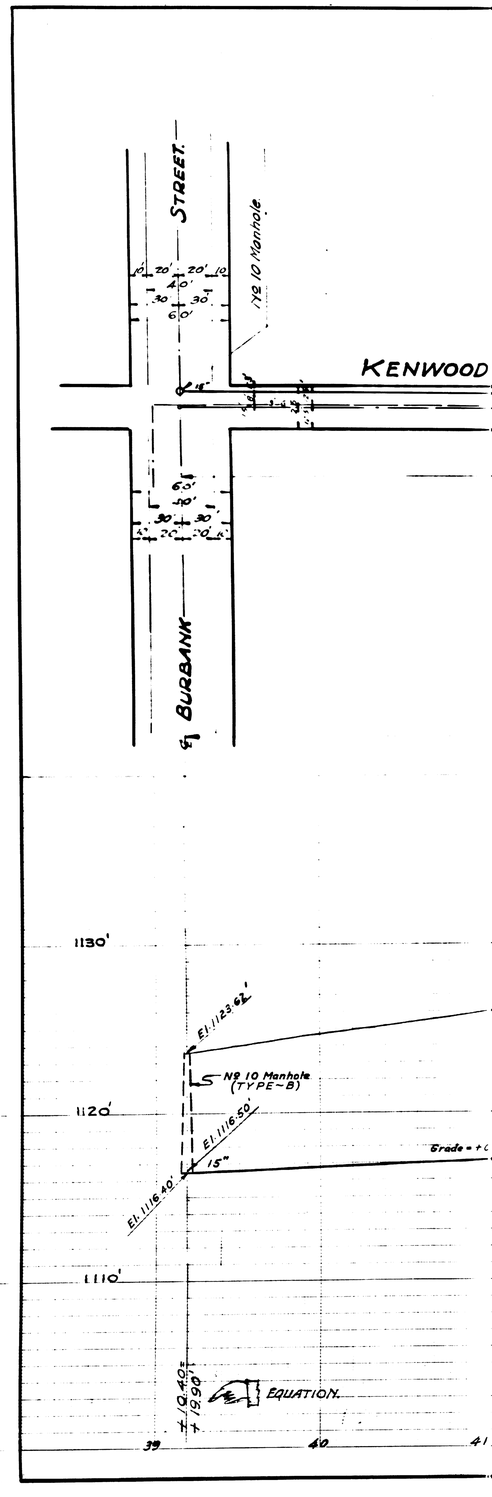
STREET
KENWOOD
BURBANK
Nº 10 Manhole
Nº 10 Manhole (TYPE-B)
EQUATION