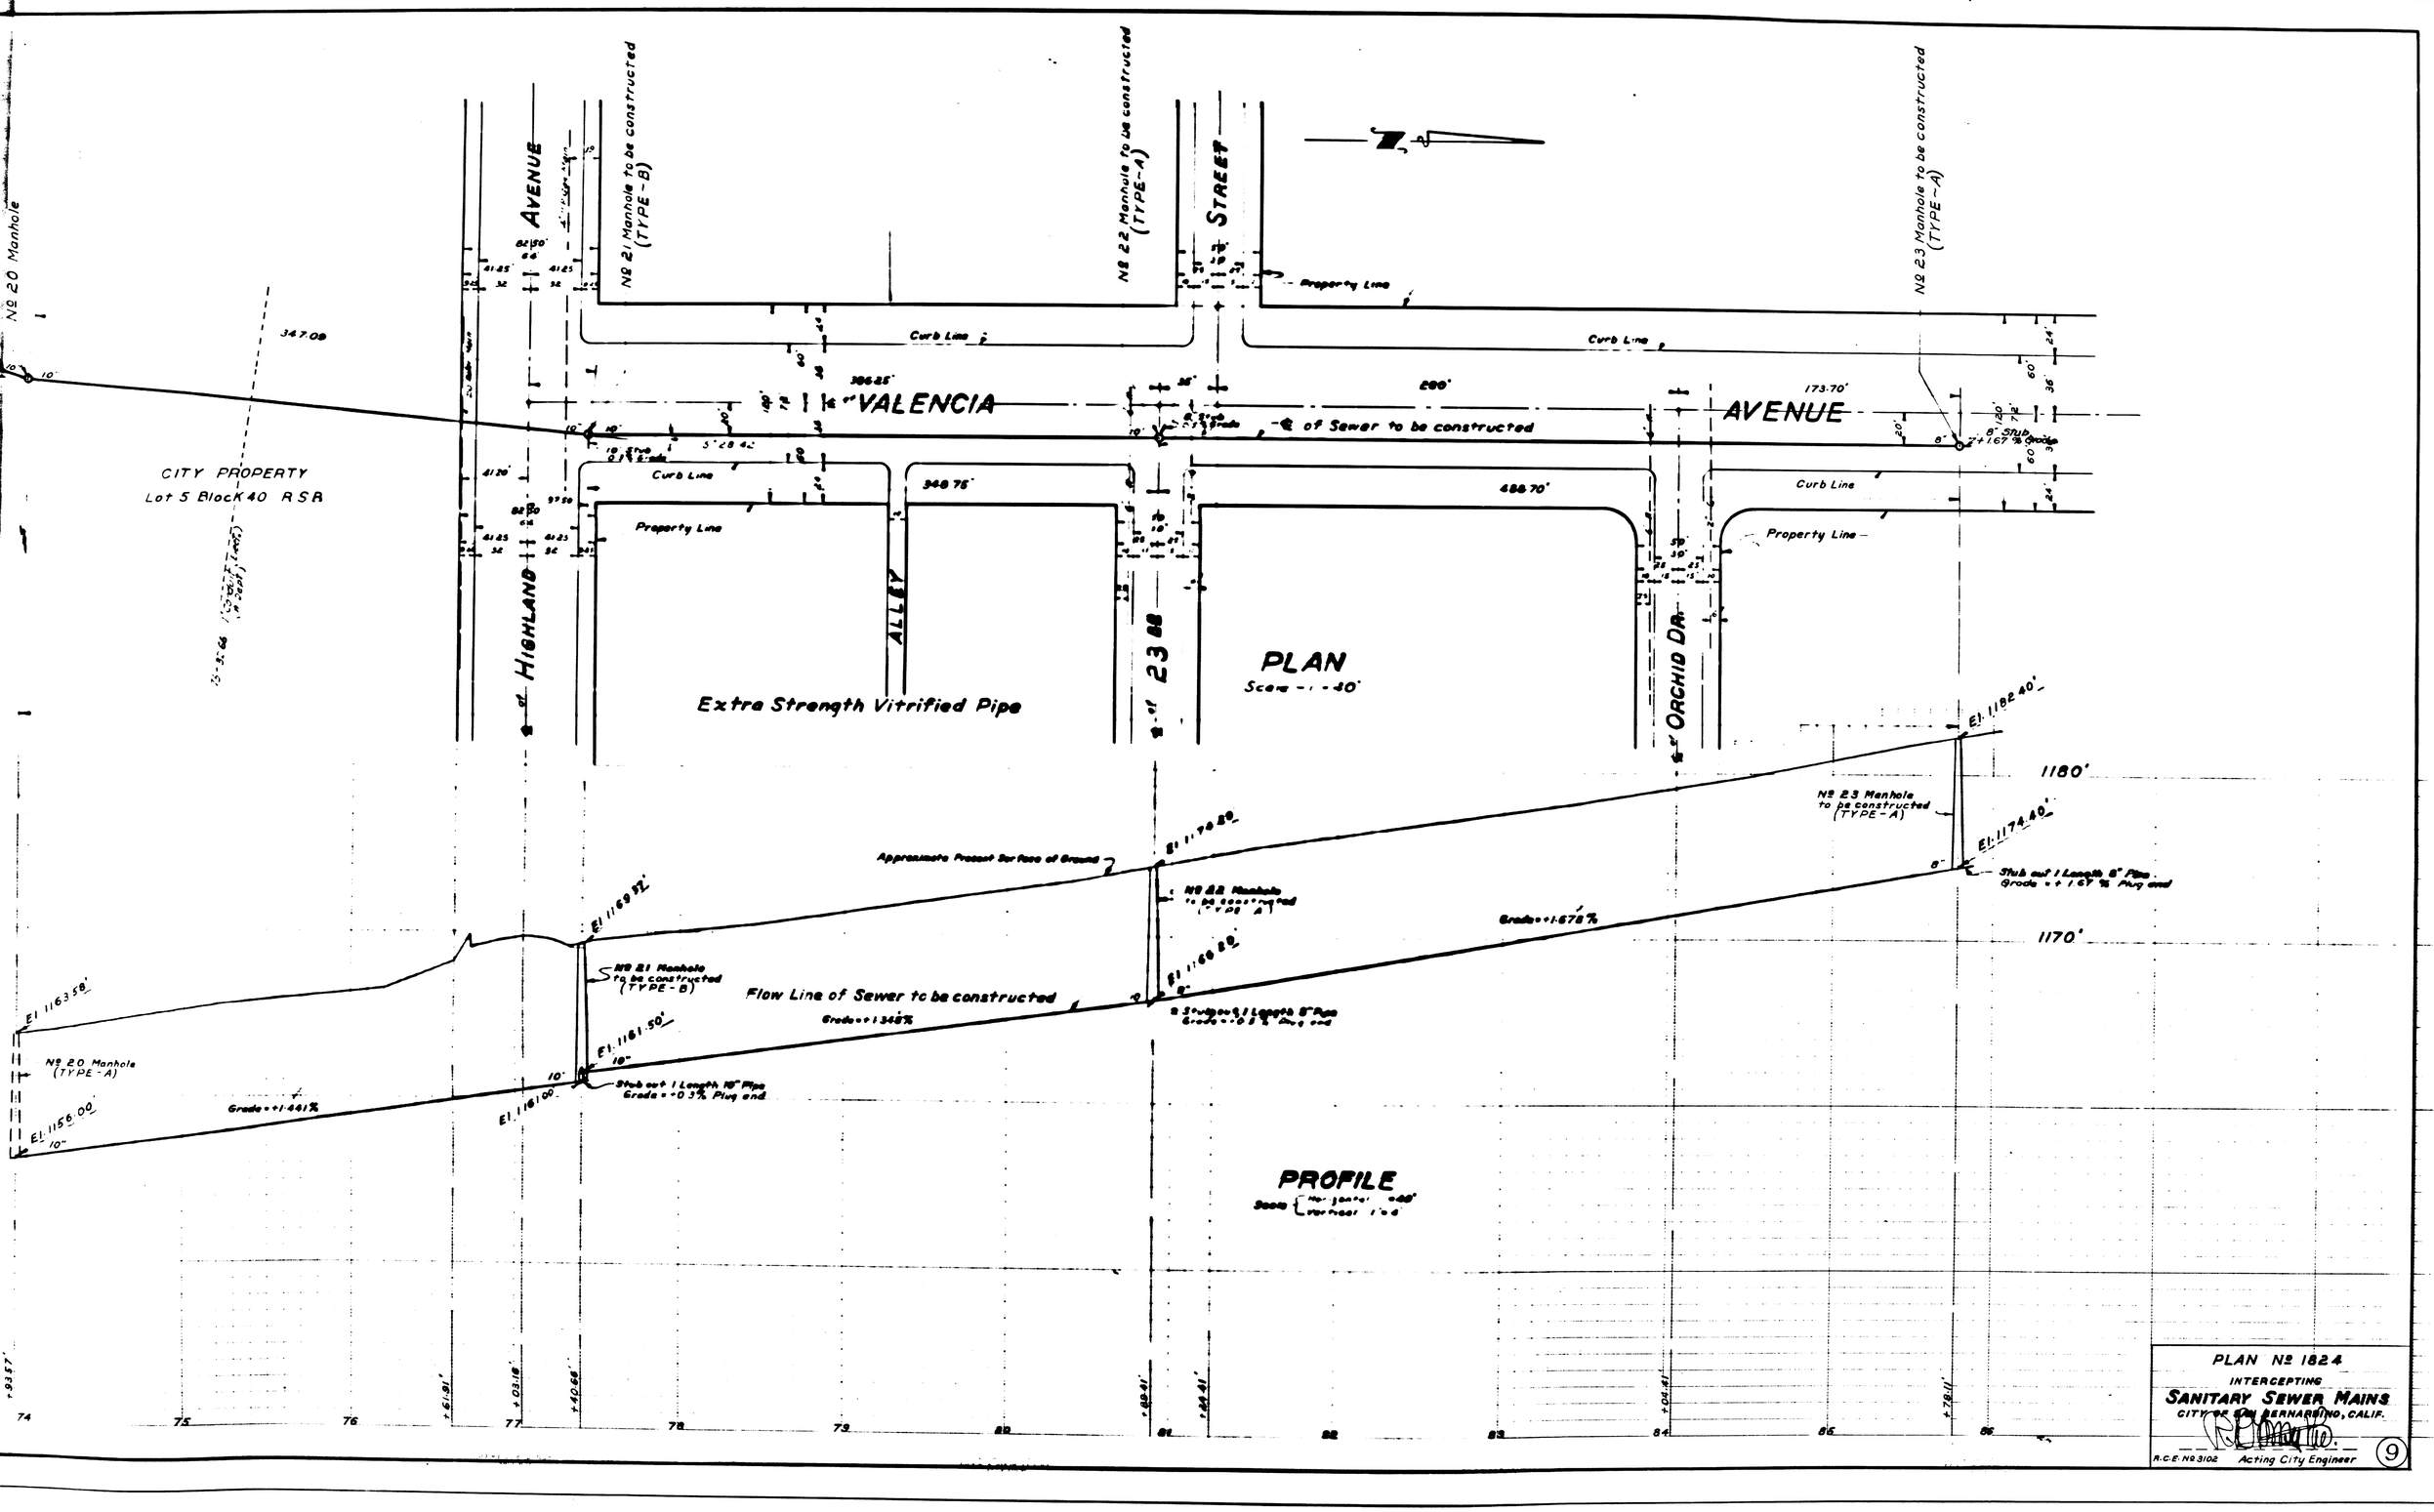
Nº 20 Manhole
Nº 21 Manhole to be constructed (TYPE-B)
Nº 22 Manhole to be constructed (TYPE-A)
Nº 23 Manhole to be constructed (TYPE-A)
HIGHLAND AVENUE
VALENCIA STREET
ALLEY
23rd
ORCHID DR.
AVENUE
Curb Line
Property Line
℄ of Sewer to be constructed
CITY PROPERTY
Lot 5 Block 40 RSB
Extra Strength Vitrified Pipe
PLAN
Scale 1" = 40'
Approximate Present Surface of Ground
Flow Line of Sewer to be constructed
Grade = +1.348%
Grade = +1.441%
Grade = +1.678%
Stub out 1 Length 10" Pipe Grade = -0.3% Plug end
Stub out 1 Length 8" Pipe Grade = +1.67% Plug end
PROFILE
PLAN Nº 1824
INTERCEPTING
SANITARY SEWER MAINS
CITY OF SAN BERNARDINO, CALIF.
R.C.E. Nº 3102 Acting City Engineer
9