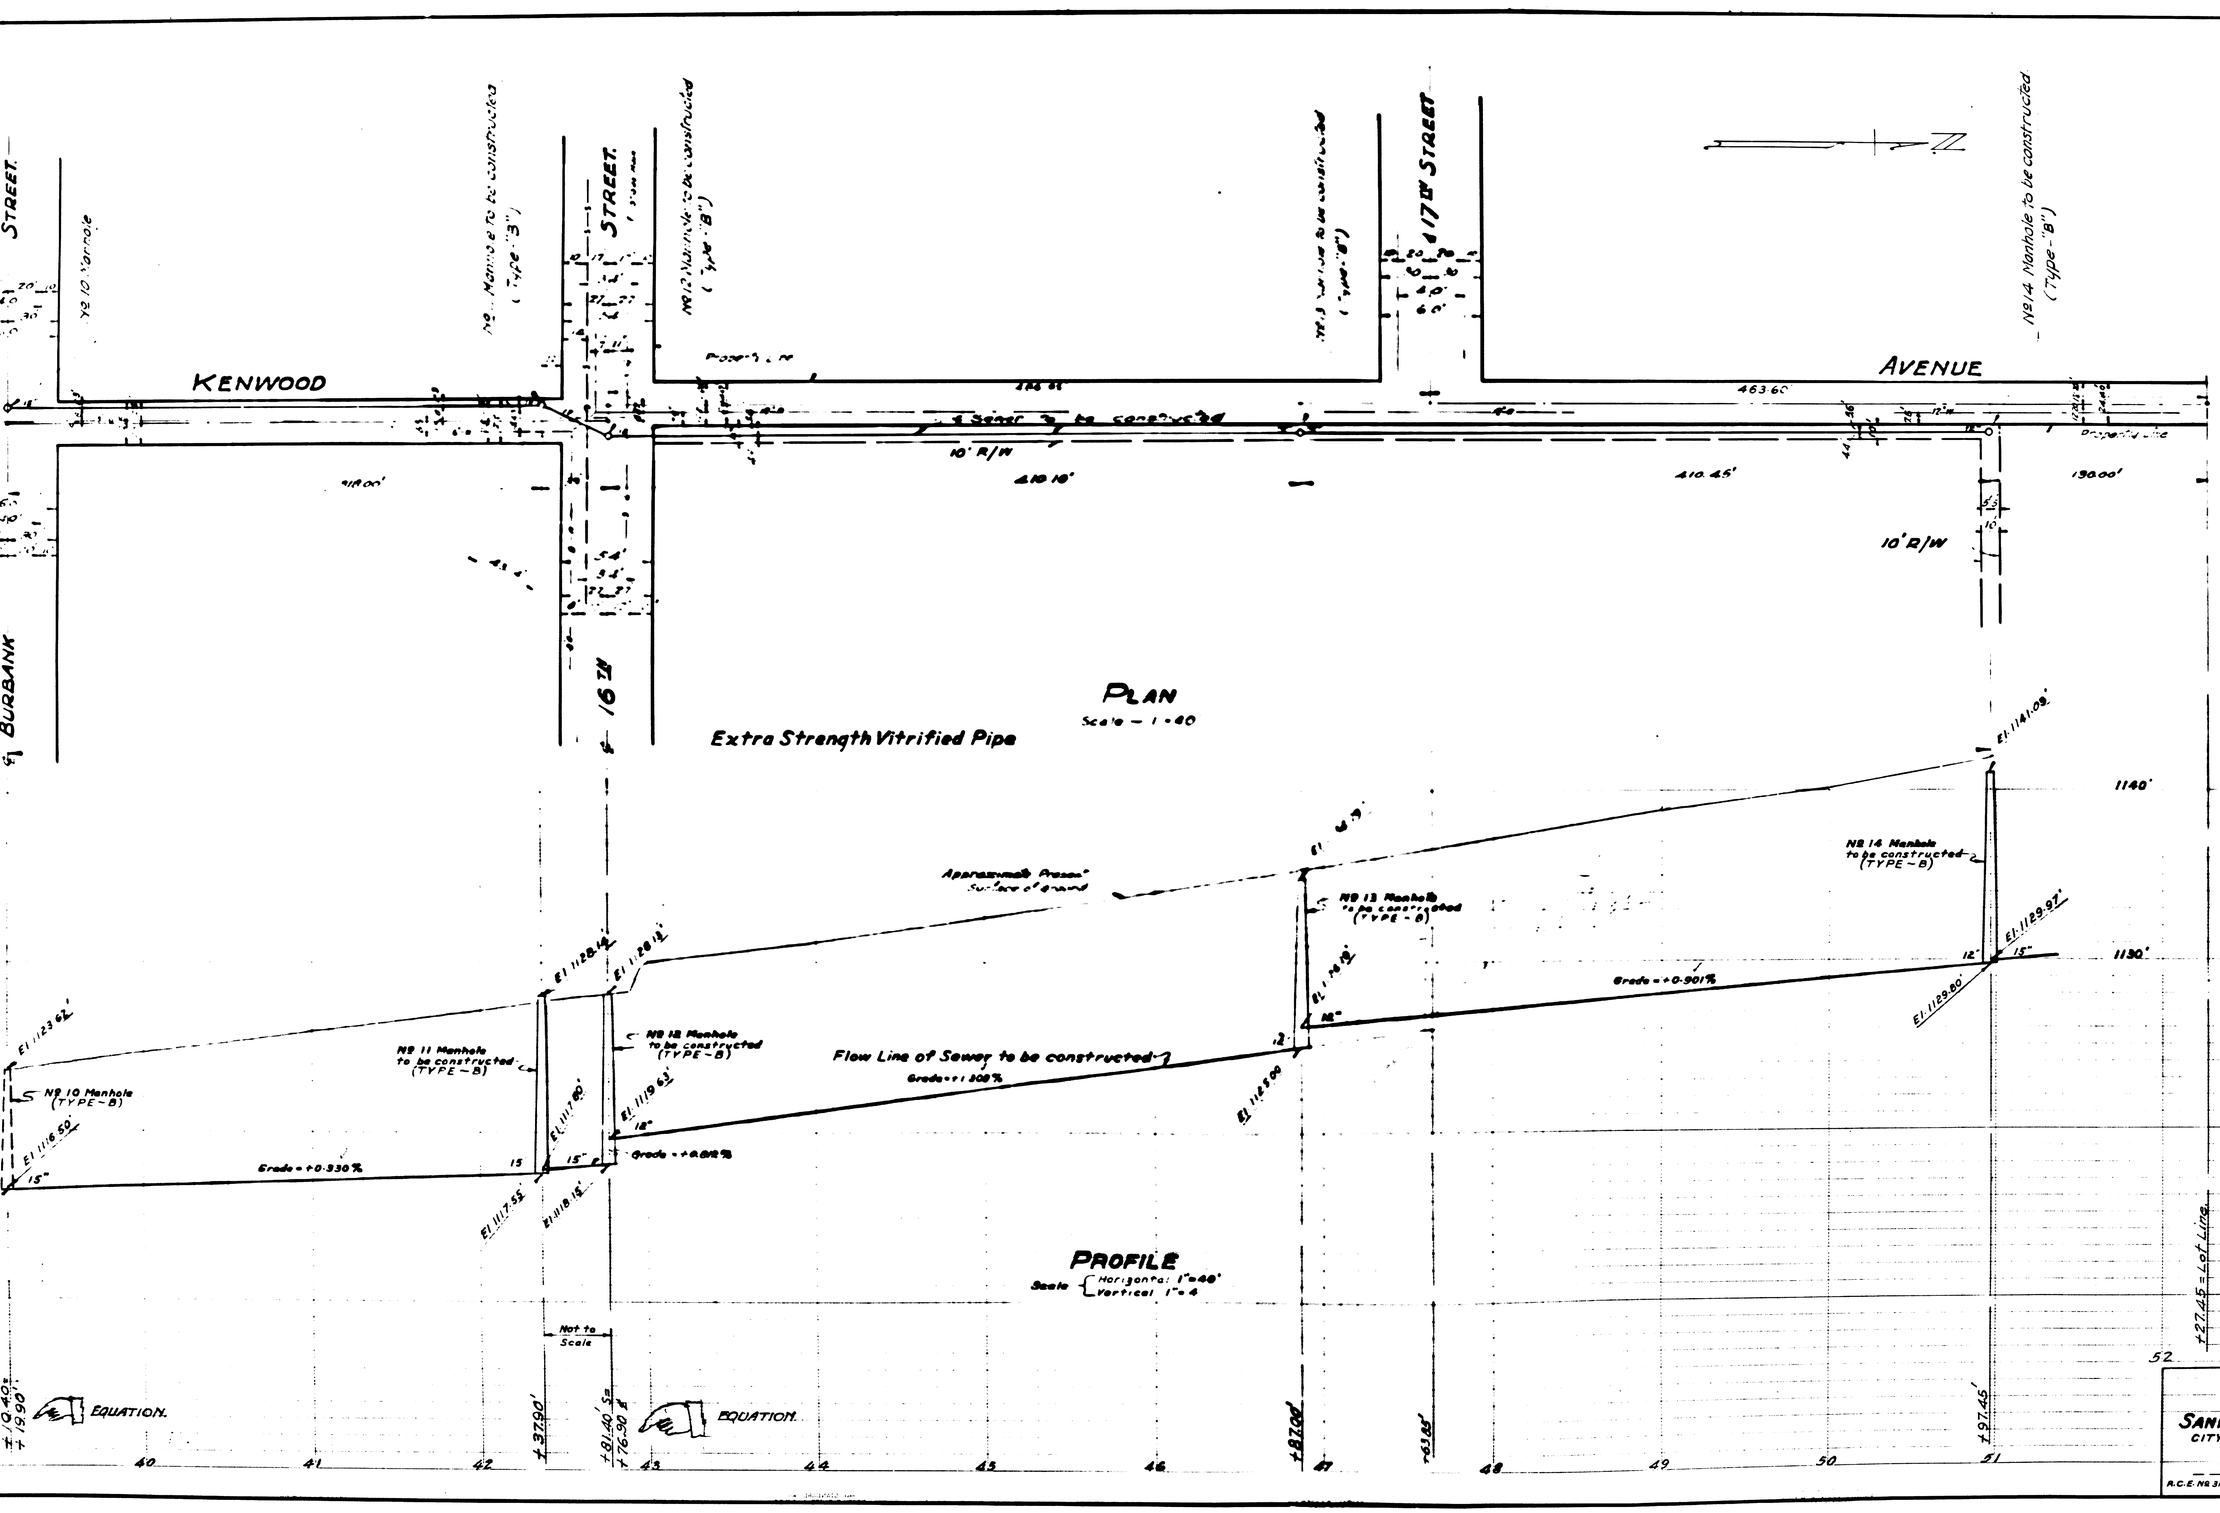

PLAN Nº 1824 - INTERCEPTOR SEWER - Kenwood Ave. Branch.

Plan & Profile of Sewer

Scale: Horizontal 1" = 40' Vertical 1" = 4

1024