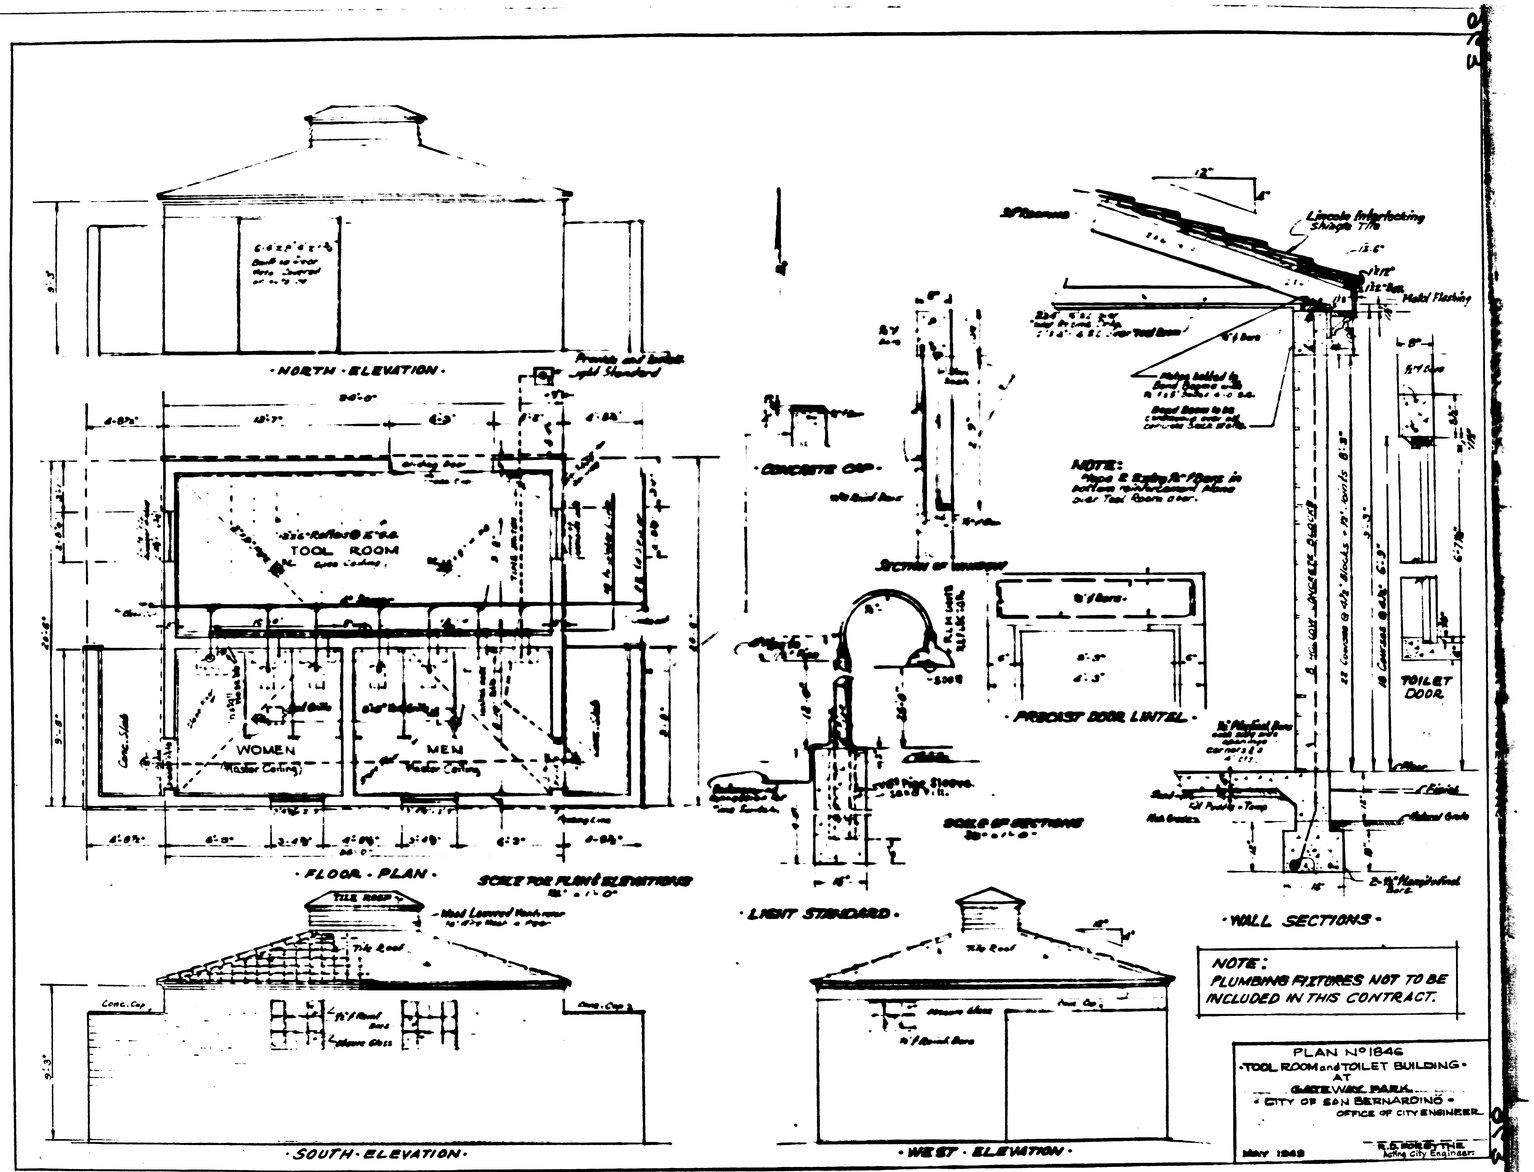


NOTE:
PLUMBING FIXTURES NOT TO BE INCLUDED IN THIS CONTRACT.

PLAN No 1846
TOOL ROOM and TOILET BUILDING
AT
GATEWAY PARK
CITY OF SAN BERNARDINO
OFFICE OF CITY ENGINEER

May 1949

E. E. HOLLY, THE
Acting City Engineer