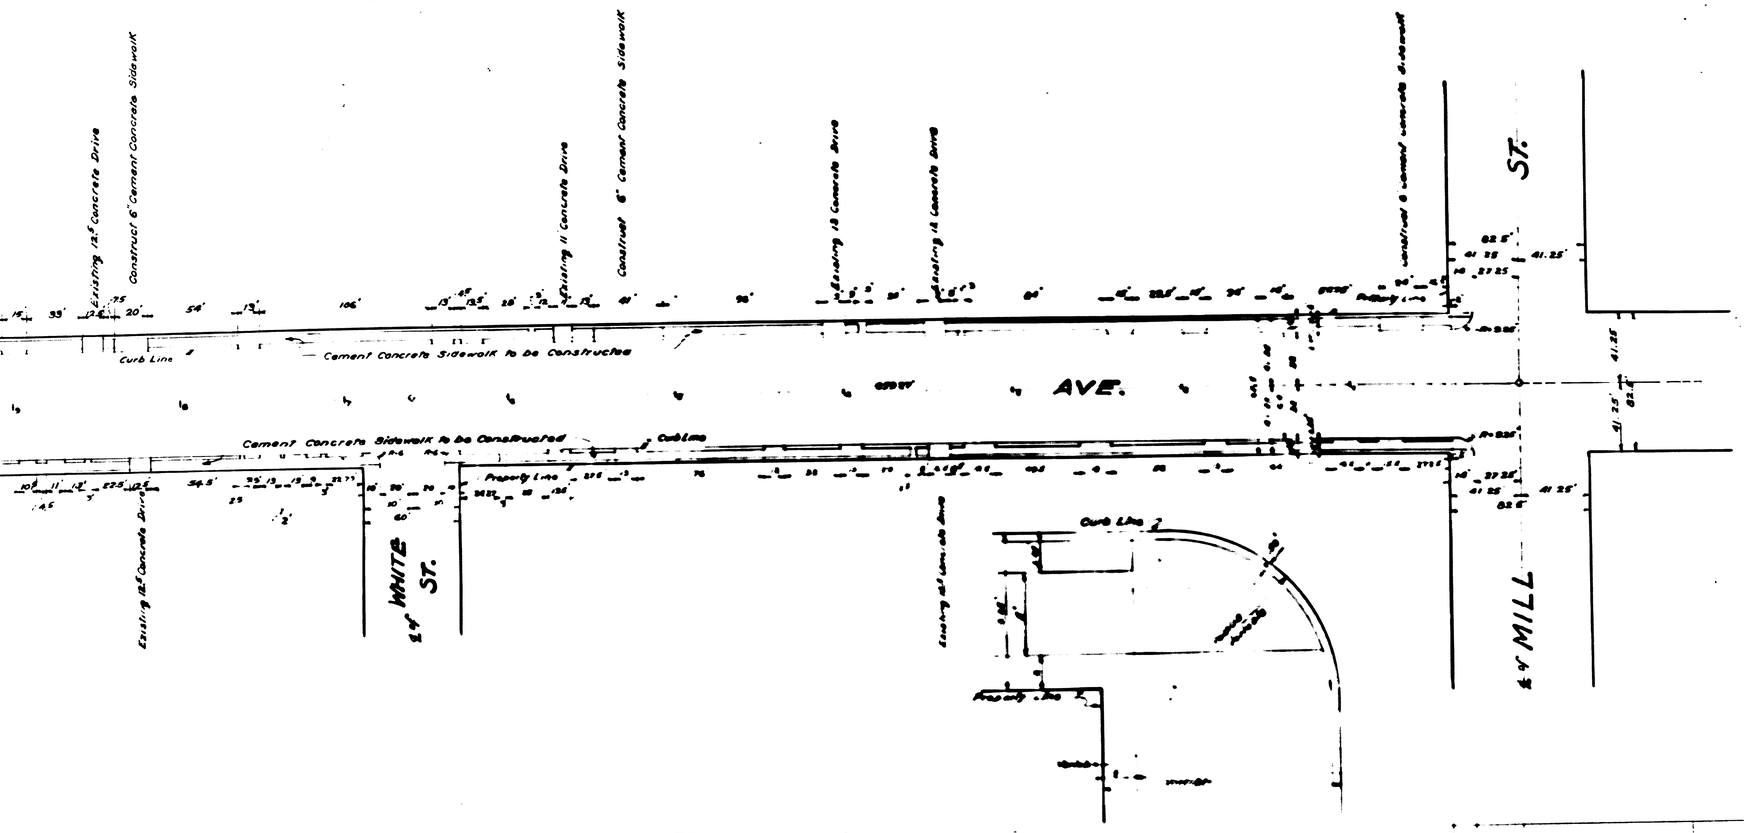

PLAN OF SIDEWALK AT RETURN

Scale 1" = 1'

PLAN Nº 1847
FOR THE
IMPROVEMENT
OF ARROWHEAD AVE.
BETWEEN MILL ST. & RIALTO AVE.
IN THE
SAN BERNARDINO
CALIFORNIA

MAY. 1949

ACTING CITY ENGINEER
Civil Engr. Cert. Nº 3102

PLAN ADOPTED July 5, 1949

ACTING

LEGEND

"or in. means Inch or inches.
'or ft. means Foot or Feet
Nº means Number
El. means Elevation
℄ means Center Line
St. means Street
Ave. means Avenue
4" Cement Concrete Sidewalk to be constructed shown thus, in section thus,
6" Cement Concrete Sidewalk to be Constructed shown thus,

TITLE TO STREET

ARROWHEAD AVENUE dedicated by Map of San Bernardino Rancho - recorded in Book 7 of Maps of Page 2, Records of San Bernardino County California

GRADE ORDINANCE

Grade of ARROWHEAD AVENUE, was established by Ordinance Nº 665 of the City of San Bernardino, California
Adopted March 1, 1917

DATUM

All Elevations shown in "Red" Ink are in feet and are above a plane which is 1045.28 feet below the City Bench Mark as established by Ordinance 383 of the City of San Bernardino, California

NOTE
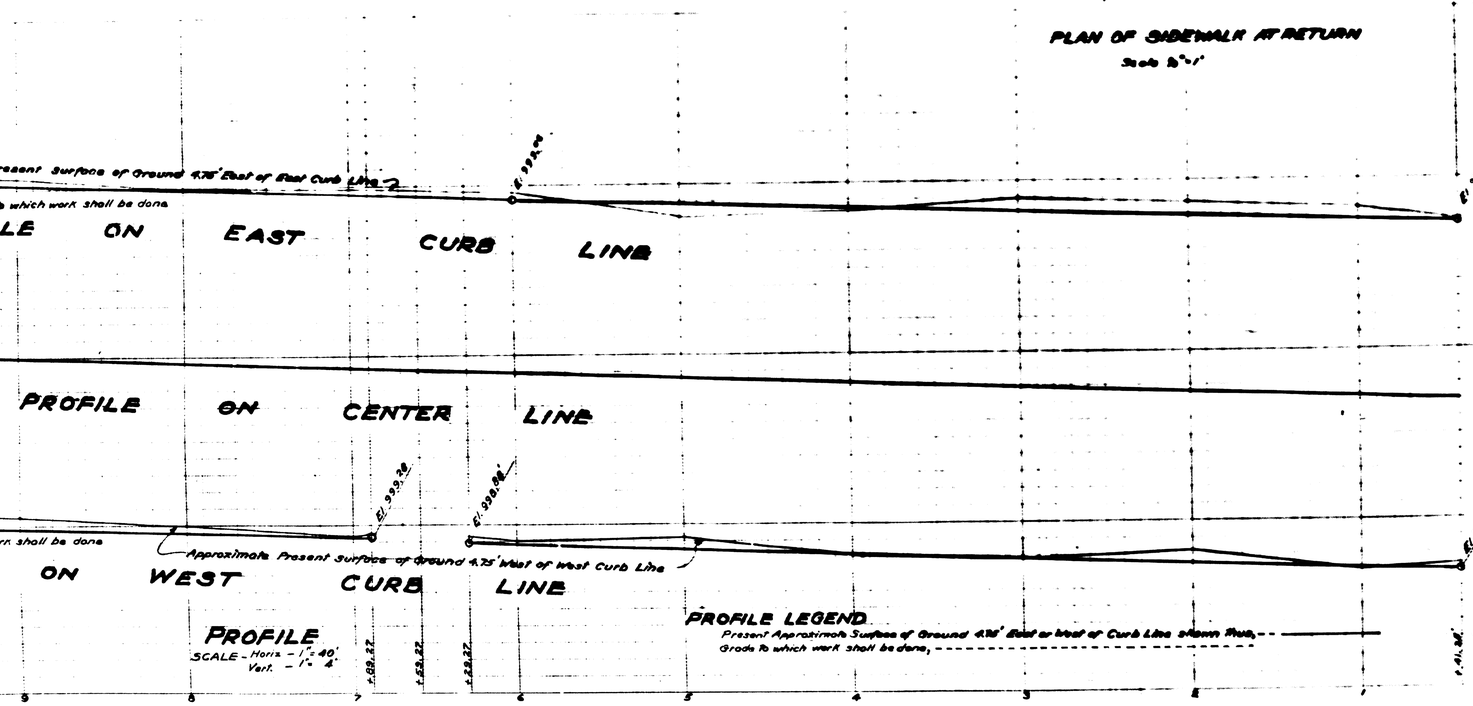
A ½" Expansion Joint shall be constructed at intervals of 50 feet thru all concrete sidewalk ordered constructed on this plan.