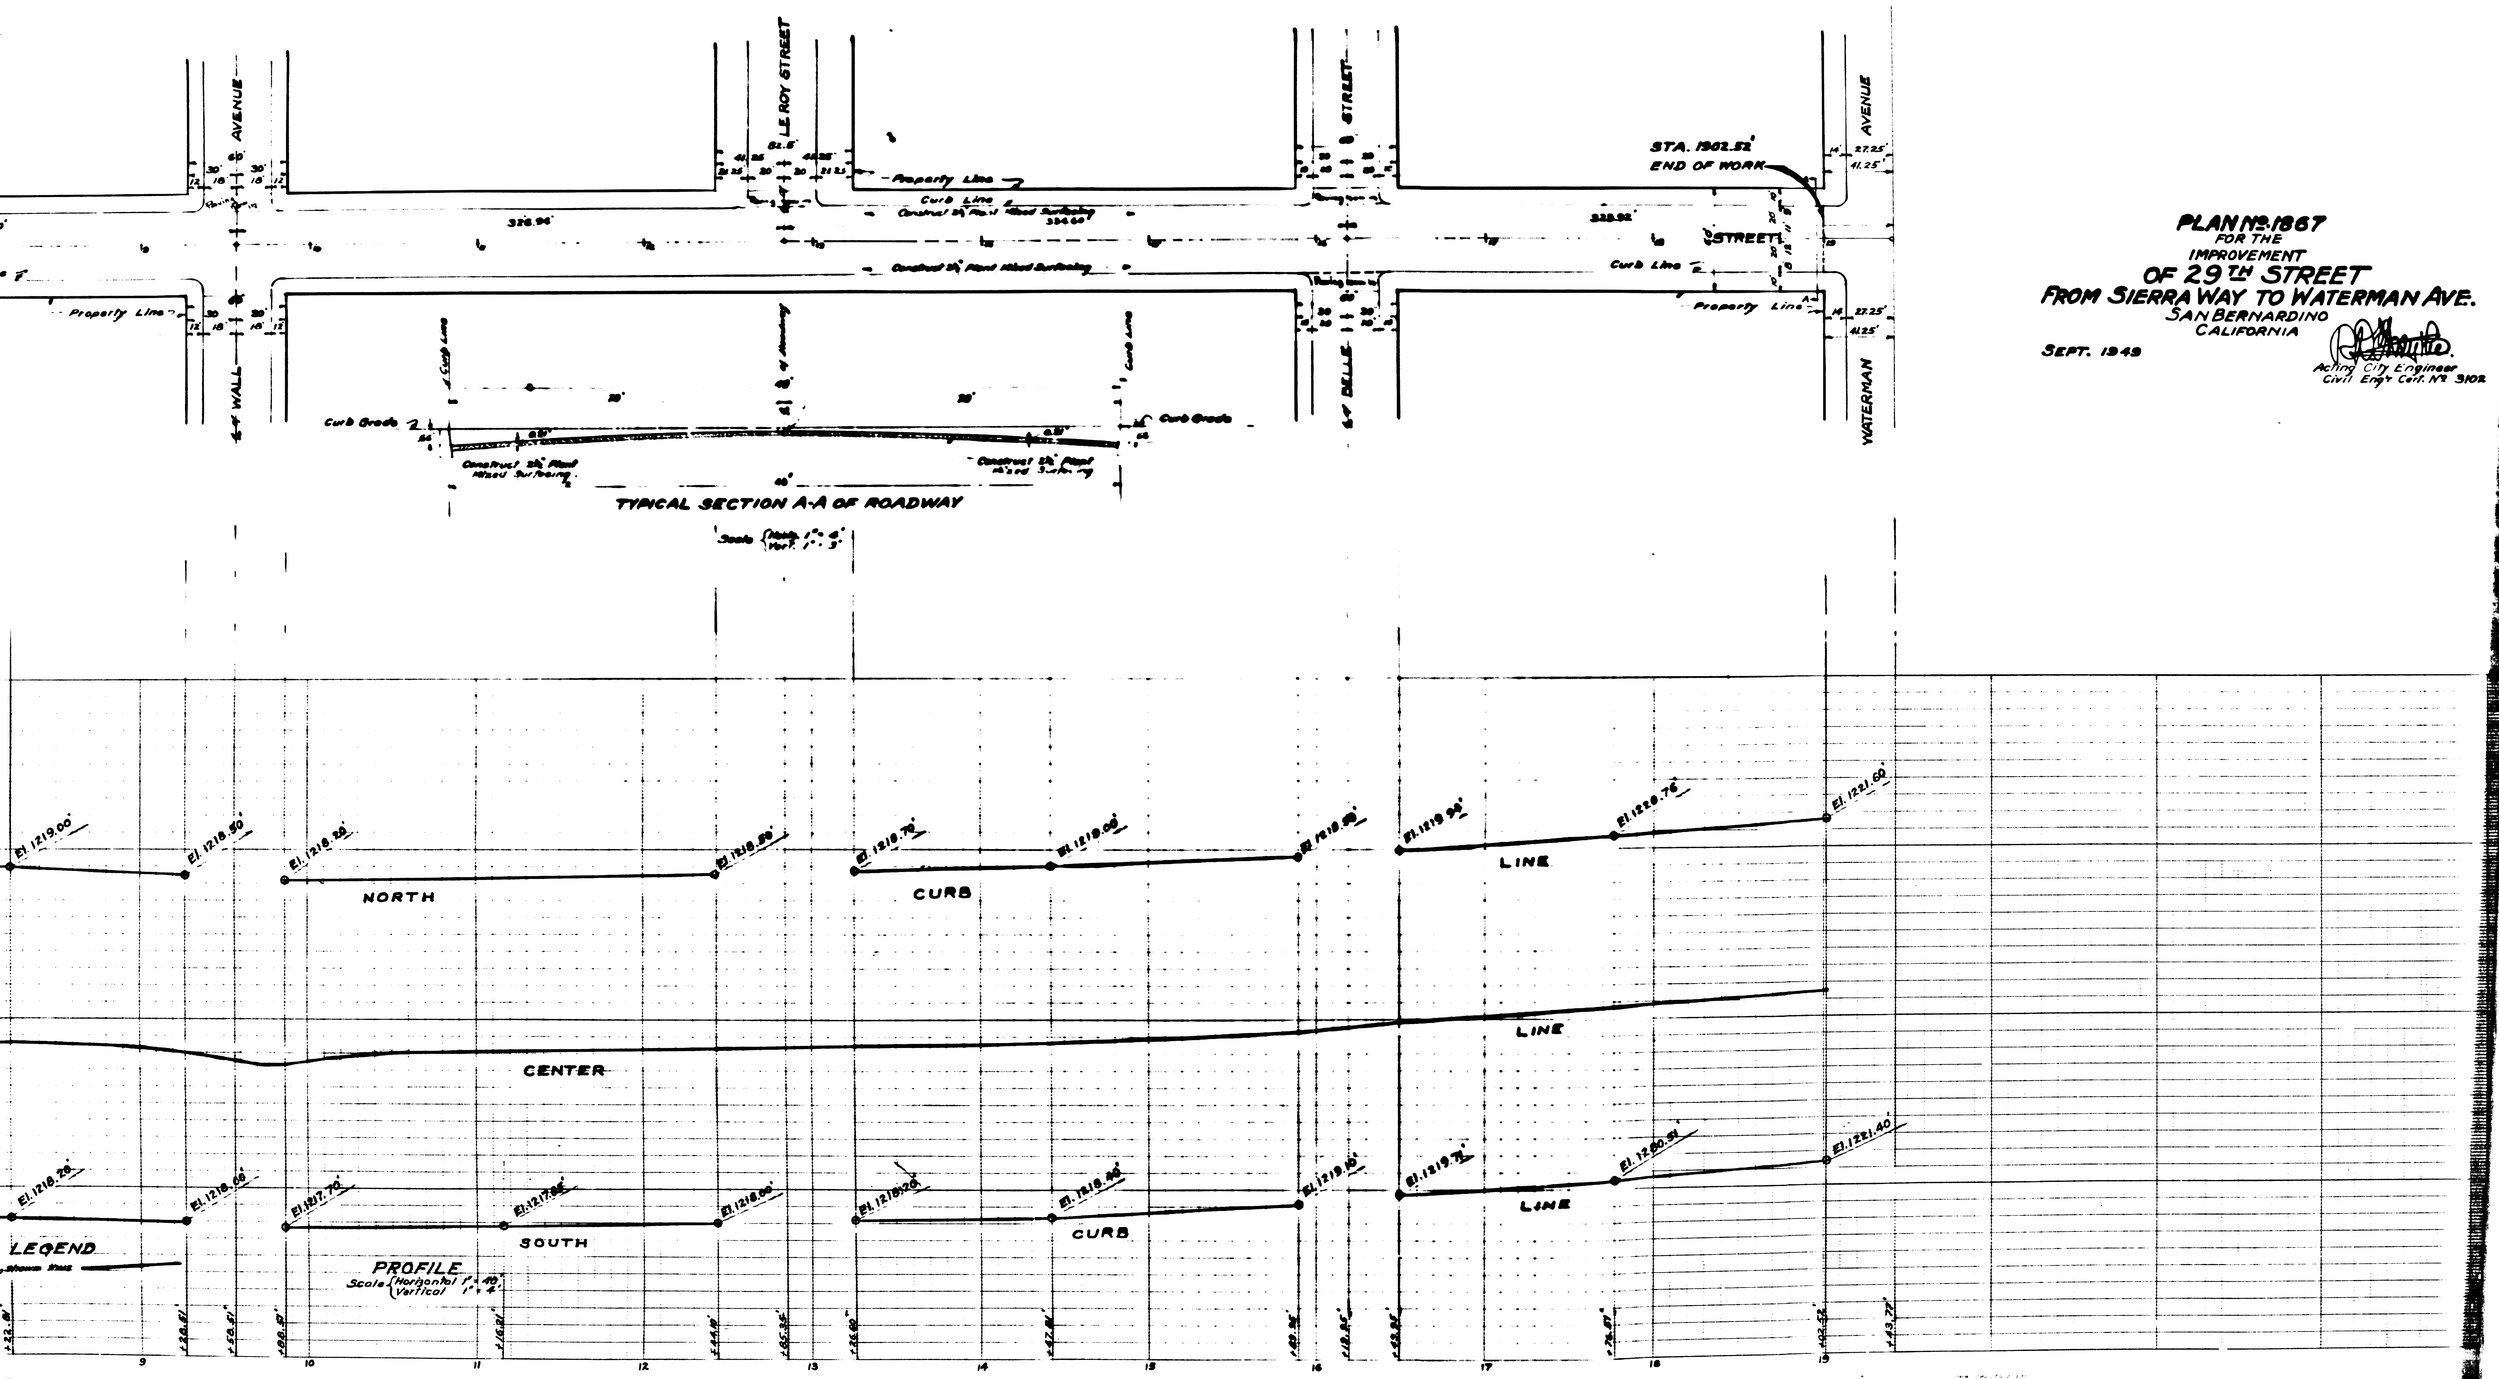

PLAN No. 1867
FOR THE
IMPROVEMENT
OF 29TH STREET
FROM SIERRA WAY TO WATERMAN AVE.
SAN BERNARDINO
CALIFORNIA

SEPT. 1949

Acting City Engineer
Civil Engr Cert. No 3102