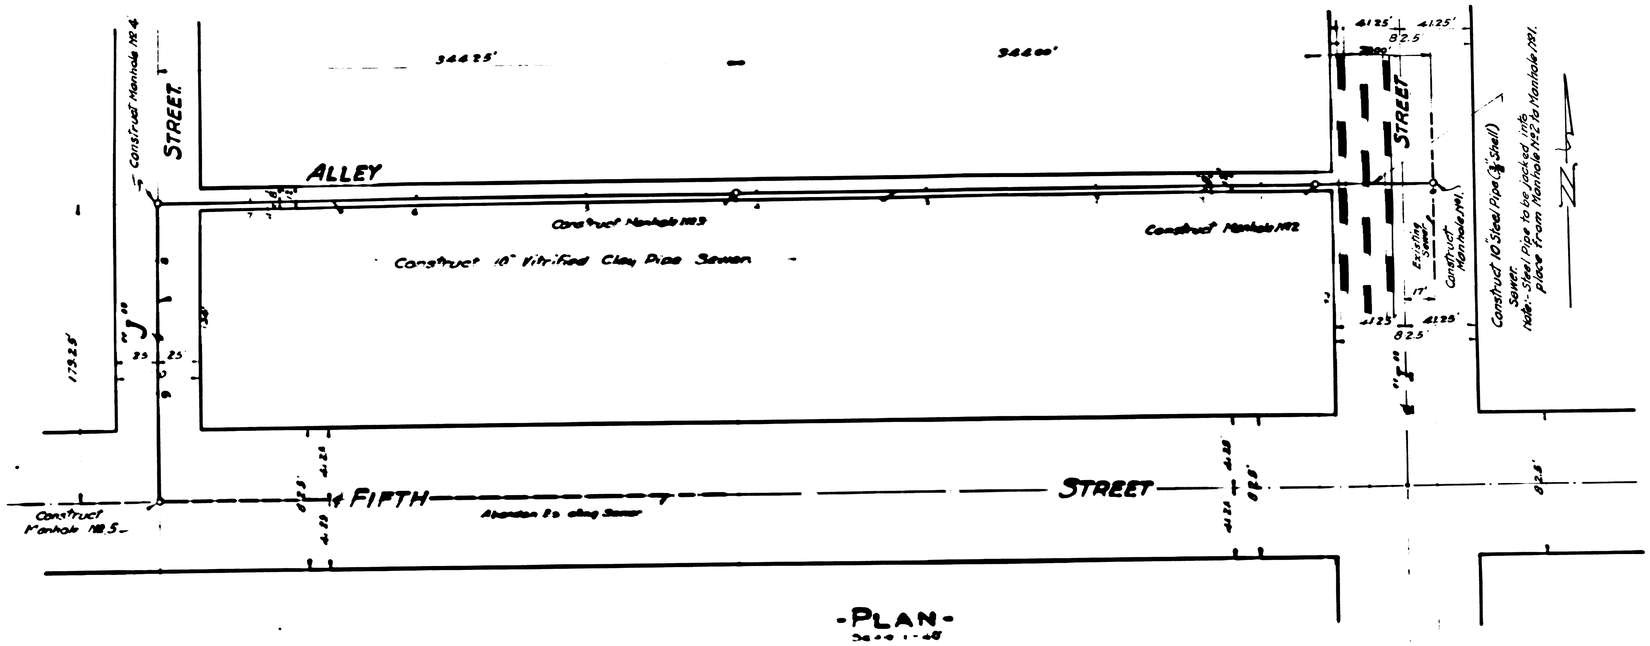

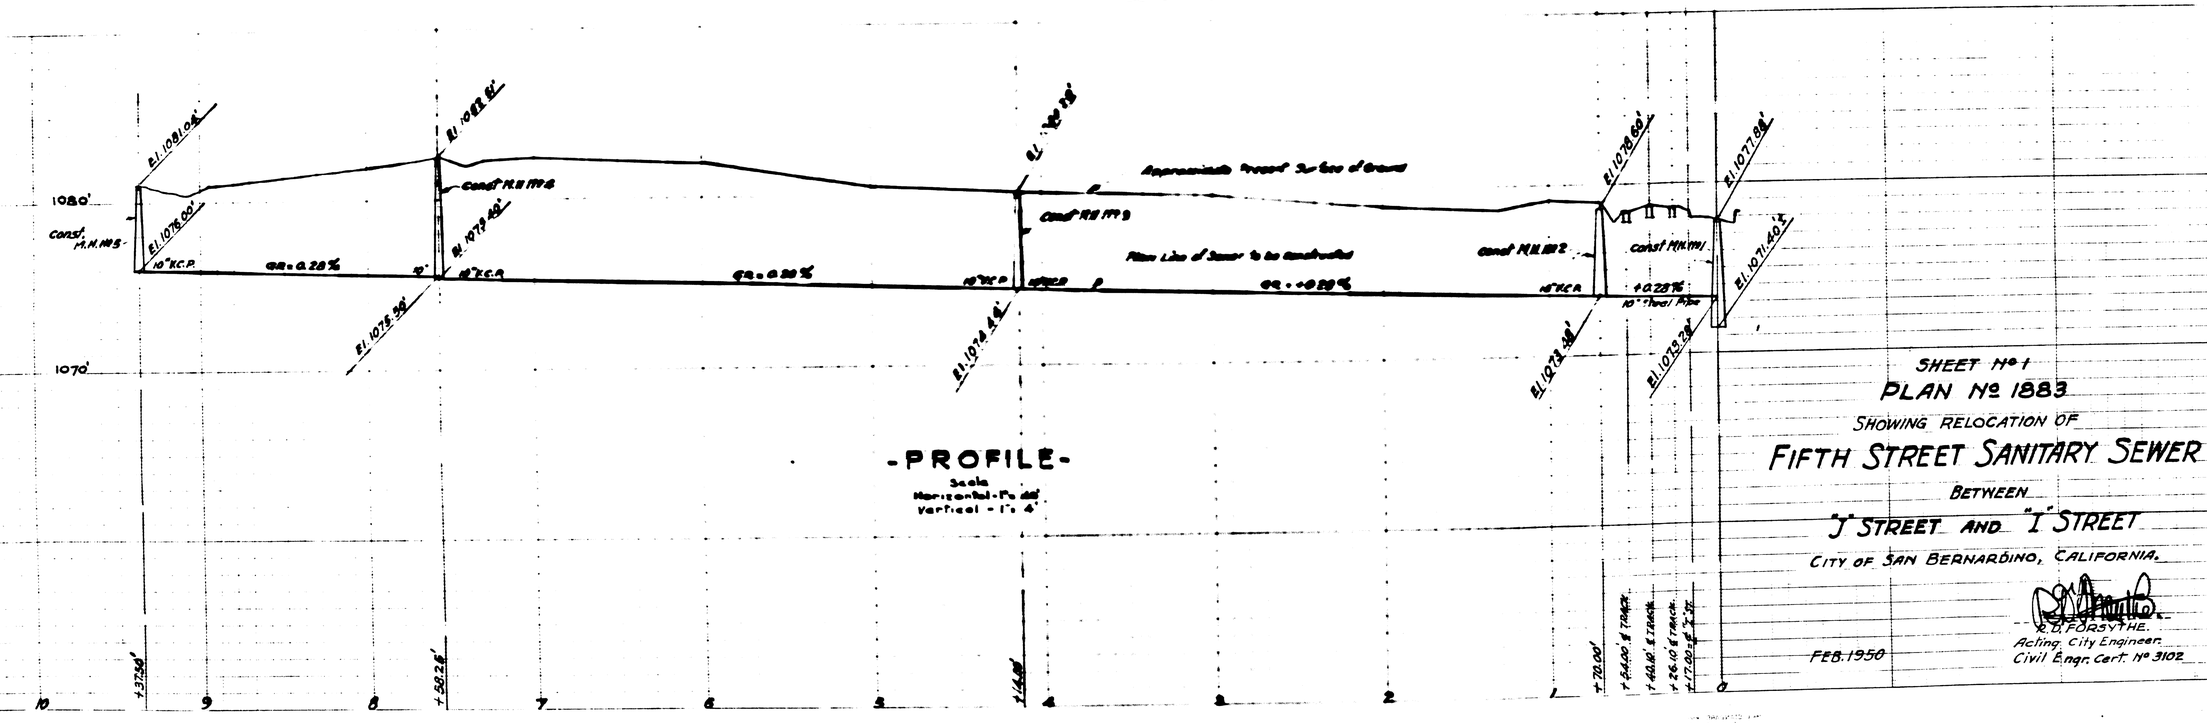

SHEET No 1

PLAN No 1883

SHOWING RELOCATION OF

FIFTH STREET SANITARY SEWER

BETWEEN

"J" STREET AND "I" STREET

CITY OF SAN BERNARDINO, CALIFORNIA.

R. D. FORSYTHE.
Acting City Engineer.
Civil Engr. Cert. No 3102

FEB. 1950

Plan 1883 - Relocation of Fifth Street Sewer

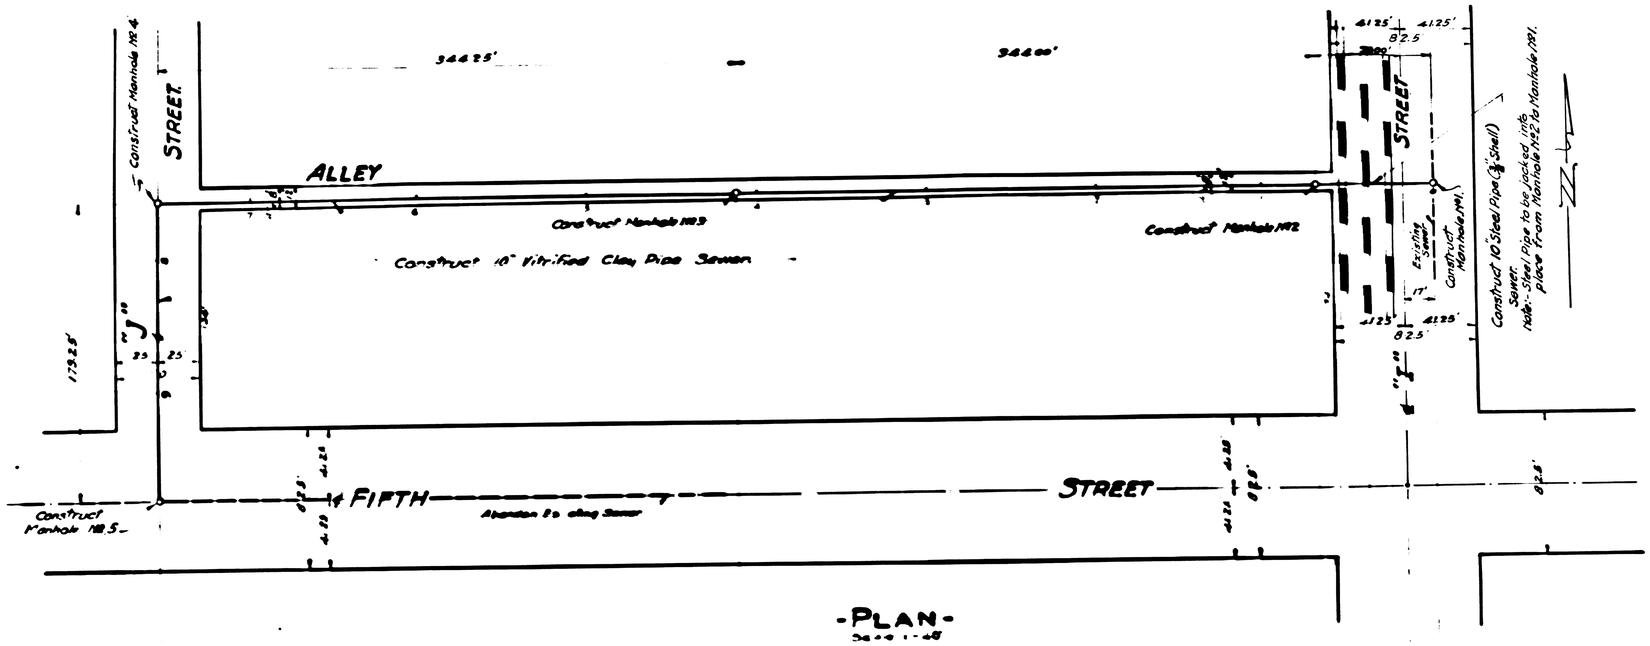

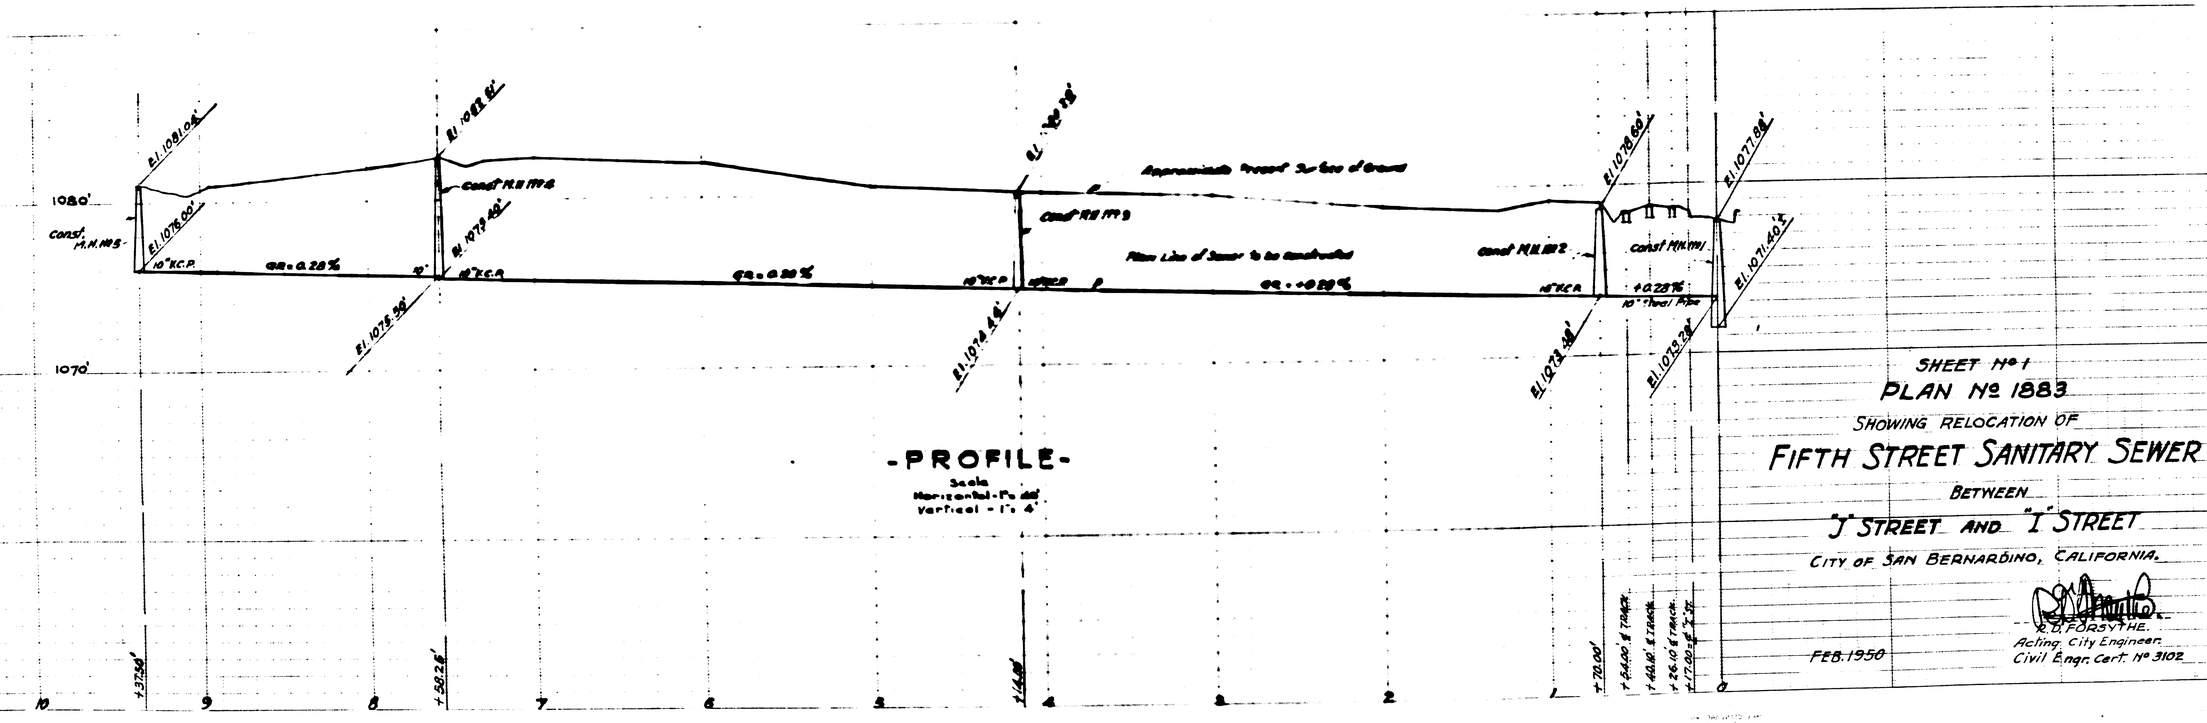

SHEET No 1

PLAN No 1883

SHOWING RELOCATION OF

FIFTH STREET SANITARY SEWER

BETWEEN

"J" STREET AND "I" STREET

CITY OF SAN BERNARDINO, CALIFORNIA.

R. D. FORSYTHE.
Acting City Engineer.
Civil Engr. Cert. No 3102

FEB. 1950

Plan 1883 - Relocation of Fifth Street Sewer