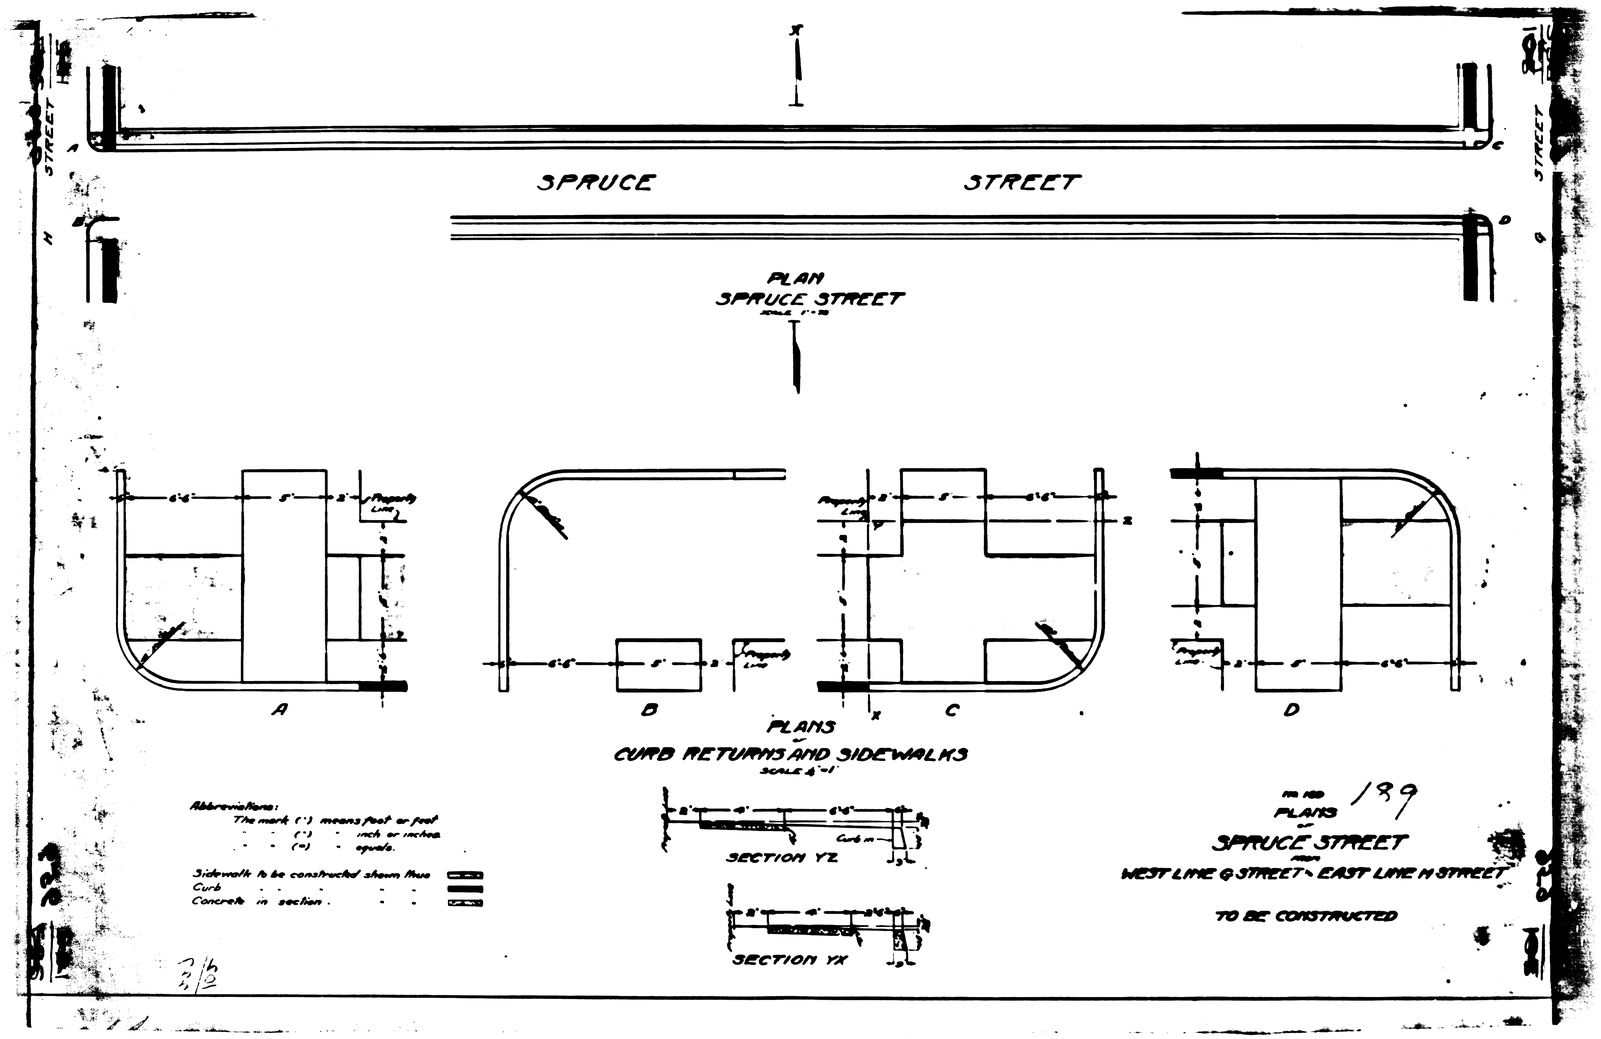
SPRUCE STREET
PLAN
SPRUCE STREET
A
B
C
D
PLANS
OF
CURB RETURNS AND SIDEWALKS
SECTION YZ
SECTION YX
Abbreviations:
The mark (') means feet or foot
(") inch or inches
(=) equals.
Sidewalk to be constructed shown thus
Curb
Concrete in section
No. 189
PLANS
OF
SPRUCE STREET
FROM
WEST LINE G STREET - EAST LINE H STREET
TO BE CONSTRUCTED