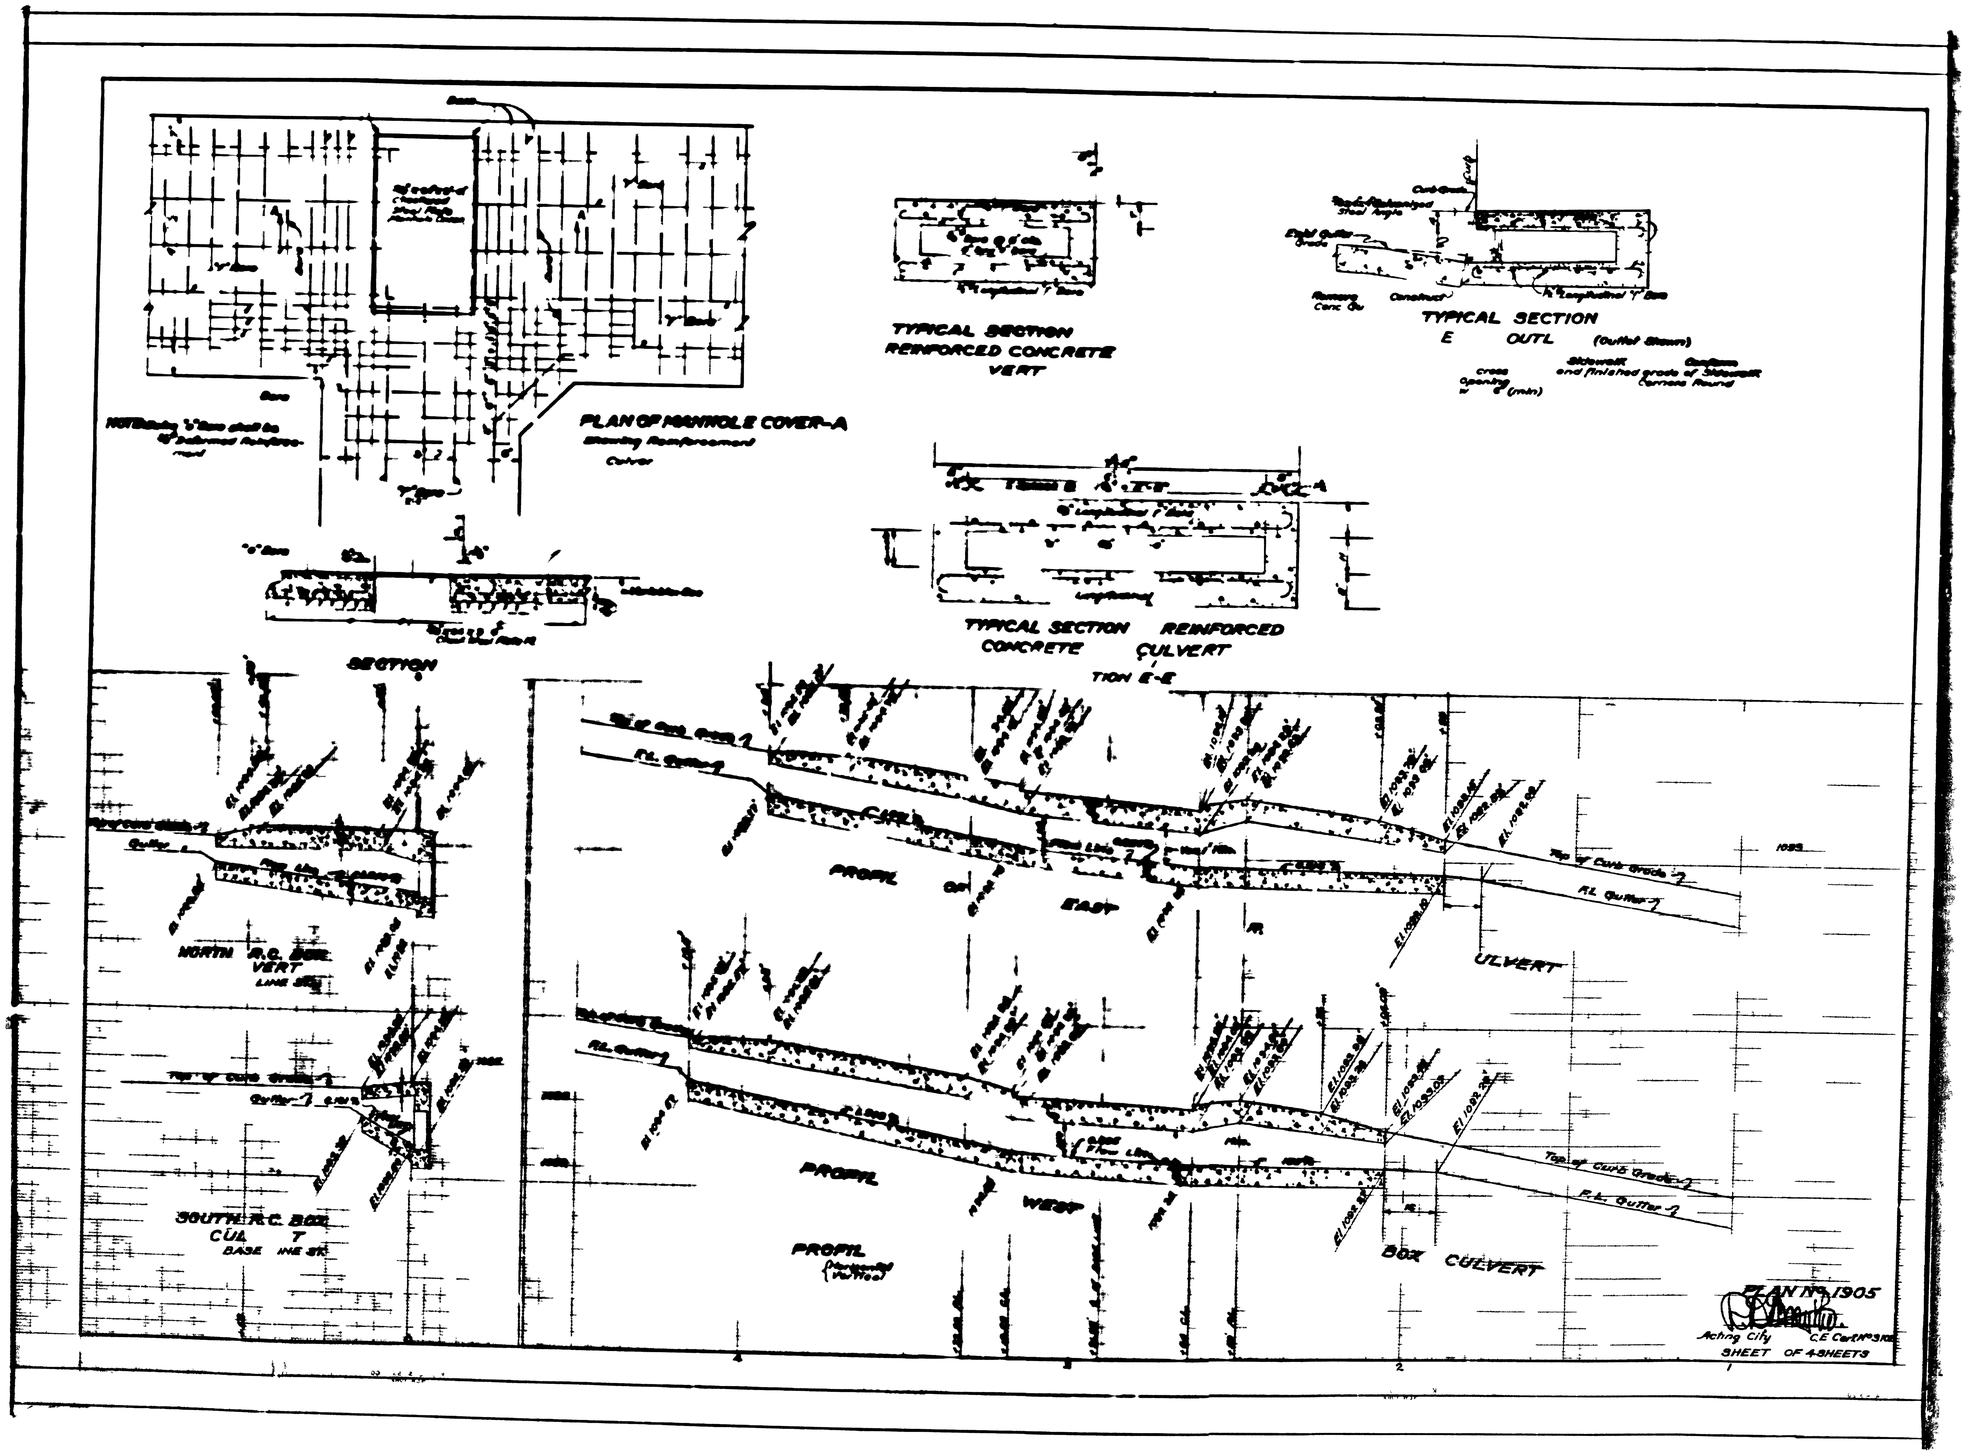
PLAN OF MANHOLE COVER-A
TYPICAL SECTION
REINFORCED CONCRETE
VERT
TYPICAL SECTION
E OUTL
(Outlet Stream)
TYPICAL SECTION REINFORCED
CONCRETE CULVERT
TION E-E
SECTION
NORTH R.C. BOX
VERT
SOUTH R.C. BOX
CUL T
BASE LINE
PROFIL
EAST
PROFIL
WEST
PROFIL
ULVERT
BOX CULVERT
PLAN No. 1905
Acting City C.E. Cor. Mgr.
SHEET OF 4 SHEETS

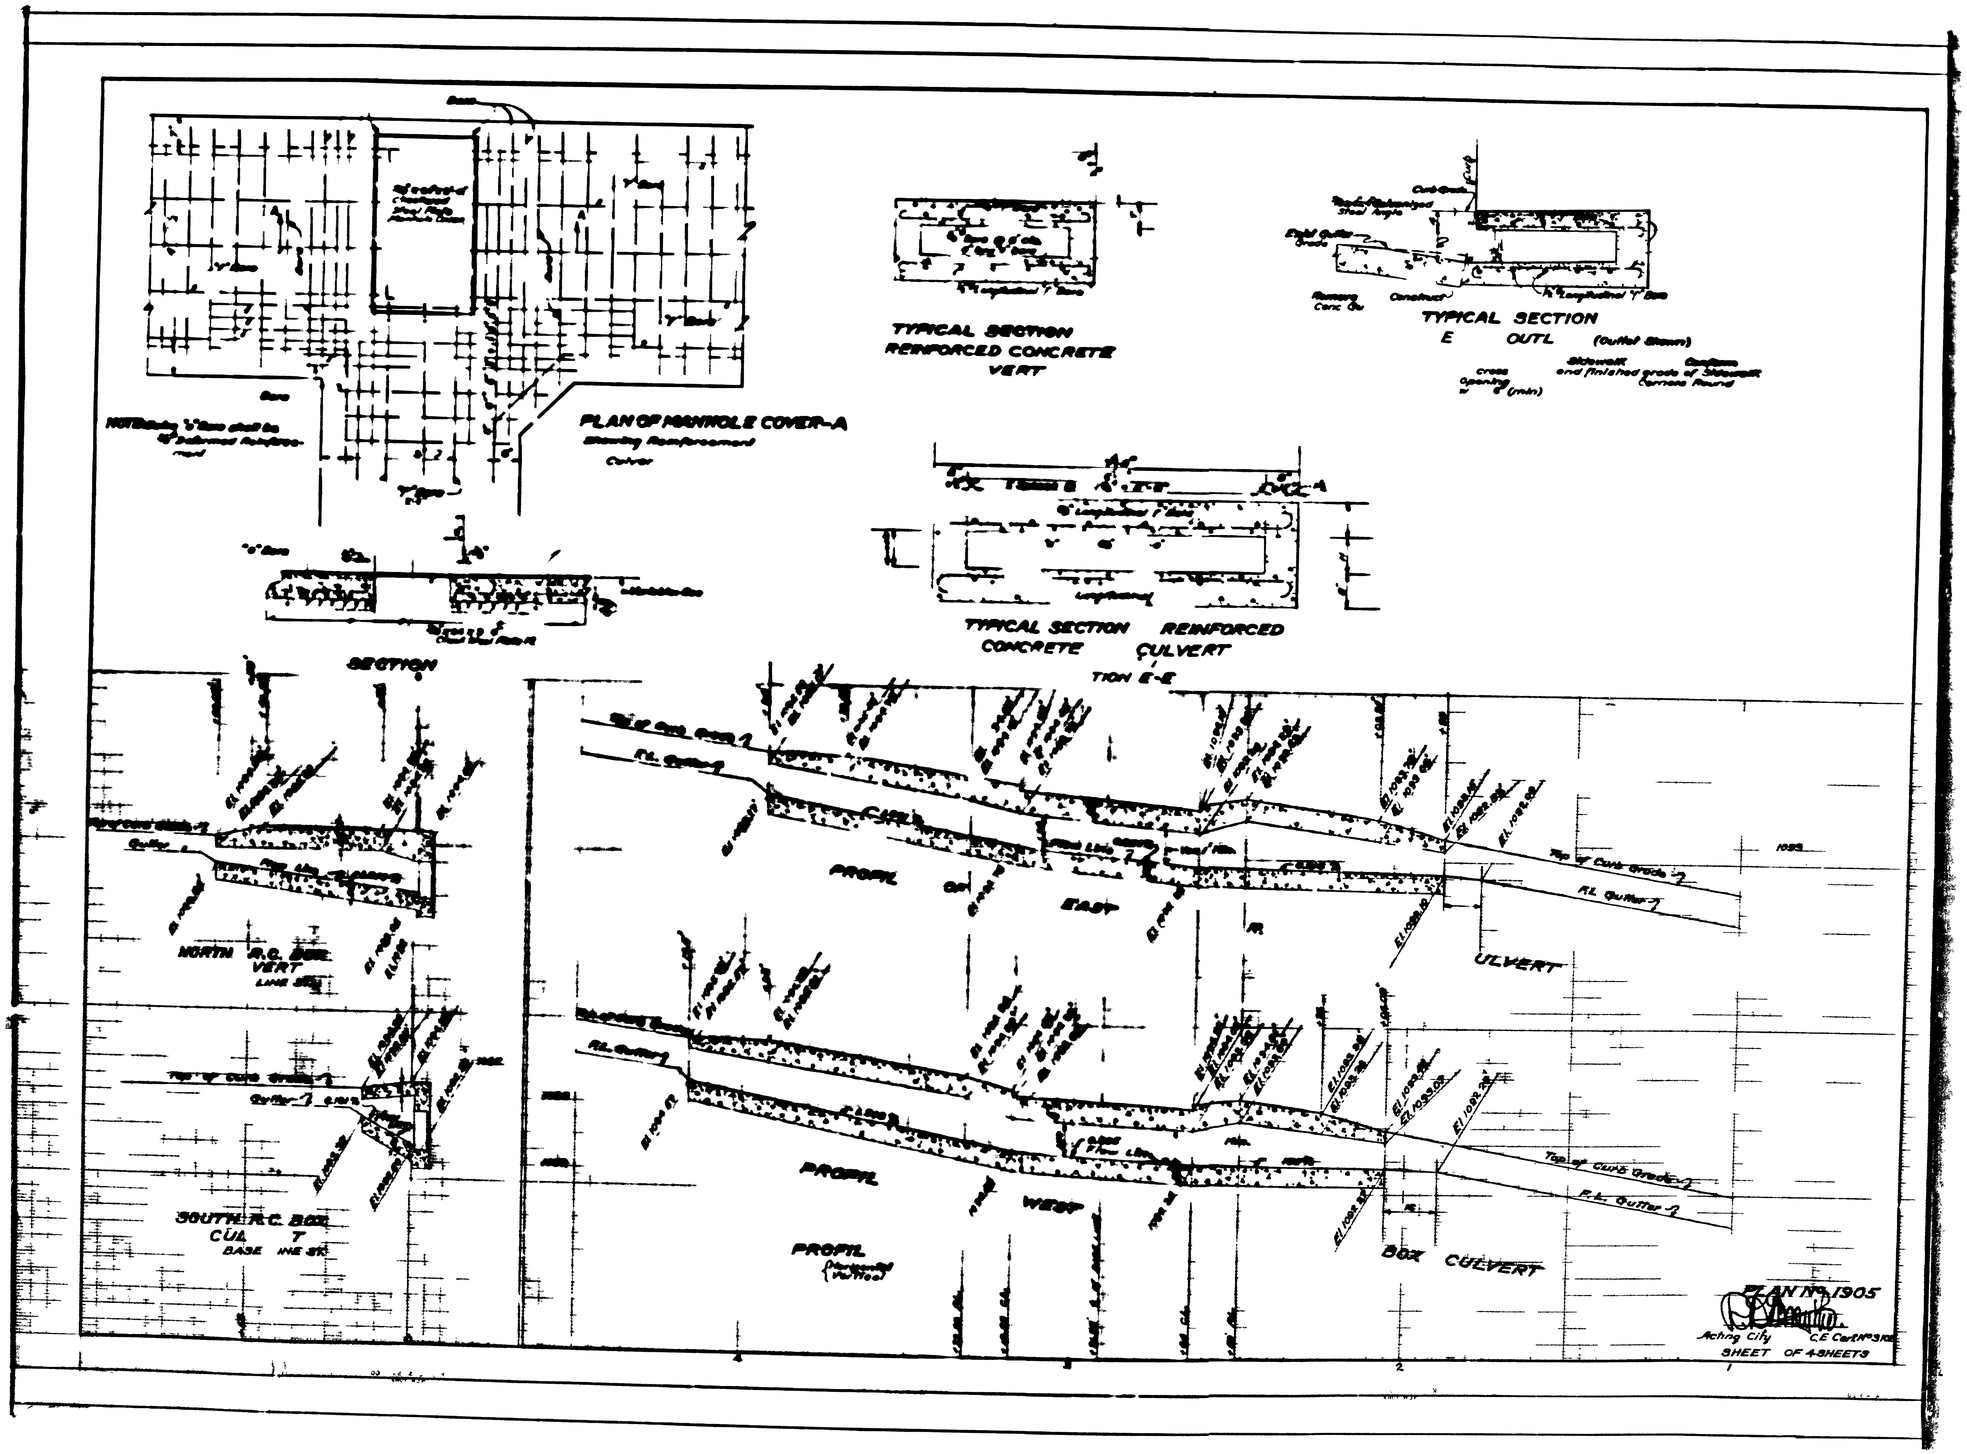
PLAN OF MANHOLE COVER-A
TYPICAL SECTION
REINFORCED CONCRETE
VERT
TYPICAL SECTION
E OUTL
(Outlet Stream)
TYPICAL SECTION REINFORCED
CONCRETE CULVERT
TION E-E
SECTION
NORTH R.C. BOX
VERT
SOUTH R.C. BOX
CUL T
BASE LINE
PROFIL
EAST
PROFIL
WEST
PROFIL
ULVERT
BOX CULVERT
PLAN No. 1905
Acting City C.E. Cor. Mgr.
SHEET OF 4 SHEETS