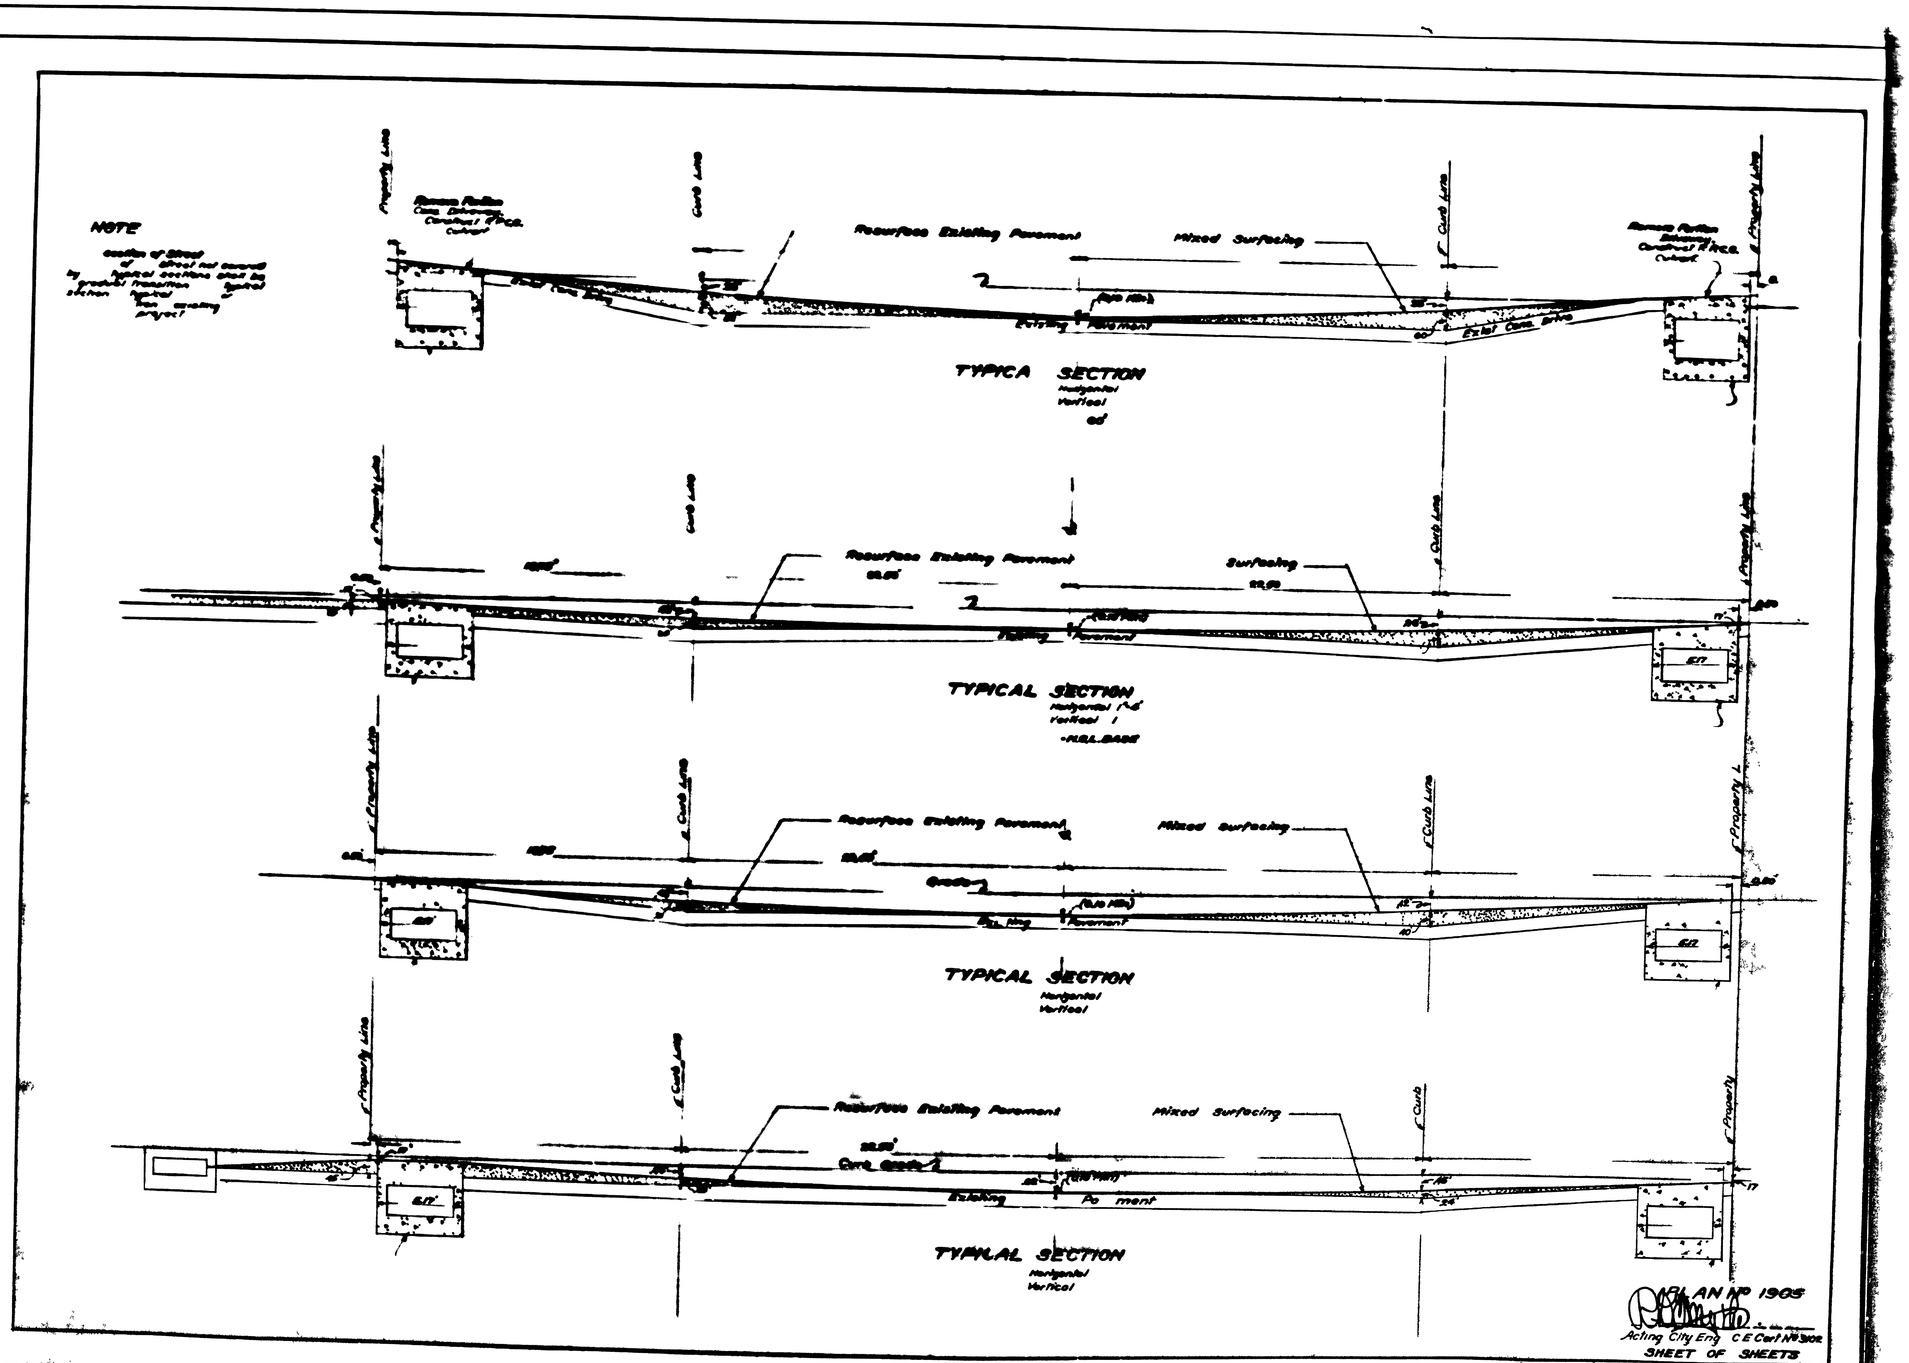
NOTE
Resurface Existing Pavement
Mixed Surfacing
TYPICA SECTION
Resurface Existing Pavement
Surfacing
TYPICAL SECTION
Resurface Existing Pavement
Mixed Surfacing
TYPICAL SECTION
Resurface Existing Pavement
Mixed Surfacing
TYPIKAL SECTION
PLAN NO 1905
Acting City Eng C E Carl N Taylor
SHEET OF SHEETS