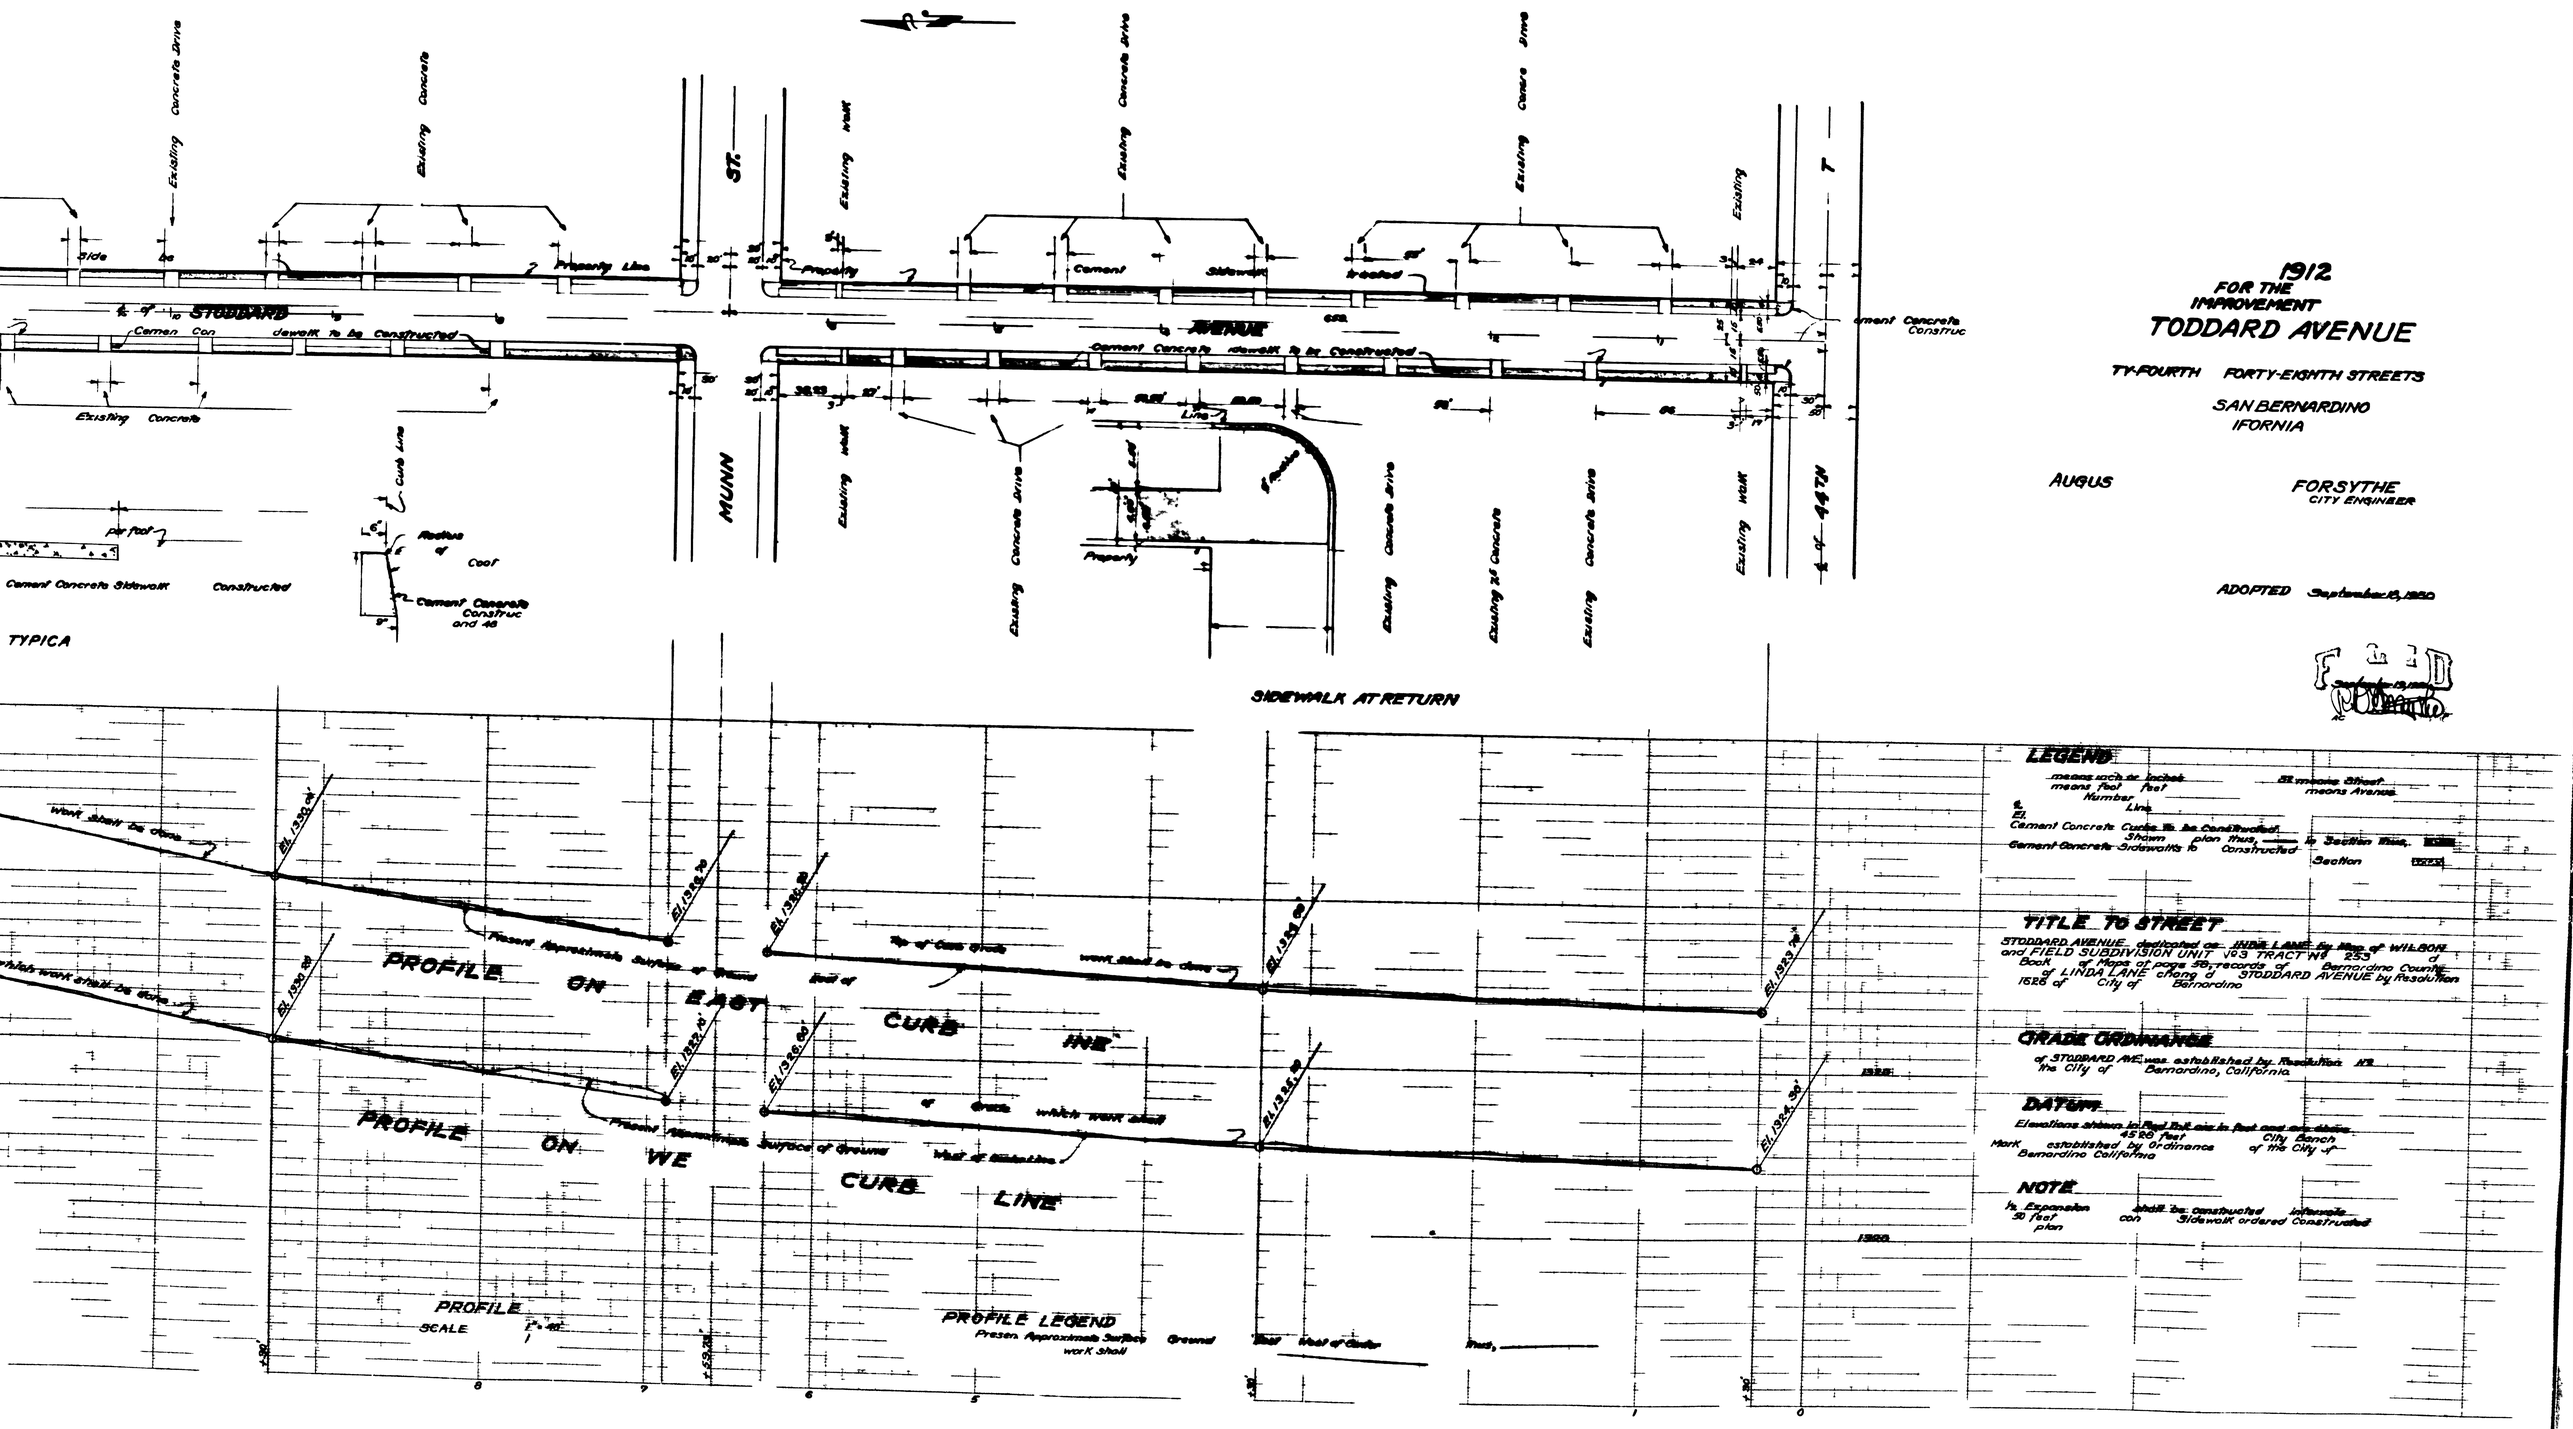
1912
FOR THE IMPROVEMENT
TODDARD AVENUE
TY-FOURTH FORTY-EIGHTH STREETS
SAN BERNARDINO
IFORNIA
AUGUS
FORSYTHE
CITY ENGINEER
ADOPTED September 18, 1950
FILED
STODDARD
AVENUE
MUNN
ST.
TYPICA
SIDEWALK AT RETURN
PROFILE ON EAST CURB LINE
PROFILE ON WE CURB LINE
PROFILE
SCALE
PROFILE LEGEND
LEGEND
TITLE TO STREET
GRADE ORDINANCE
DATUM
NOTE

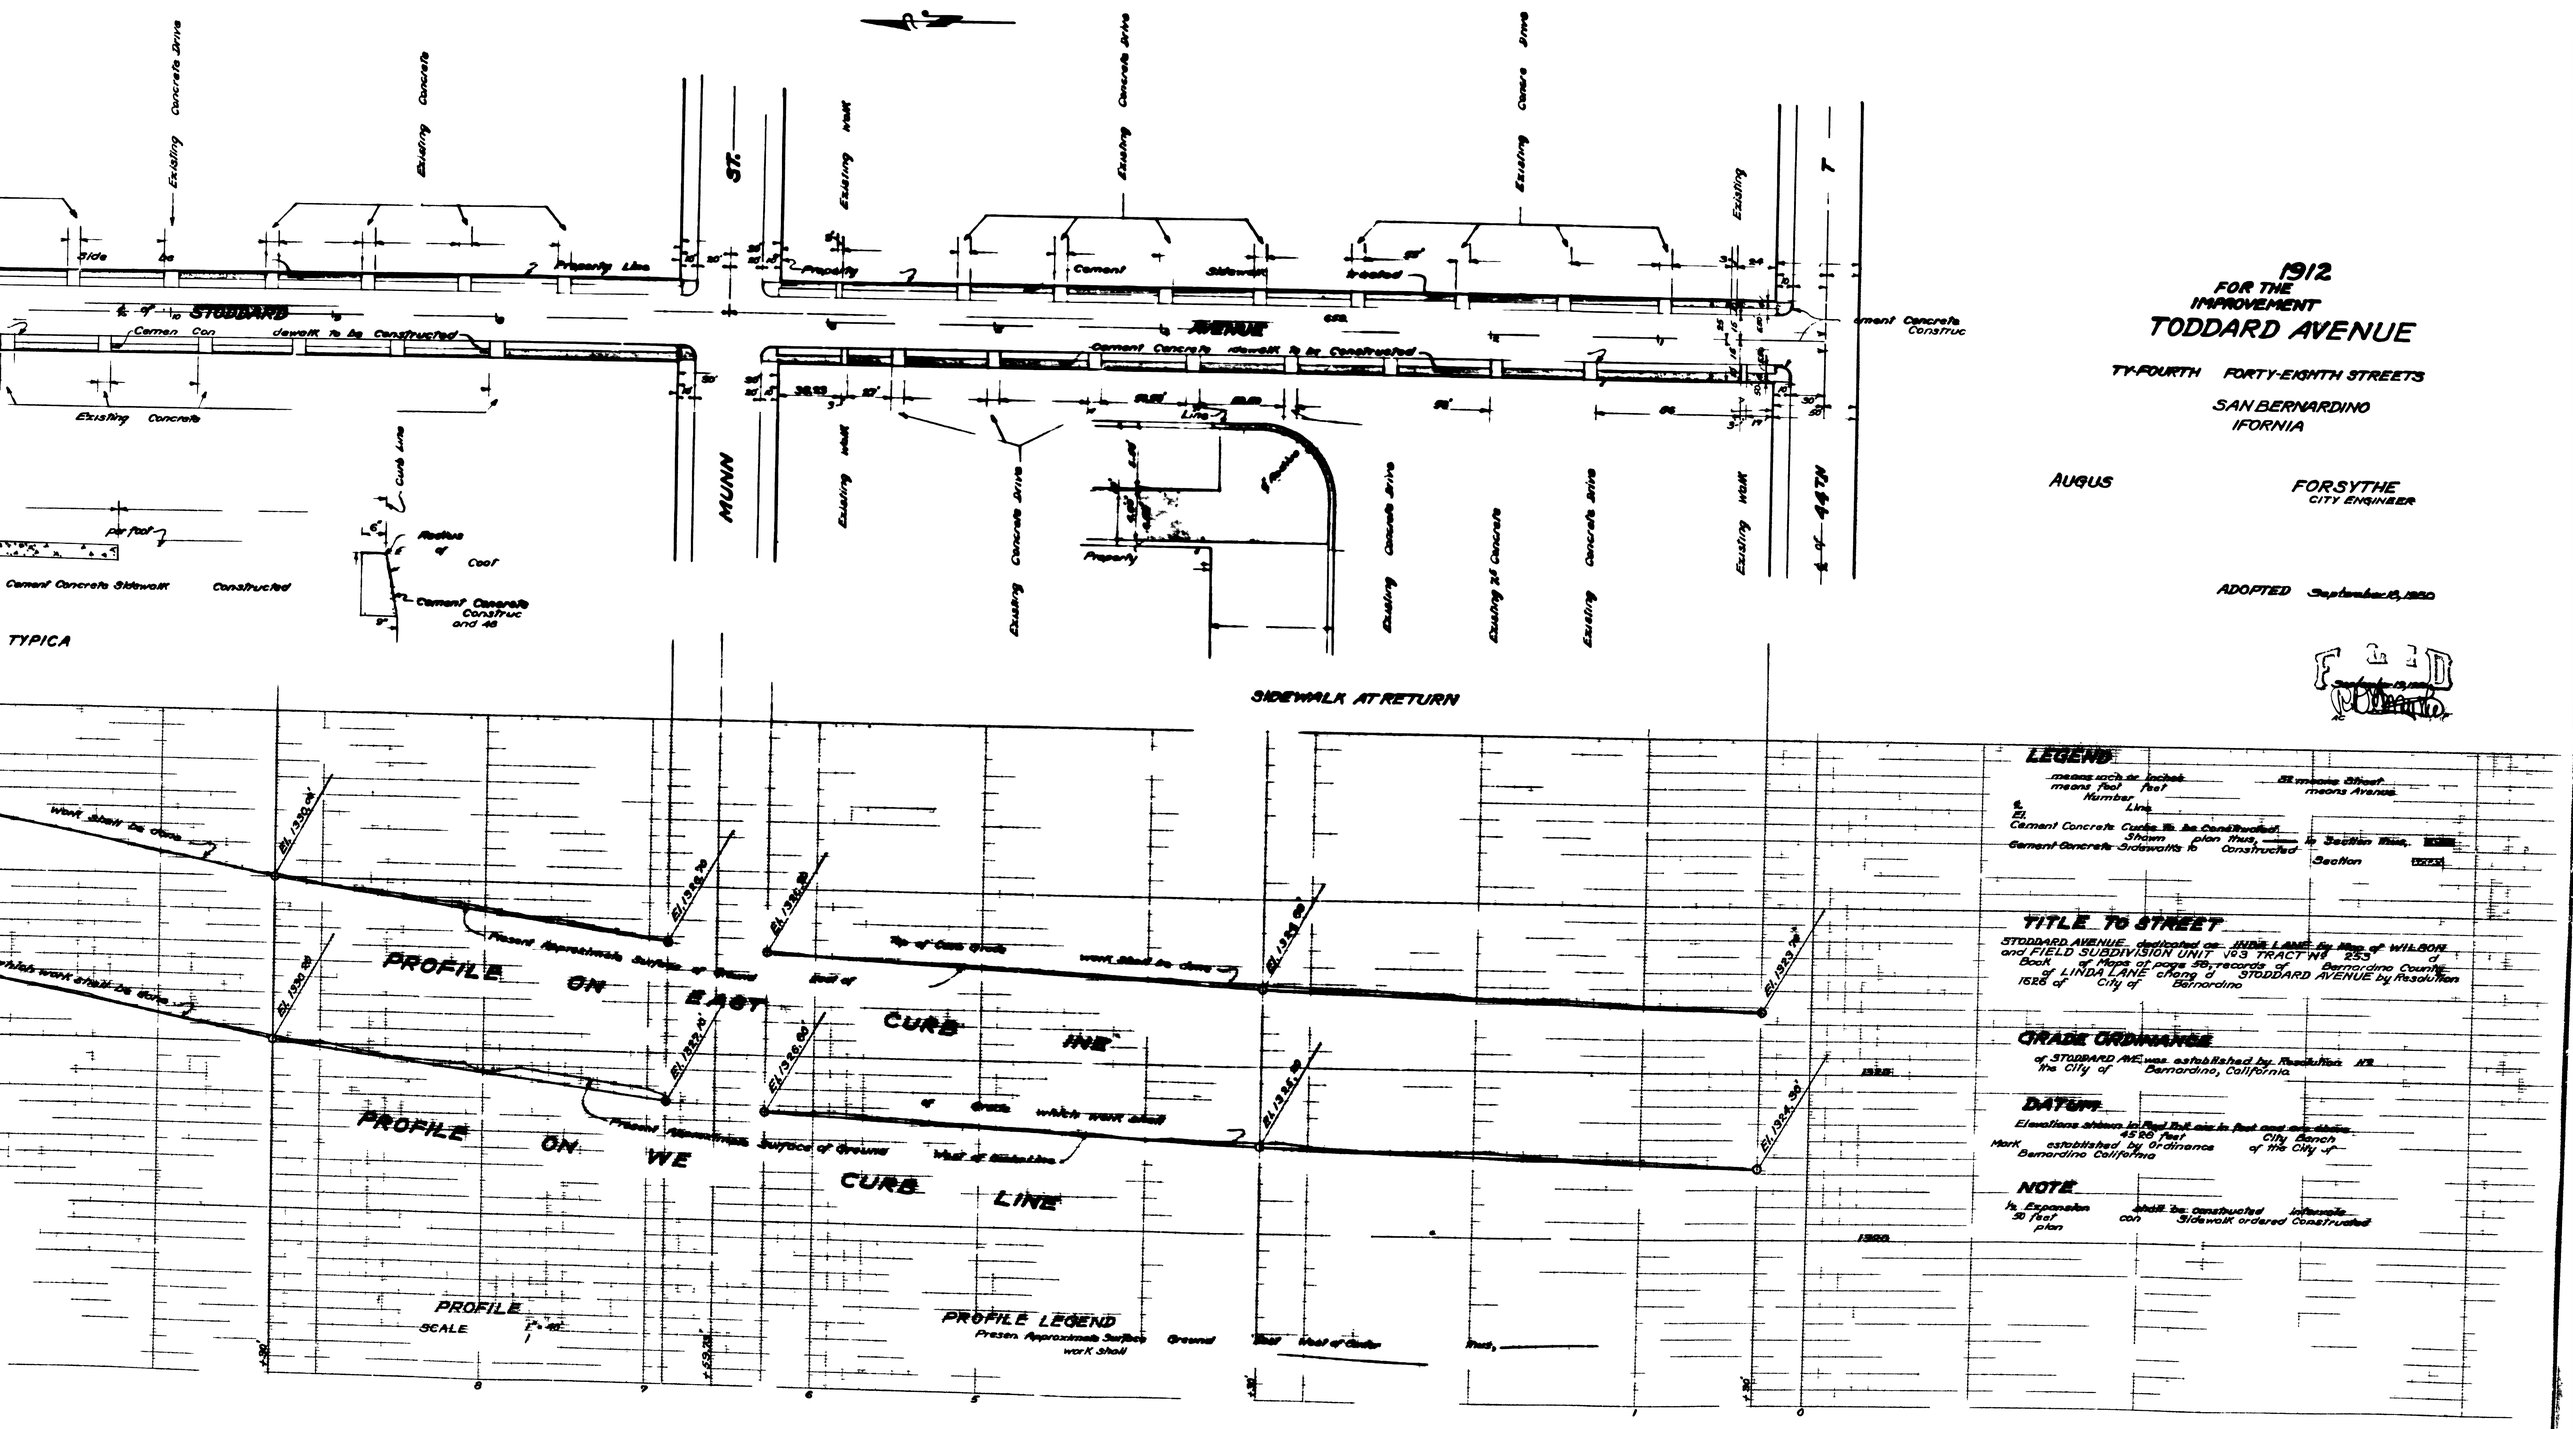
1912
FOR THE IMPROVEMENT
TODDARD AVENUE
TY-FOURTH FORTY-EIGHTH STREETS
SAN BERNARDINO
IFORNIA
AUGUS
FORSYTHE
CITY ENGINEER
ADOPTED September 18, 1950
FILED
STODDARD
AVENUE
MUNN
ST.
TYPICA
SIDEWALK AT RETURN
PROFILE ON EAST CURB LINE
PROFILE ON WE CURB LINE
PROFILE
SCALE
PROFILE LEGEND
LEGEND
TITLE TO STREET
GRADE ORDINANCE
DATUM
NOTE