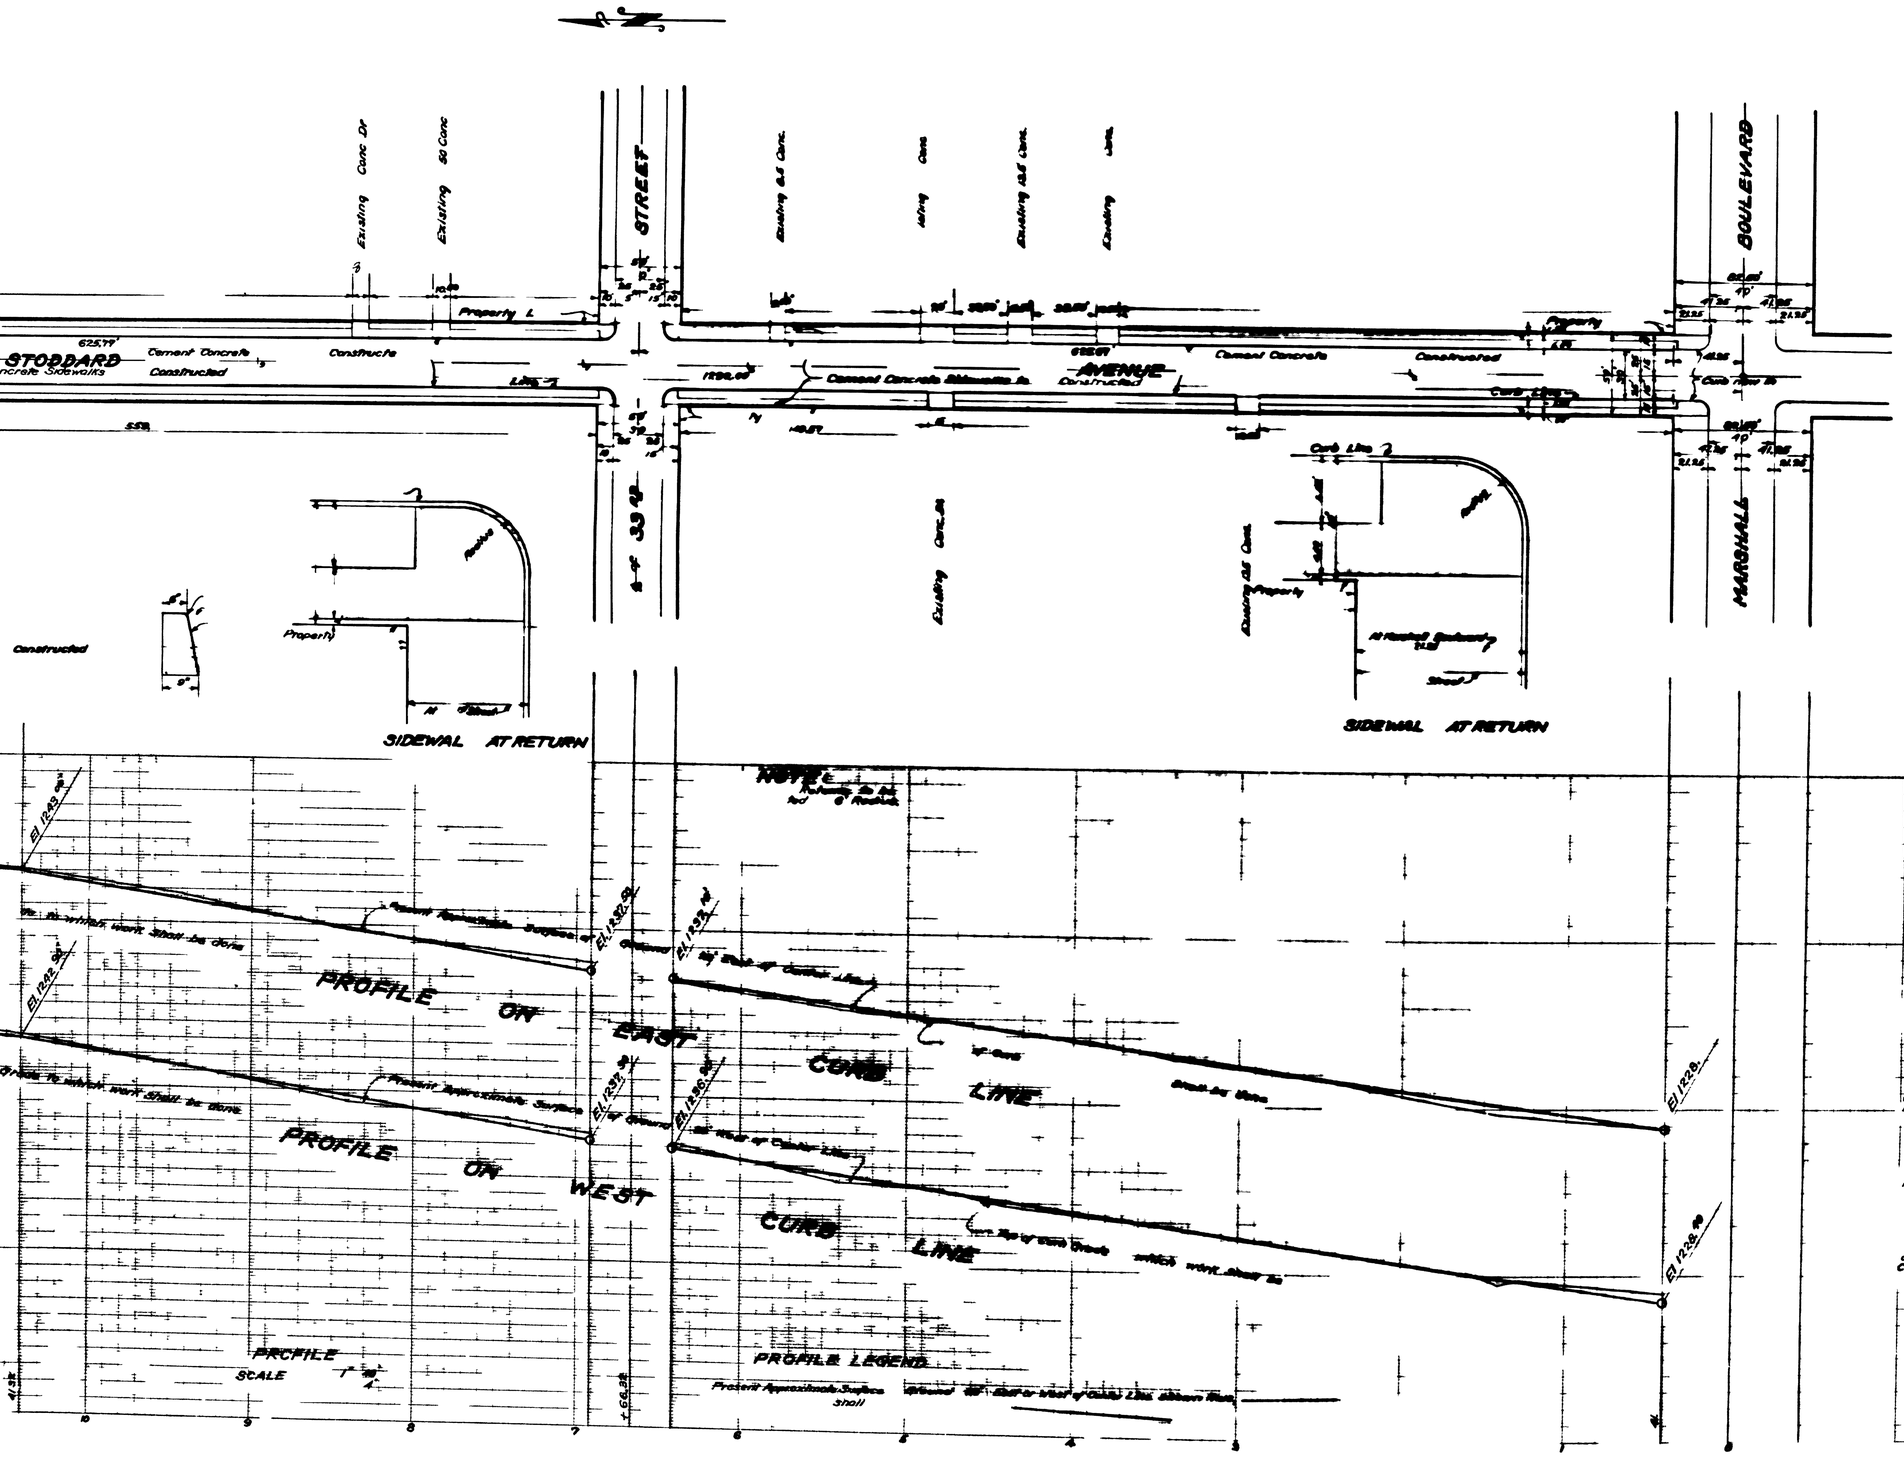
STOODARD
AVENUE
STREET
BOULEVARD
MARSHALL
Cement Concrete Sidewalks Constructed
Cement Concrete Constructed
Cement Concrete Sidewalks to be Constructed
Existing Conc Dr
Existing 50 Conc
Existing 0.5' Conc.
Existing 10.5' Conc.
Existing Curb
Property L
Curb Line
Existing Curb
Existing 0.5' Conc
Property
Curb Line 26
Curb Line 26
Curb Line 2
Curb Line 26
Curb Line 26
Curb Line 26

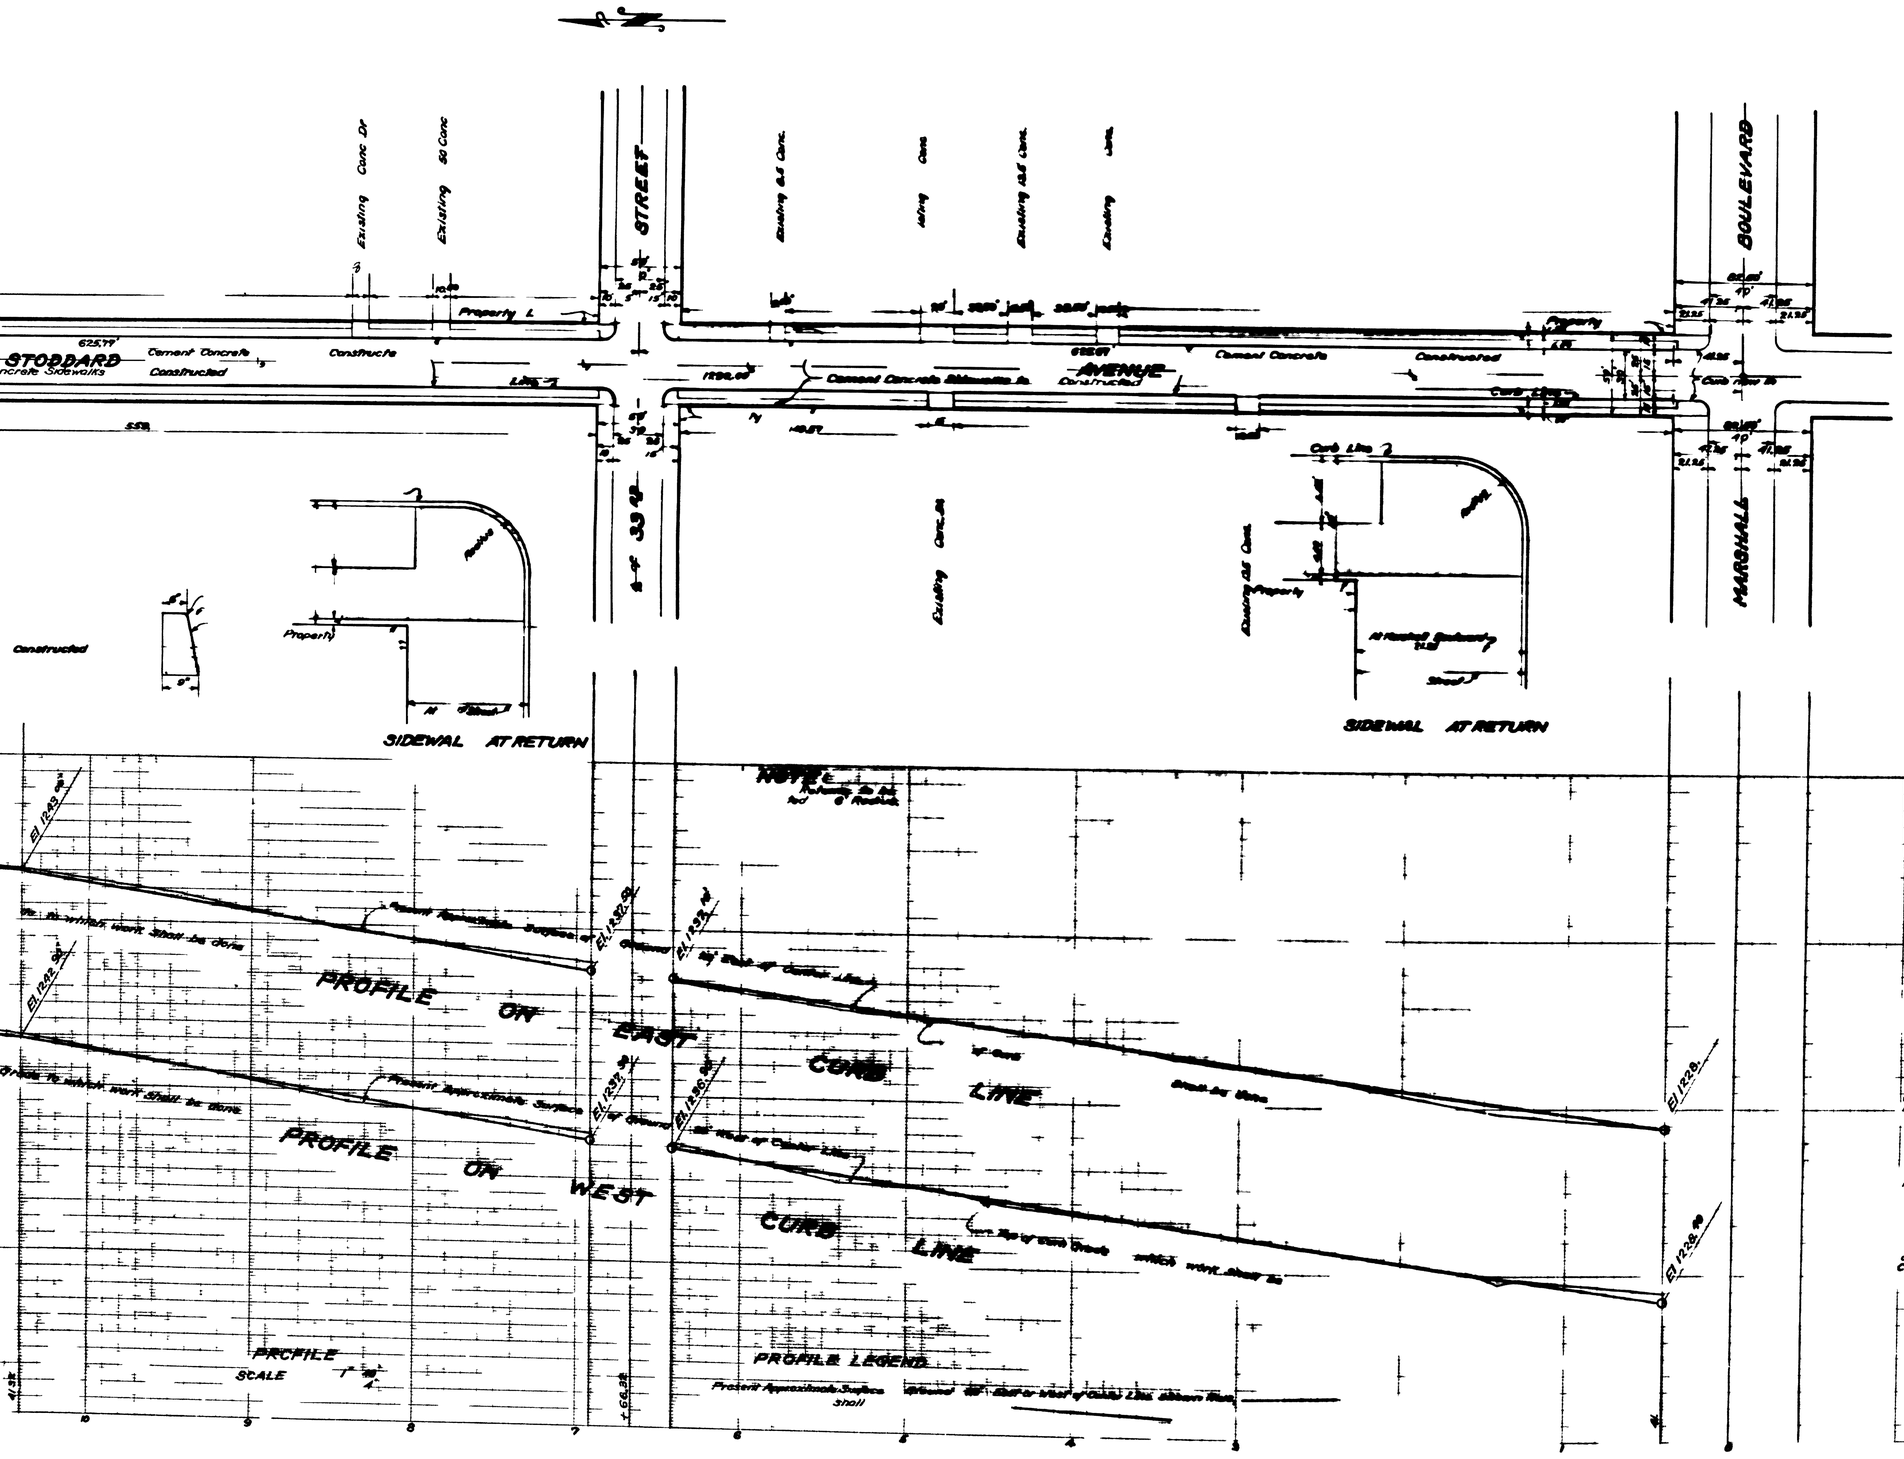
STOODARD
AVENUE
STREET
BOULEVARD
MARSHALL
Cement Concrete Sidewalks Constructed
Cement Concrete Constructed
Cement Concrete Sidewalks to be Constructed
Existing Conc Dr
Existing 50 Conc
Existing 0.5' Conc.
Existing 10.5' Conc.
Existing Curb
Property L
Curb Line
Existing Curb
Existing 0.5' Conc
Property
Curb Line 26
Curb Line 26
Curb Line 2
Curb Line 26
Curb Line 26
Curb Line 26