No. 192

PLAN OF CULVERT AT FIRE STATION AND PAVING ON FOURTH STREET

Sept 3 1913

F. A. Smith
City Engineer

FILED
SEP 5 1913
F. A. Smith
City Engineer

ABBREVIATIONS

1. The Mark (') Indicates Foot or Feet
2. The Mark (") Indicates Inch or Inches
3. St. Indicates Street
4. ℄ Indicates Center Line
5. The Mark (=) Indicates equals
6. No. Indicates Number

Concrete is Shown Thus
Culvert is Shown Thus
(a) Indicates an angle iron 1½"×1¼"×⅜"
Concrete Gutter shown thus
Asphalt macadam shown thus
Sidewalk & Curb to be constructed shown thus

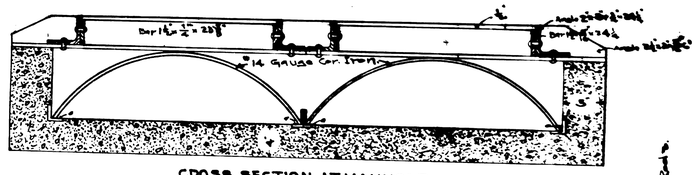

CROSS SECTION AT MANHOLE
Scale 1½"=1'

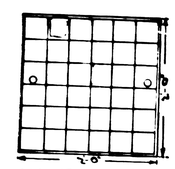

MANHOLE COVER
Cast Iron

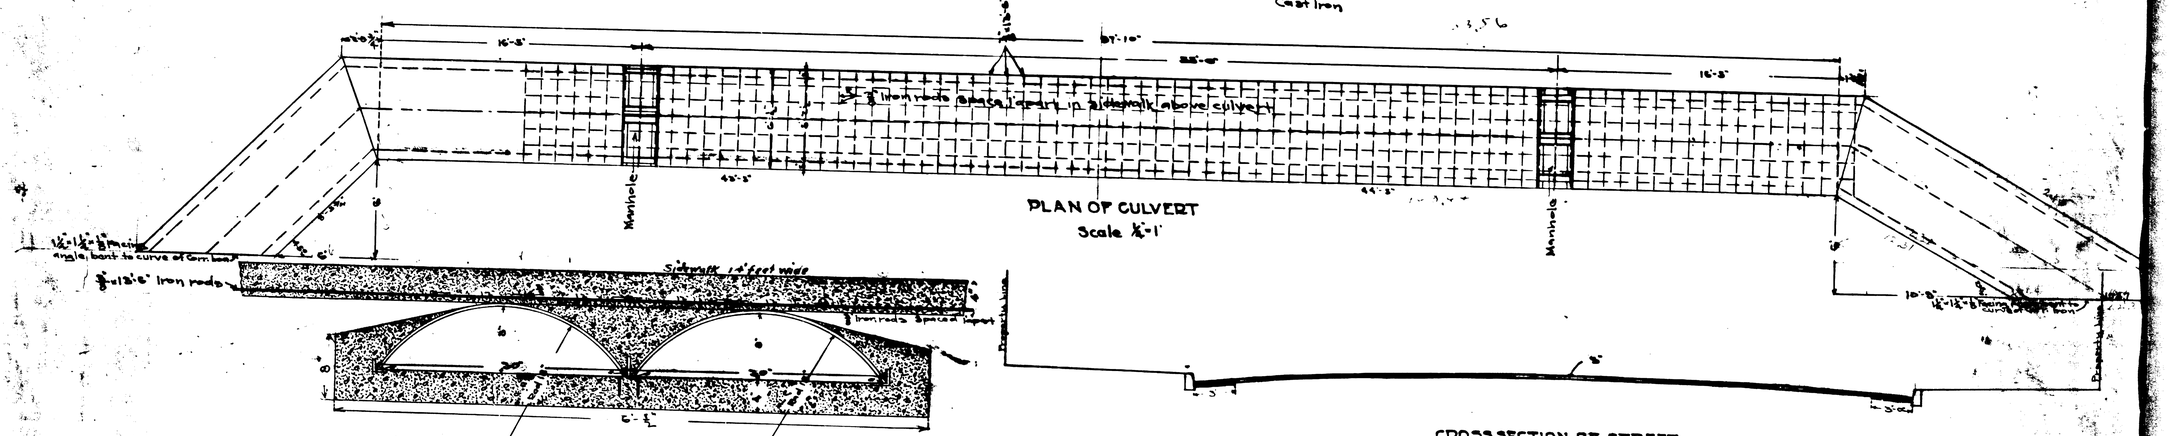

PLAN OF CULVERT
Scale ¼"=1'

CROSS SECTION OF CULVERT & SIDEWALK
Scale 1½"=1'

CROSS SECTION OF STREET
Scale 50"=1'

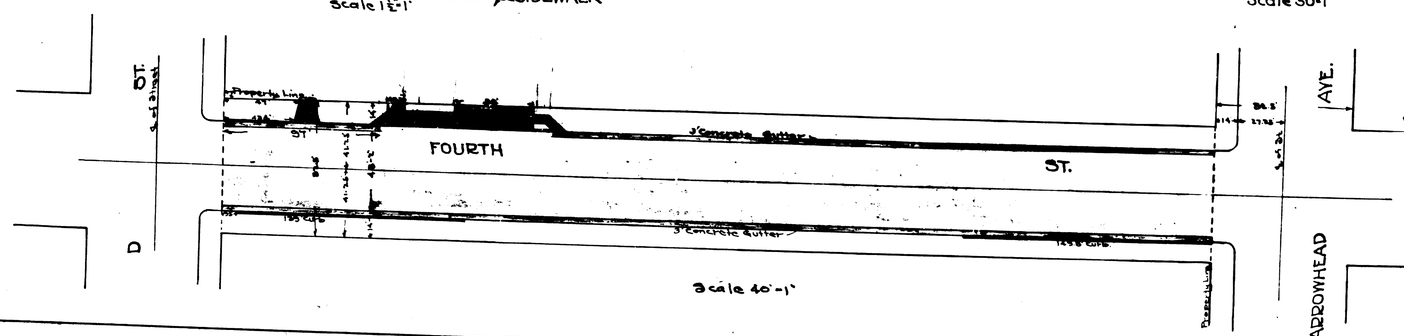

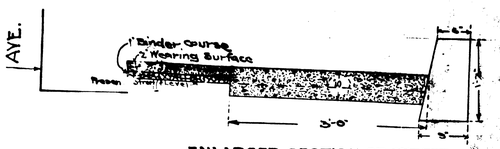

ENLARGED SECTION OF STREET
Scale 1"=1'