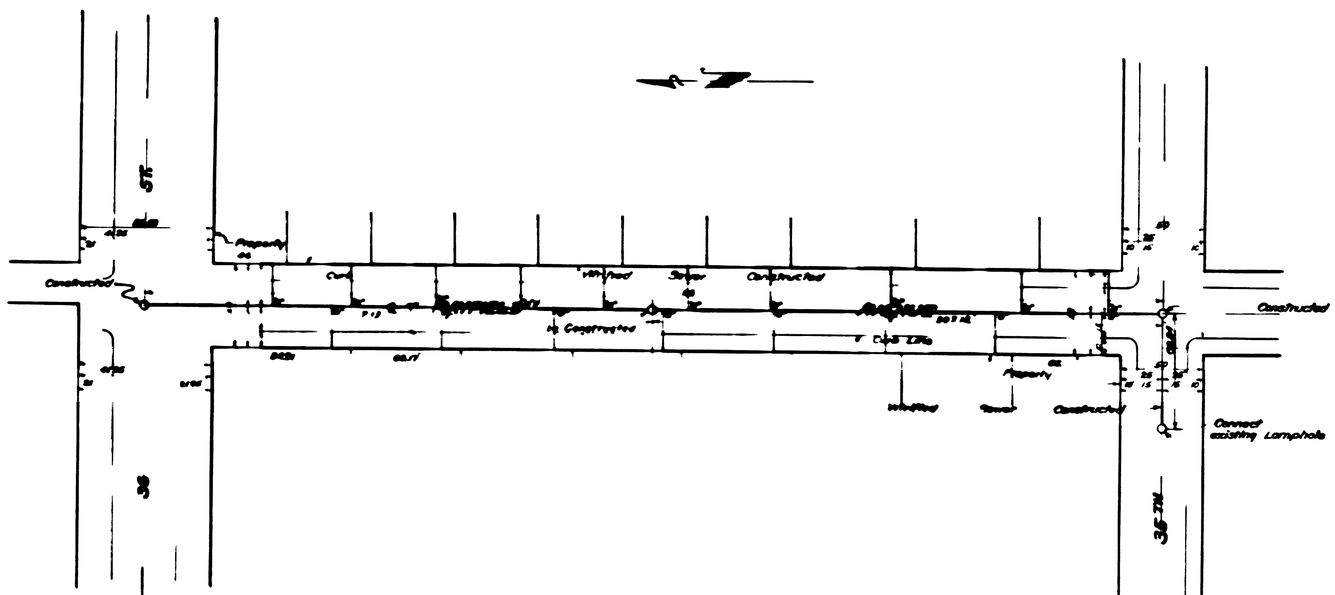

SHEE

1923

IMPR VEMENT

MAYFIEL VEN

WEEN

STREET STREET

BERNARDINO

IFORNIA

NOVEMBER

FORSYTHE
Engineer

ADOPTED Feb. 5,

MAYFIELD AVENUE
SHEET 1 OF 2 SHEETS

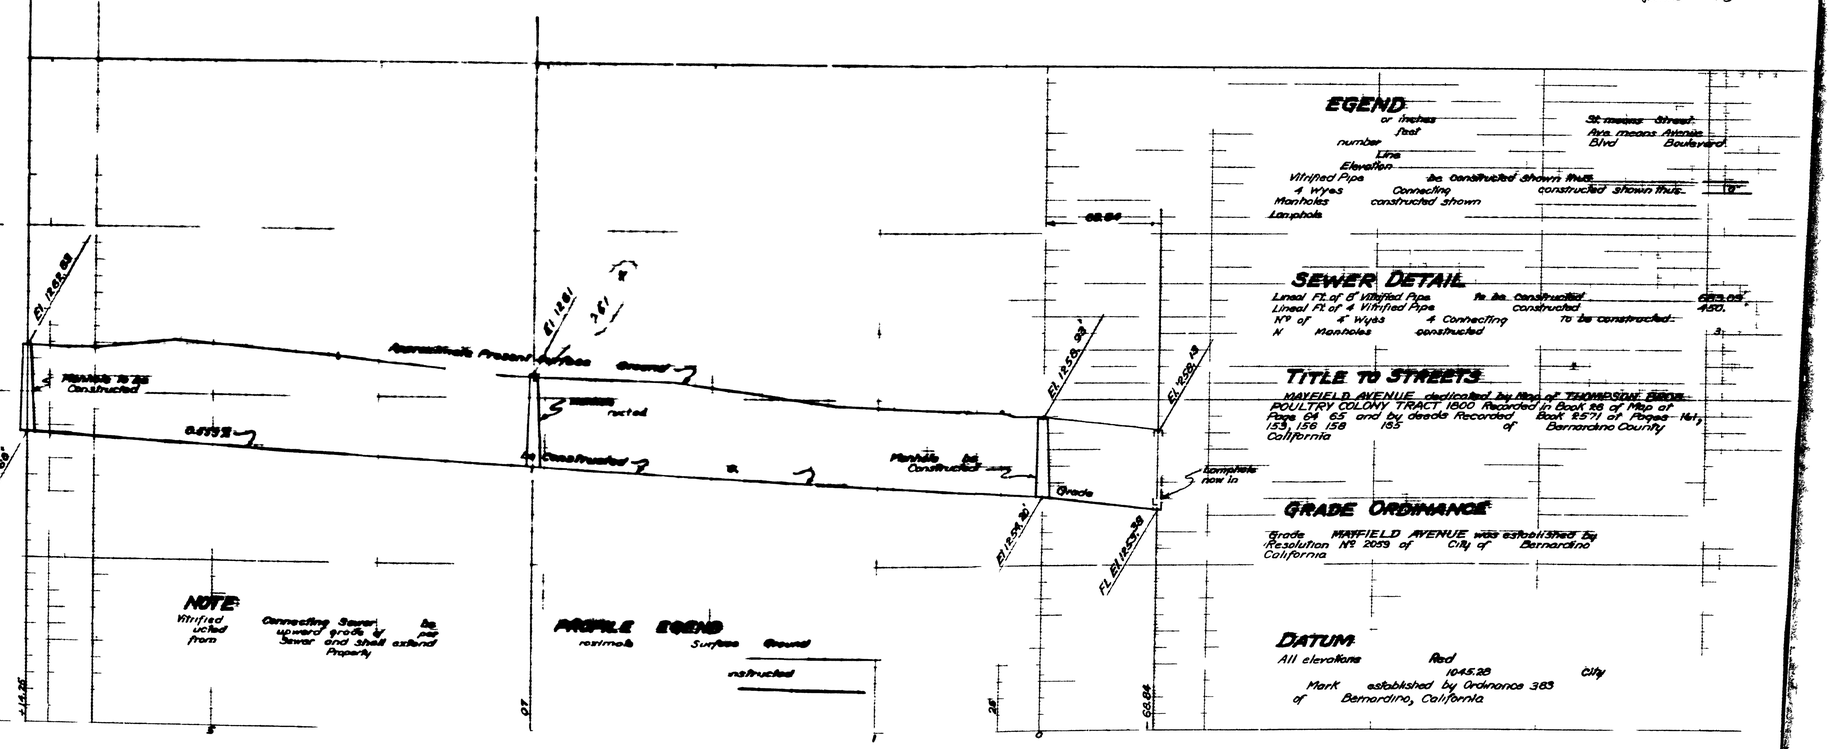

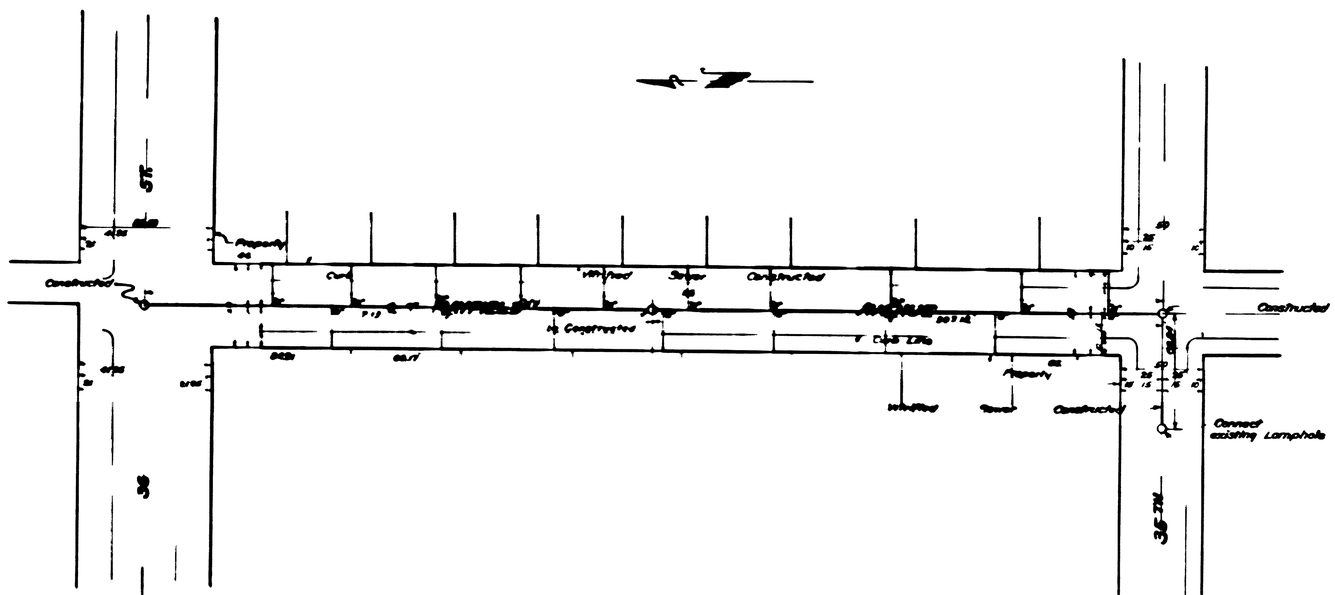

SHEE

1923

IMPR VEMENT

MAYFIEL VEN

WEEN

STREET STREET

BERNARDINO

IFORNIA

NOVEMBER

FORSYTHE
Engineer

ADOPTED Feb. 5,
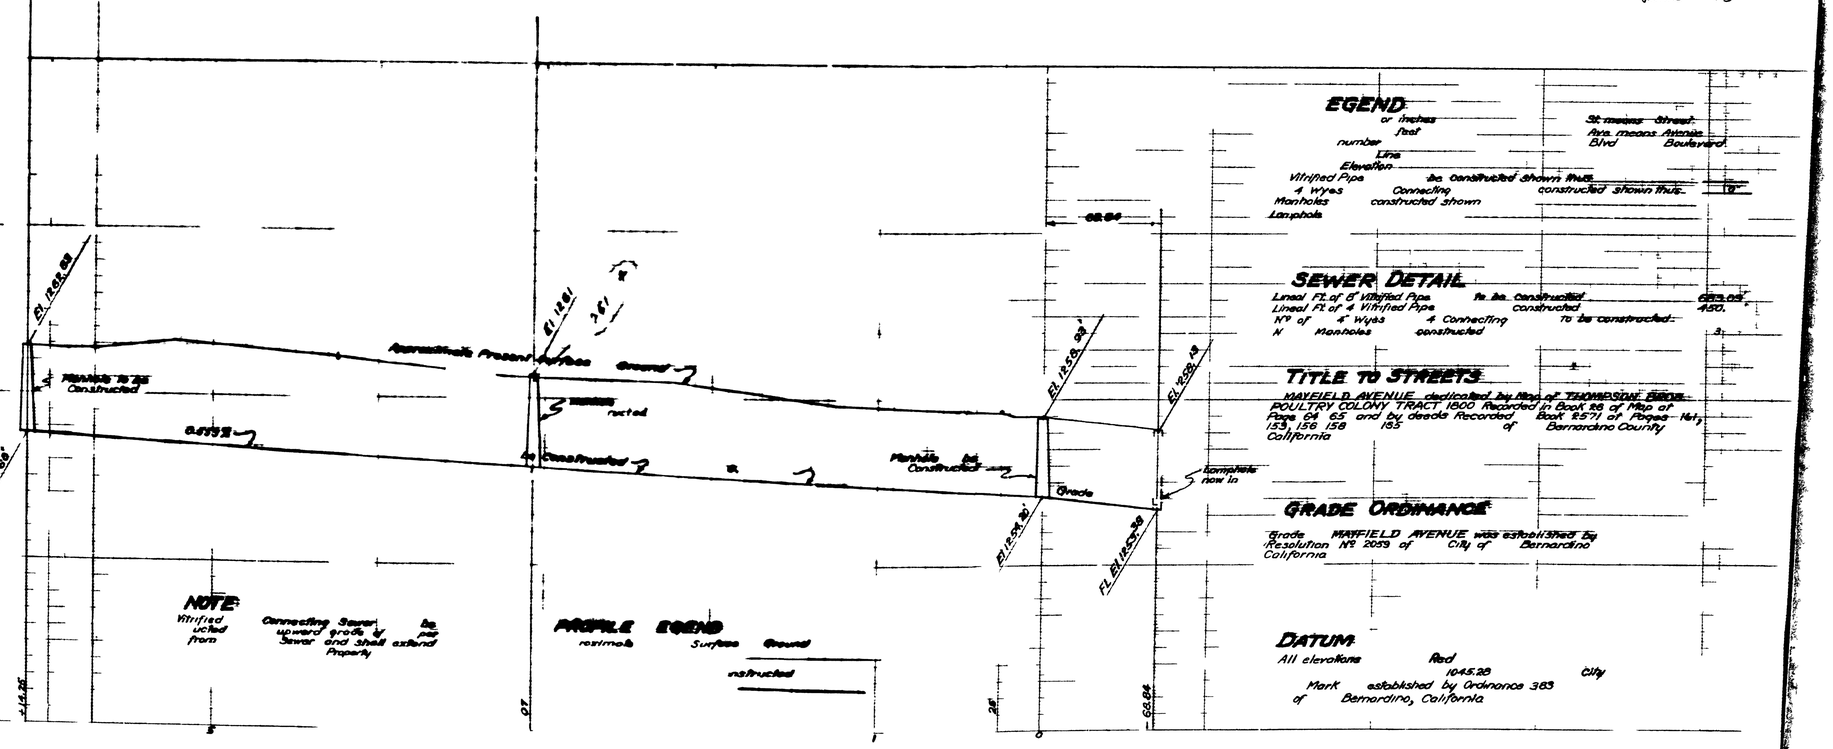
MAYFIELD AVENUE
SHEET 1 OF 2 SHEETS