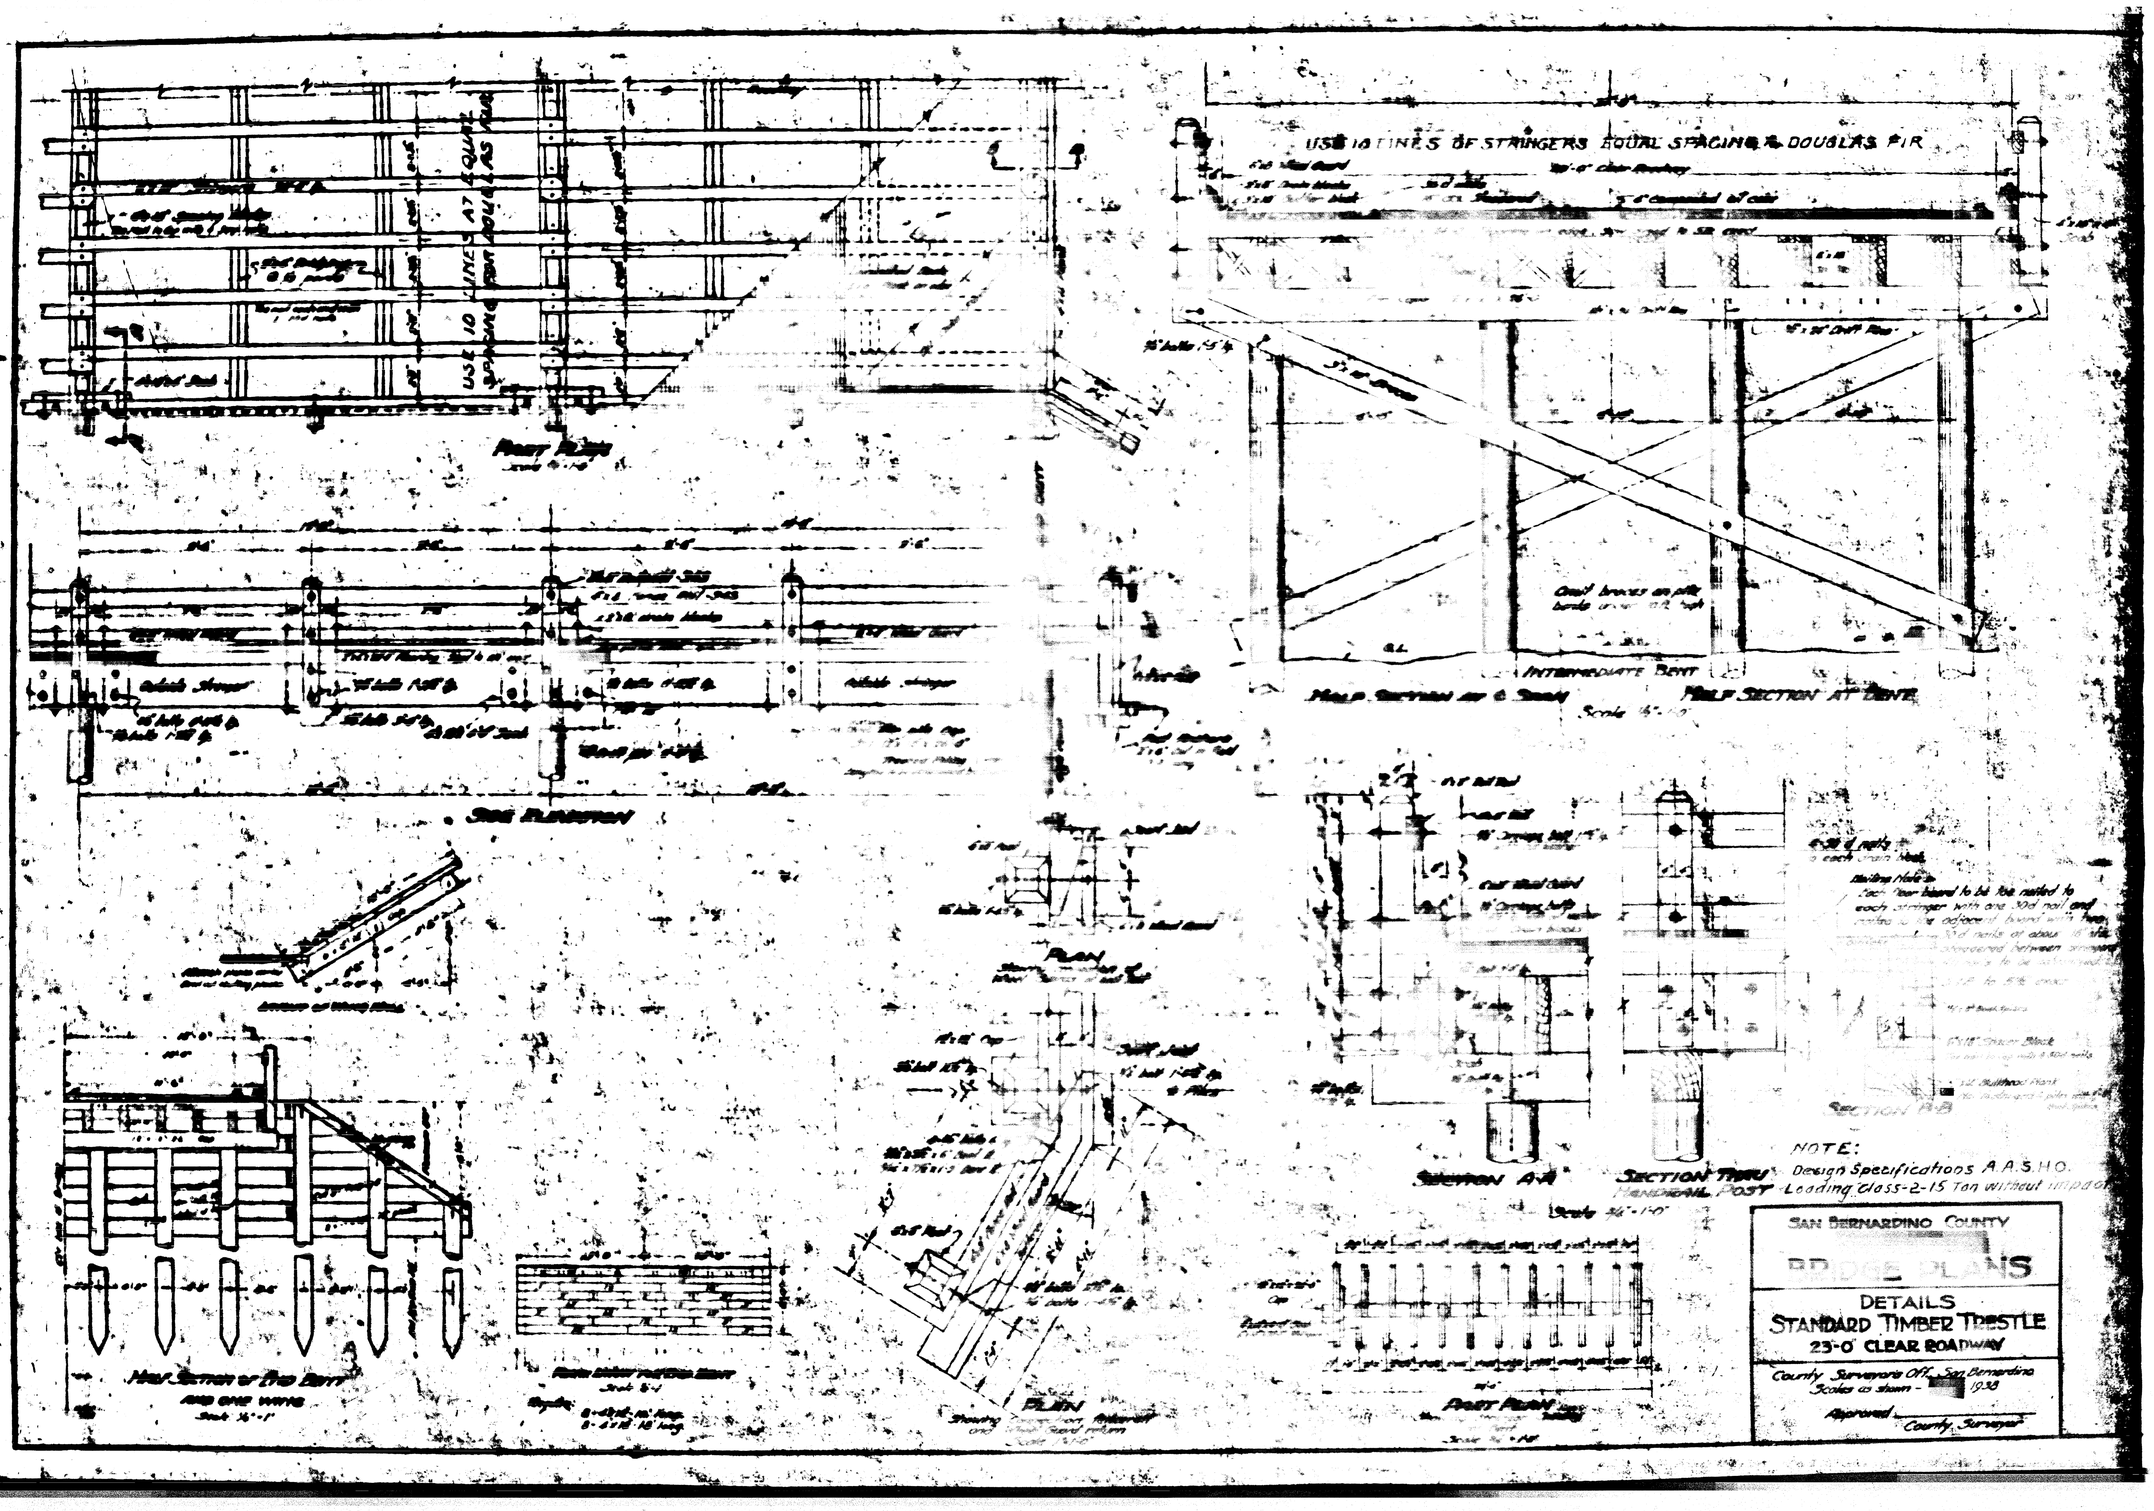
USE 10 LINES OF STRINGERS EQUAL SPACING & DOUGLAS FIR
USE 10 LINES AT EQUAL SPACING FOR DOUGLAS FIR
Floor Plan
Side Elevation
Intermediate Bent
Half Section at Center
Section A-A
Section Thru Diagonal Post
Plan
Part Plan
Half Section or Two Bents
NOTE:
Design Specifications A.A.S.H.O.
Loading Class-2-15 Ton without impact
SAN BERNARDINO COUNTY
BRIDGE PLANS
DETAILS
STANDARD TIMBER TRESTLE
23'-0" CLEAR ROADWAY
County Surveyors Off., San Bernardino
Scales as shown - 1938
Approved
County Surveyor

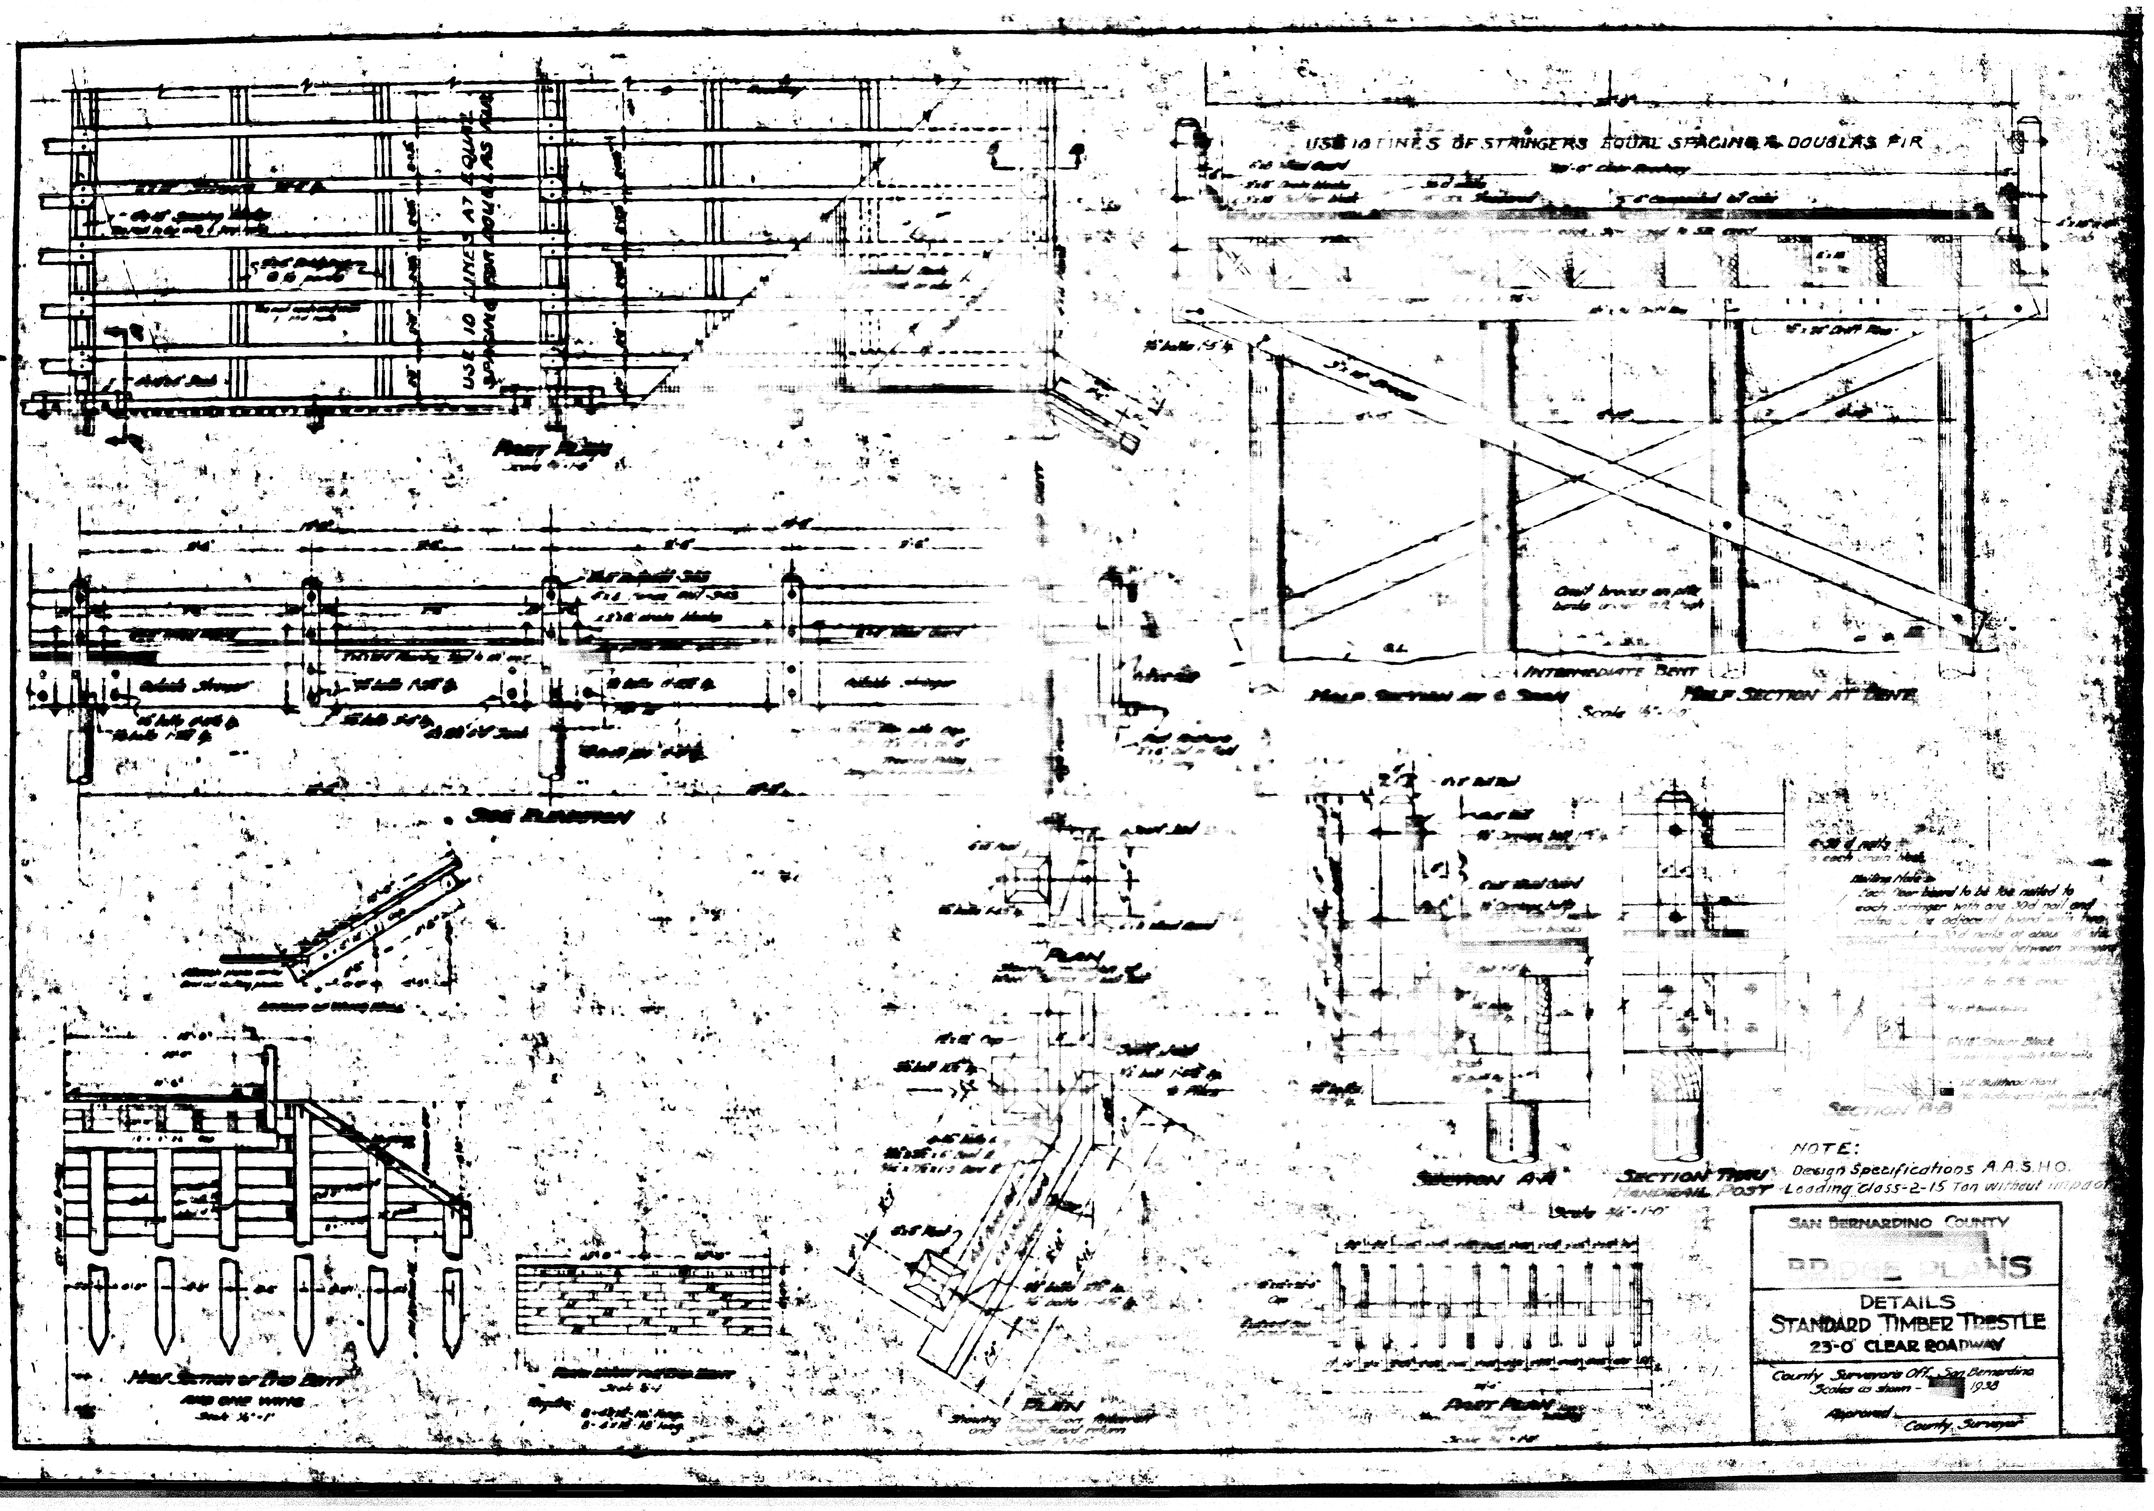
USE 10 LINES OF STRINGERS EQUAL SPACING & DOUGLAS FIR
USE 10 LINES AT EQUAL SPACING FOR DOUGLAS FIR
Floor Plan
Side Elevation
Intermediate Bent
Half Section at Center
Section A-A
Section Thru Diagonal Post
Plan
Part Plan
Half Section or Two Bents
NOTE:
Design Specifications A.A.S.H.O.
Loading Class-2-15 Ton without impact
SAN BERNARDINO COUNTY
BRIDGE PLANS
DETAILS
STANDARD TIMBER TRESTLE
23'-0" CLEAR ROADWAY
County Surveyors Off., San Bernardino
Scales as shown - 1938
Approved
County Surveyor