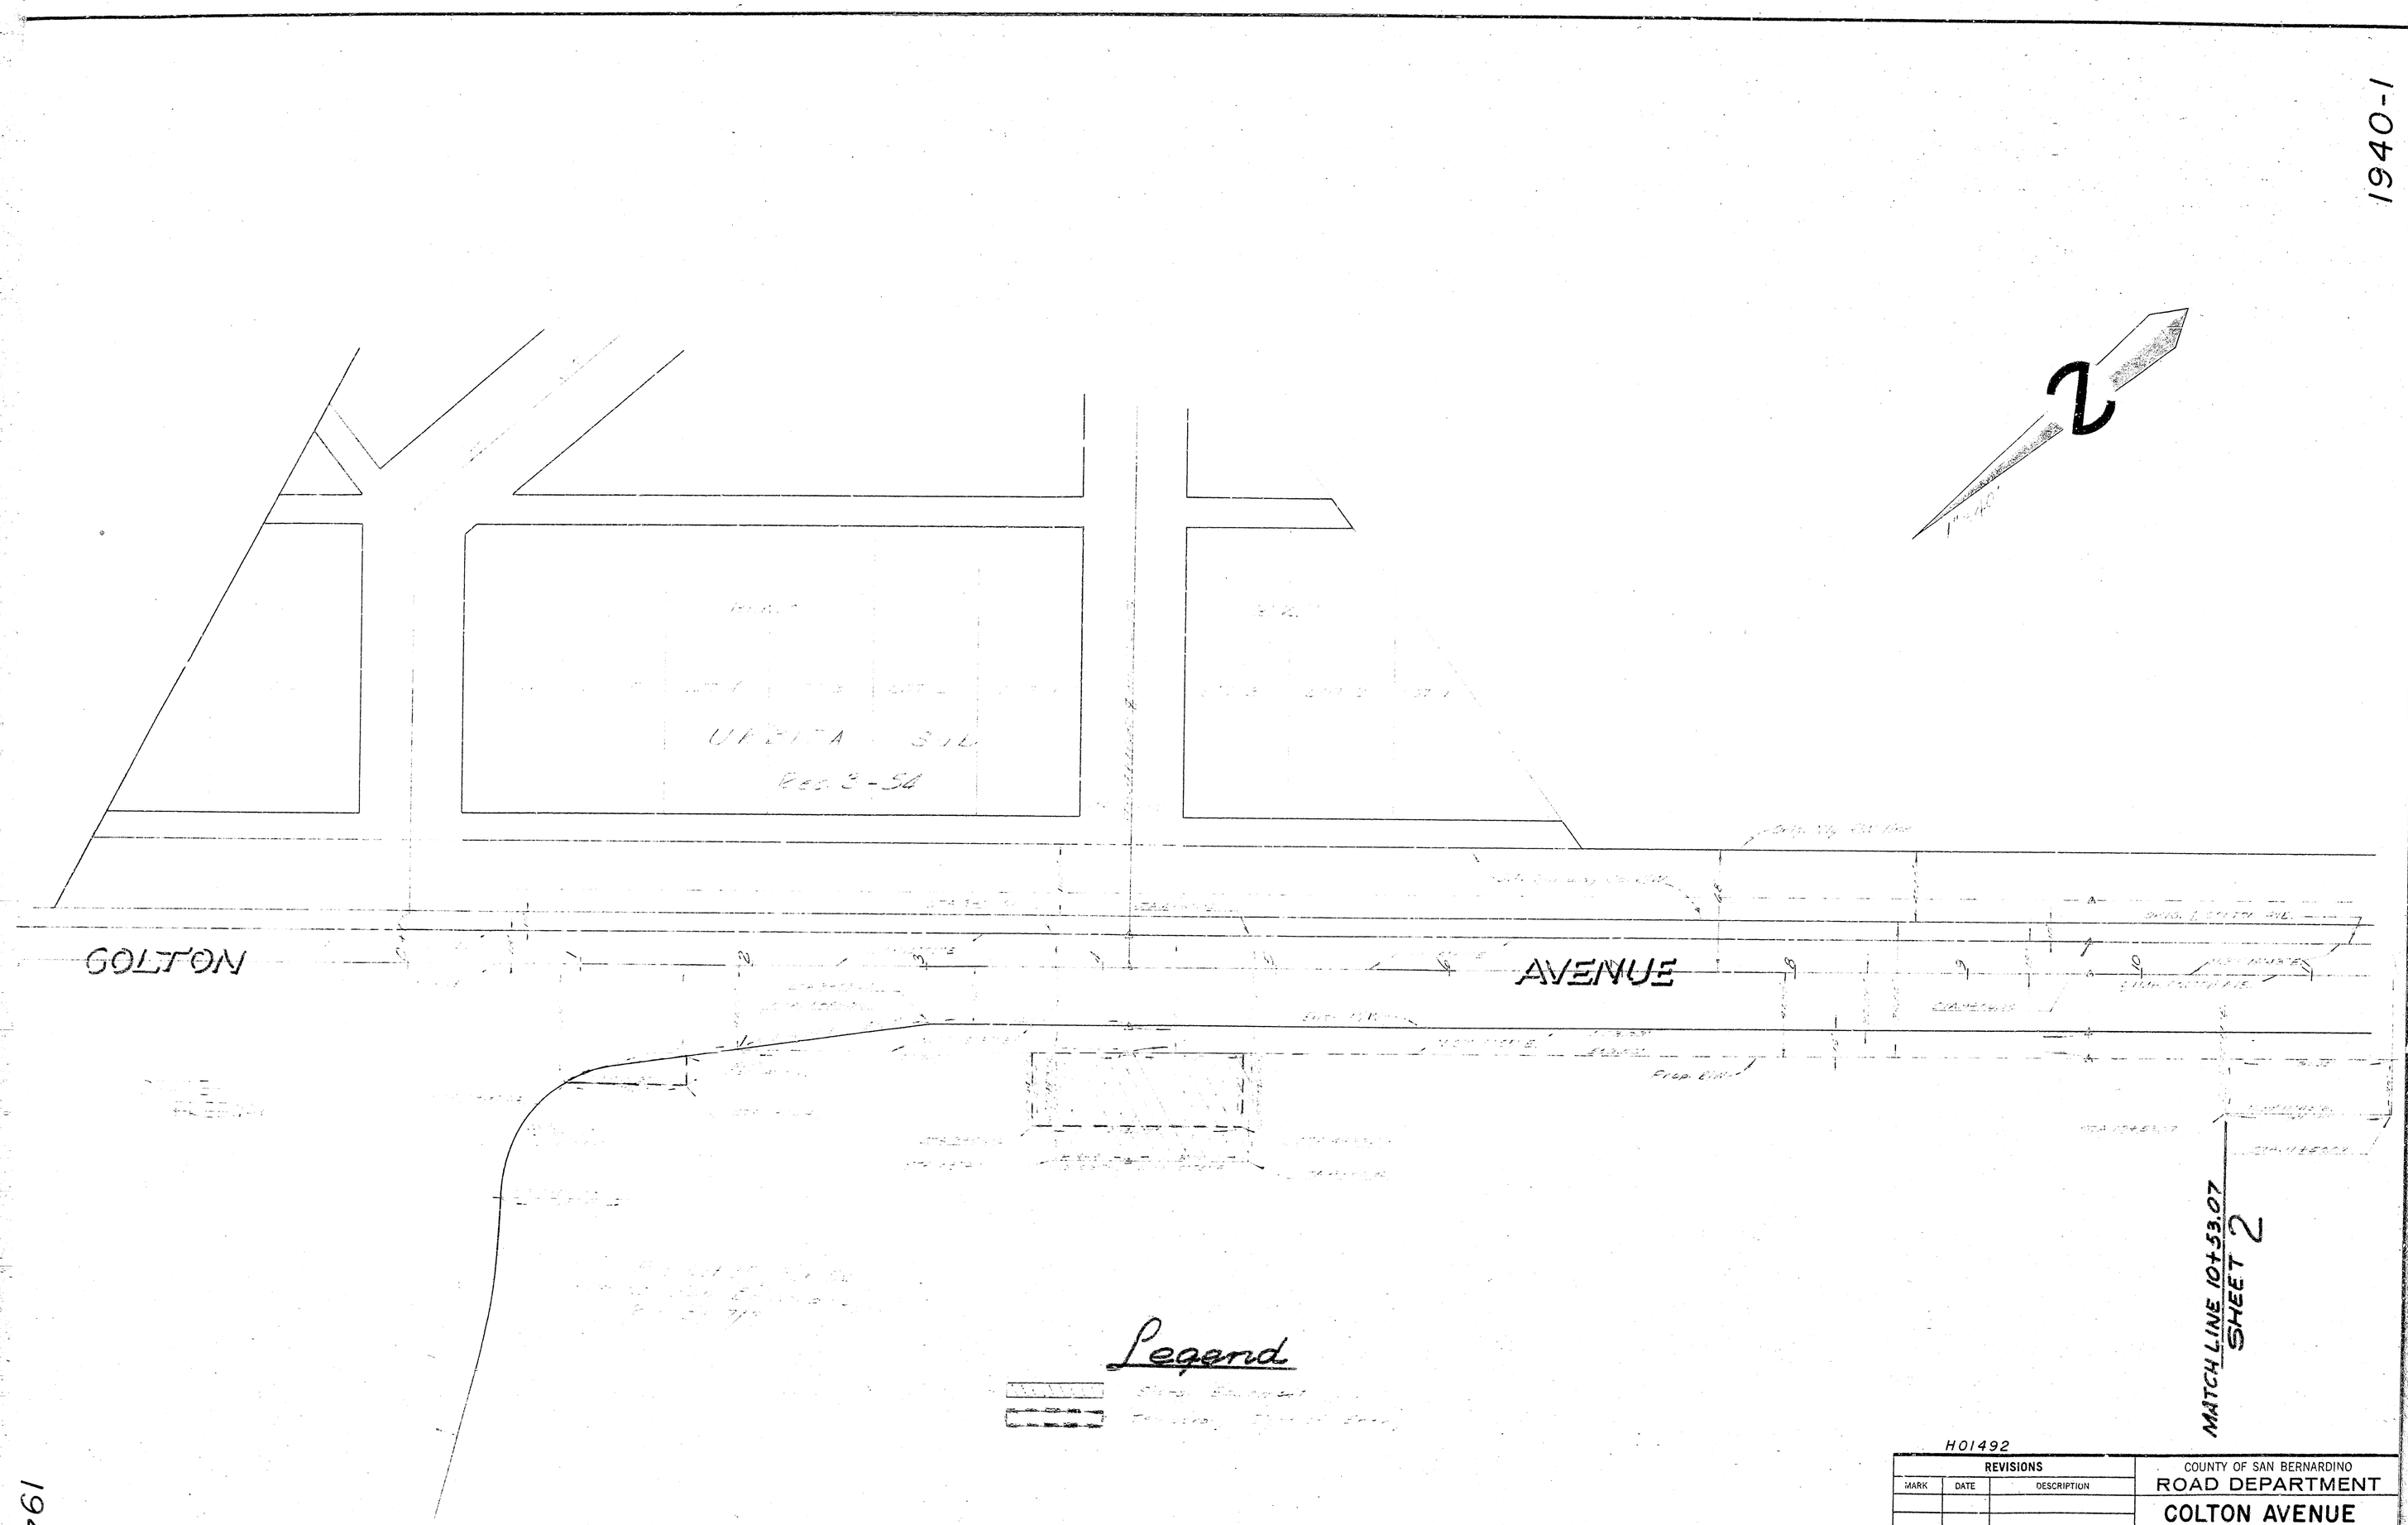


H01492

| REVISIONS | | |
|---|---|---|
| MARK | DATE | DESCRIPTION |
| | | |

COUNTY OF SAN BERNARDINO
ROAD DEPARTMENT

**COLTON AVENUE**

BARSTOW FWY. NELY.
TO MILL ST.
SAN BERNARDINO AREA

DRAWN BY | CHECKED BY | APPROVED BY

SUBMITTED BY — CHIEF DESIGN ENGINEER | COUNTY ENGINEER

RECOMMENDED BY — ASST. ROAD COMMISSIONER - ENGR.

| DATE | SCALE | FILE NO. | DRWG. NO. |
|---|---|---|---|
| MAY 66 | 1"=40' | 1940 | 1 of 3 |

PAN BONO BLUEPRINT CO.