SHEET № 2

PLAN № 1954

FOR

TWENTY-NINTH STREET SEWER

BETWEEN

FREMONTIA DRIVE

AND

A point 167' WEST of the ℄ of KENWOOD AVENUE

IN THE

City of San Bernardino, California.

March 1952

R.D. FORSYTHE
City Engineer

PLAN ADOPTED April 7, 1952

April 13, 1952

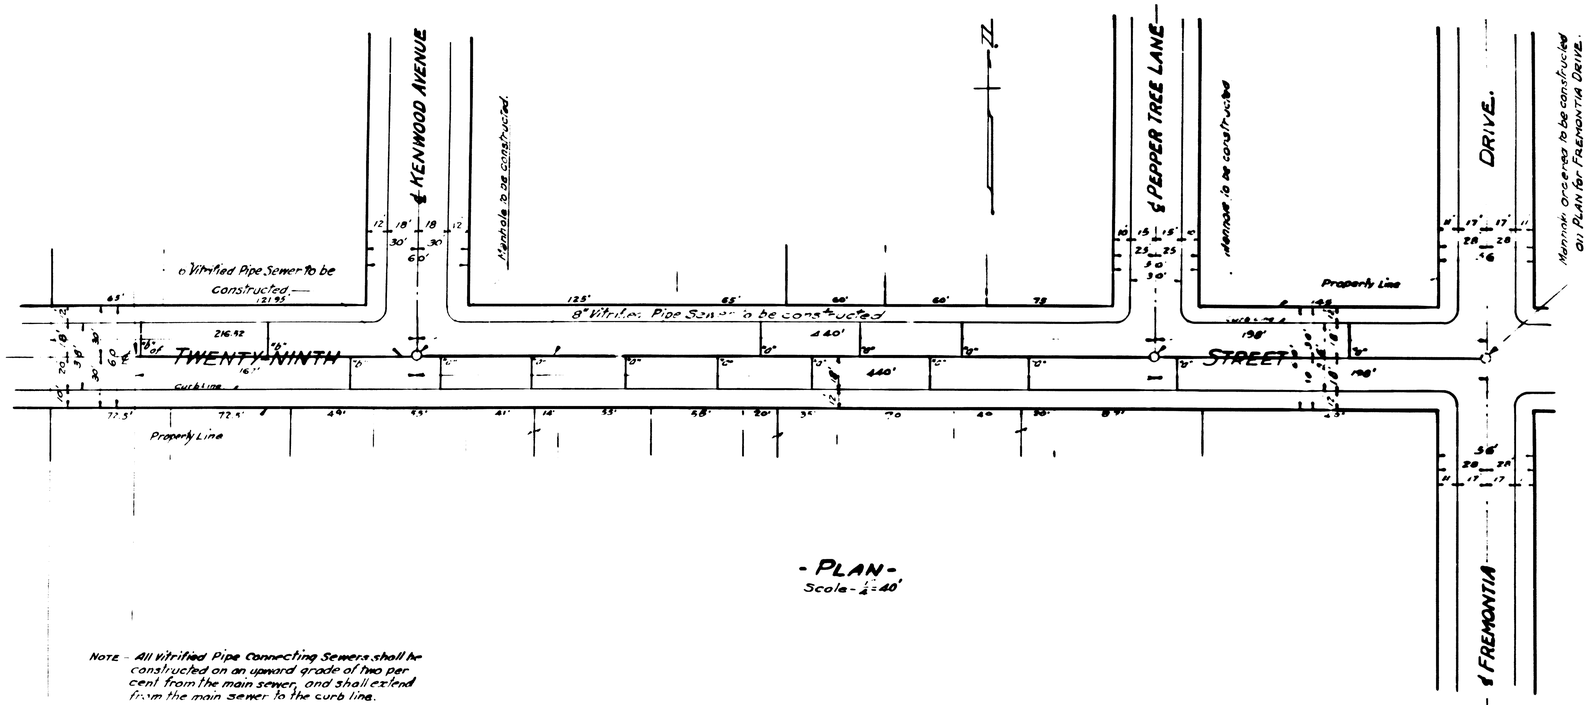

- PLAN -
Scale - 1/4" = 40'

NOTE - All Vitrified Pipe Connecting Sewers shall be constructed on an upward grade of two per cent from the main sewer, and shall extend from the main sewer to the curb line.

- LEGEND -

"or in means inch or inches
' or ft means foot or feet.
℄ means center Line.
№ means number.
El means elevation.
8" Vitrified Pipe Sewer to be constructed shown thus, ----------
8"x4" Wyes with 4" connecting sewers to be constructed shown thus, ---- 1'2"
Manhole To be constructed shown thus, ---------- O
Manhole ordered to be constructed on an other sheet of this plan shown thus, --- ◯
6" Vitrified Pipe Sewer to be constructed shown thus, ----------
6"x4" Wye with 4" connecting sewer to be constructed shown thus, -- 1'2"

- SEWER DETAIL -

Lineal feet of 8" Vitrified Pipe Sewer to be constructed	638
Lineal feet of 4" Vitrified Pipe Sewer to be constructed	274
№ of 8"x4" Wyes with 4" connecting Sewers to be installed	12
№ of Manholes to be constructed	2
Lineal feet of 6" Vitrified Pipe Sewer to be constructed	167
№ of 6"x4" Wyes with 4" connecting Sewers to be installed	3

- TITLE TO STREETS -

Title to TWENTY-NINTH STREET (formerly SOUTH STREET) was given by dedication by Map of TRACT 1710 - COUNTRY CLUB SQUARE recorded in Book 25 of Maps at Page 23, records of County Recorder, San Bernardino County, California.

- GRADE RESOLUTIONS -

Grade of TWENTY-NINTH STREET was established by Resolution № 2288 of the City of San Bernardino, California.

- DATUM -

All elevations shown in "Red ink are in feet and are above a plane which is 1045.28' below the City Bench Mark established by Ordinance № 383 of the City of San Bernardino, California.

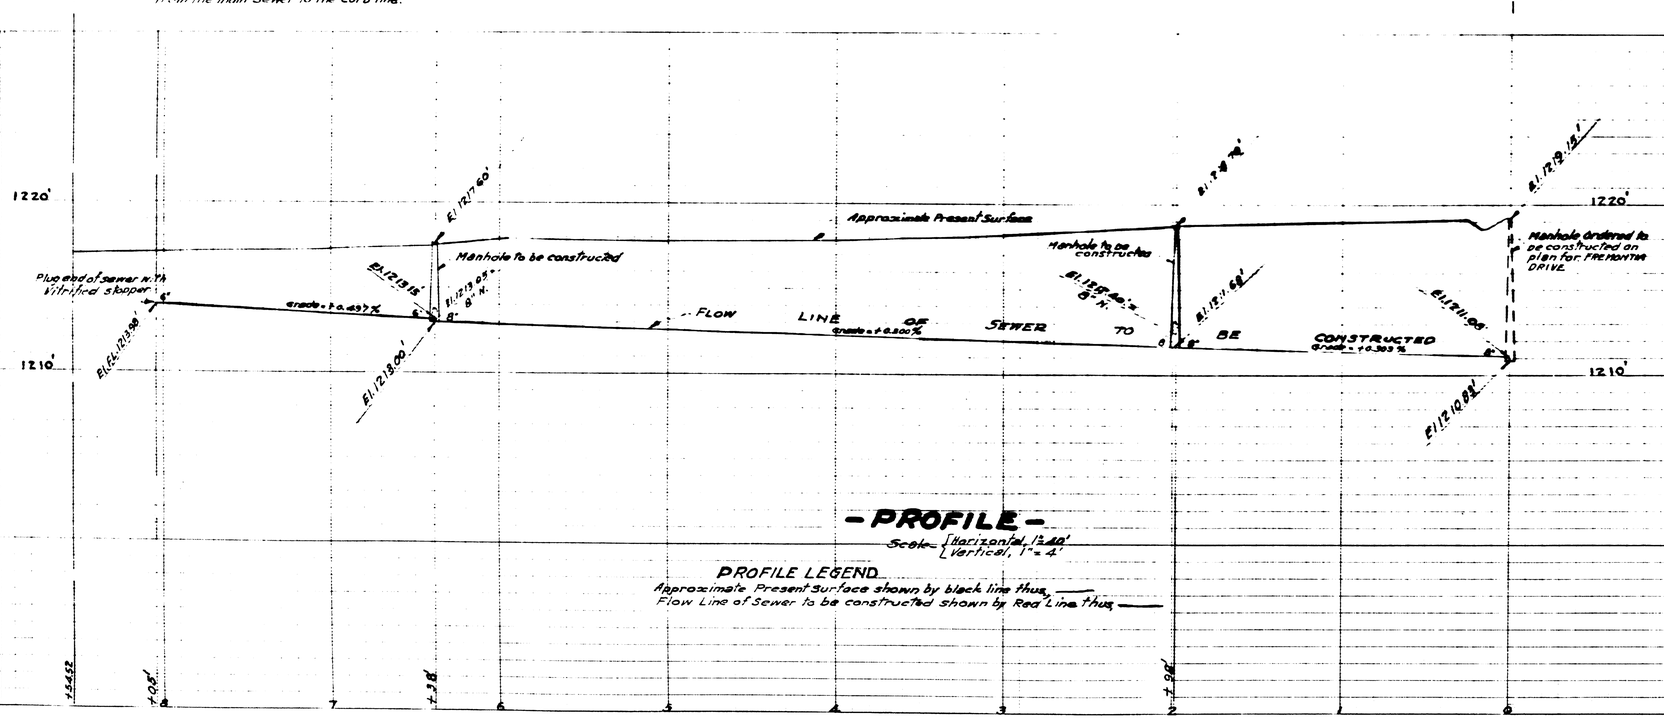

- PROFILE -
Scale - Horizontal, 1" = 40'
Vertical, 1" = 4'

PROFILE LEGEND

Approximate Present Surface shown by black line thus, ——
Flow Line of Sewer to be constructed shown by Red Line thus, ——

Plan № 1954
SEWER STREET 29th
from Fremontia Dr. to 167' W. of Kenwood Ave.
(see) - W. Bernardino Water Dept. (1955)

1011