SHEET Nº 1

PLAN Nº 1954

FOR

TWENTY-THIRD STREET SEWER

BETWEEN

Valencia Avenue and Fremontia Drive

AND FOR

FREMONTIA DRIVE SEWER

BETWEEN

23RD Street and 29TH Street

IN THE

City of San Bernardino, California.

March 1952

R. D. FORSYTHE
City Engineer

PLAN ADOPTED April 7, 1952

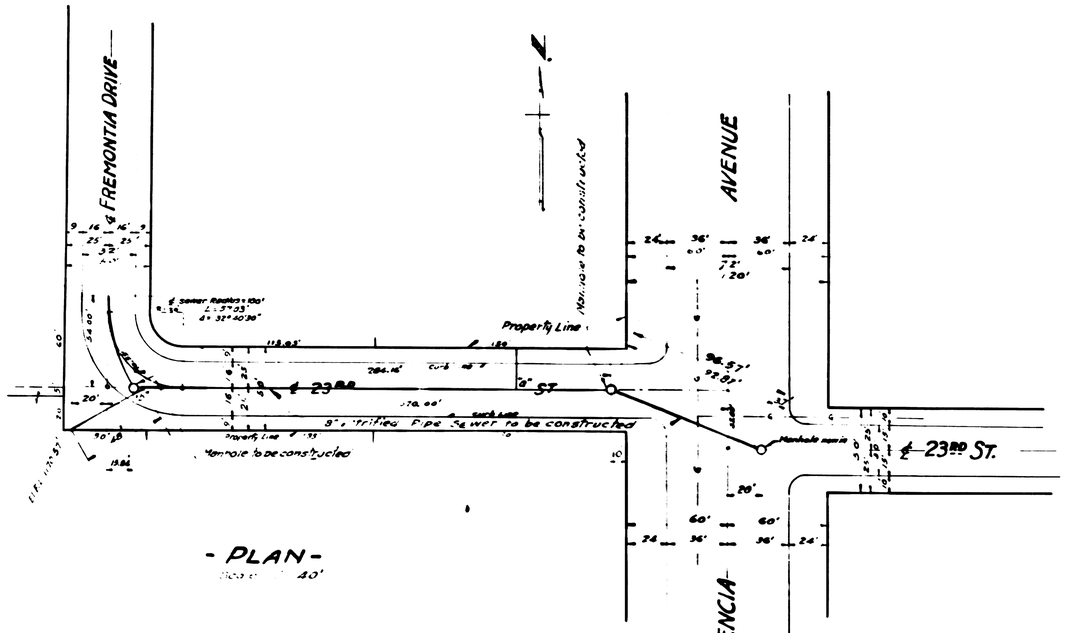

- PLAN -

NOTE - All 4" Vitrified Pipe connecting sewers shall be constructed on an upward grade of two per cent from the main sewer, and between Station 1+00 and Station 4+00 all connecting sewers shall extend from the main sewer to the property line. 6" Vitrified Pipe connecting sewers shall be constructed on the grades and locations as shown on plan.

April 8, 1952

- LEGEND -

"or in means inch or inches
'or ft means foot or feet.
℄ means center Line
Nº means number
El. means elevation.
8" Vitrified Pipe Sewer to be constructed shown thus. _____
8"x4" Wyes with 4" connecting sewers to be constructed shown thus _____ 12"
Manhole to be constructed shown thus _____ ○
Manhole now in shown thus _____ ○
8"x6" Wyes with 6" connecting sewers to be constructed shown thus _____ 12"

- SEWER DETAIL -

Lineal feet of 8" Vitrified Pipe Sewer to be constructed	2901
Lineal feet of 4" Vitrified Pipe Sewer to be constructed	1342
Nº of 8"x4" Wyes with 4" connecting sewers to be installed	72
Nº of Manholes to be constructed	9
Nº of 8"x6" Wyes with 6" connecting sewers to be installed	1
Lineal feet of 6" Vitrified Pipe Sewer to be constructed	48

- TITLE TO STREETS -

Title to TWENTY-THIRD STREET was given by dedication by Map of TRACT Nº 3464 SEGAR SUBDIVISION recorded in Book 46 of Maps at page 5. Title to FREMONTIA DRIVE (Formerly PALM DRIVE) by dedication by Map of TRACT 1710 - COUNTRY CLUB SQUARE - recorded in Book 25 of Maps of page 23, MAP OF VALENCIA PLACE recorded in Book 24 of Maps page 42 and TRACT 3464 SEGAR SUBDIVISION recorded in Book 46 of Maps at page 5 records of the County Recorder San Bernardino County Calif.

- GRADE RESOLUTIONS -

Grade of TWENTY-THIRD STREET was established by Resolution Nº 2286 Grade of FREMONTIA DRIVE was established by Resolution Nº 2287 Resolutions of the City of San Bernardino California.

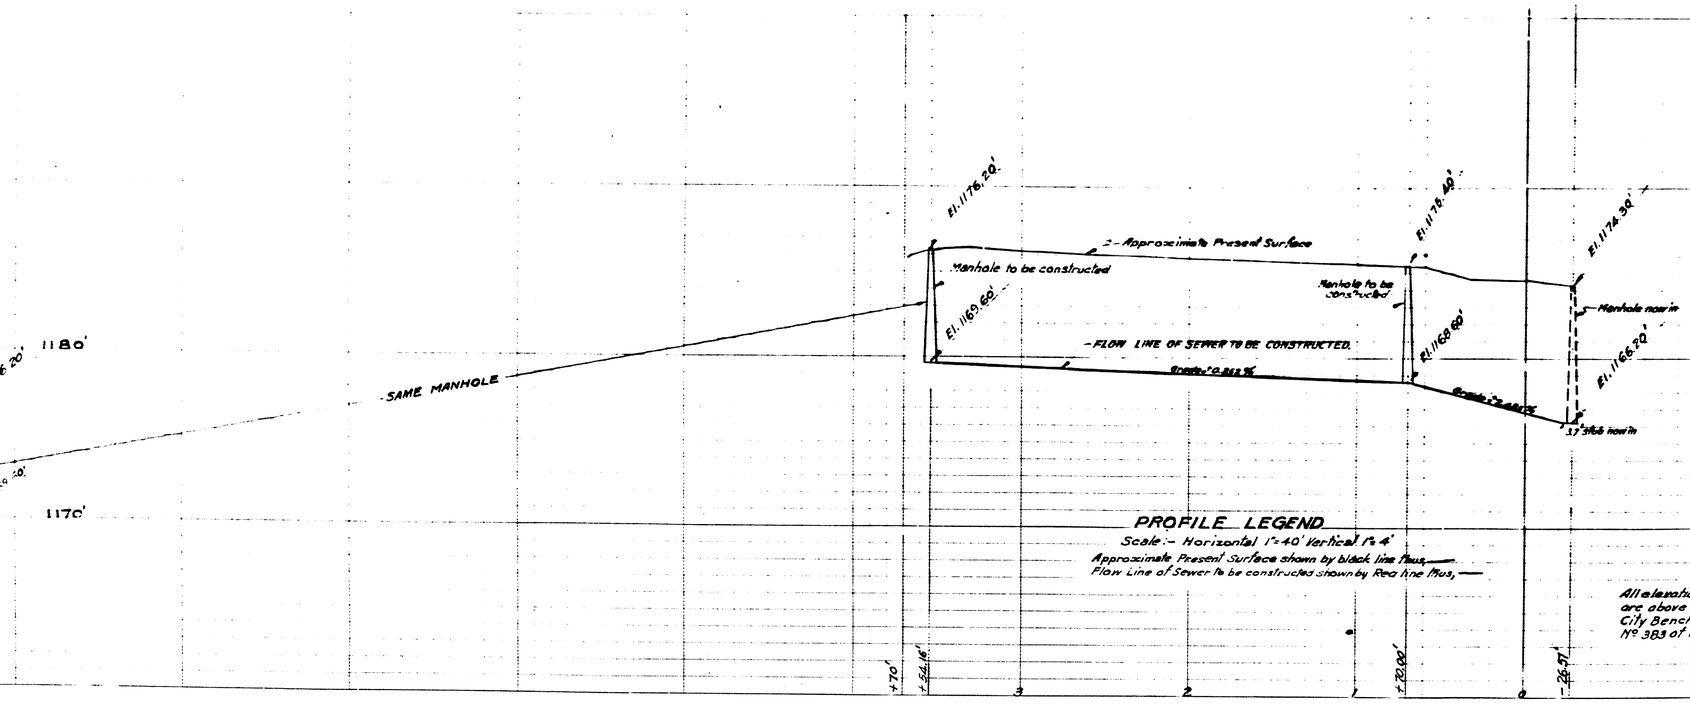

- Description of Work -	Sheet Nº 1	2	3	4	5	Total
Lineal feet of 8" Vitrified Pipe Sewer to be constructed	2901	638	500	561	665	5271
Lineal feet of 6" Vitrified Pipe Sewer to be constructed	48	167				215
Lineal feet of 4" Vitrified Pipe Sewer to be constructed	1342	274	195	305	270	2386
Nº of 8"x6" Wyes with 6" connecting Sewers to be installed	1					1
Nº of 8"x4" Wyes with 4" connecting Sewers to be installed	72	12	13	17	18	132
Nº of 6"x4" Wyes with 4" connecting Sewers to be installed		3				3
Nº of Manholes to be constructed	9	2	1	1	2	15

PROFILE LEGEND

Scale :- Horizontal 1" = 40' Vertical 1" = 4'

Approximate Present Surface shown by black line thus _____

Flow Line of Sewer to be constructed shown by Red line thus, ——

- DATUM -

All elevations shown in "Red" ink are in feet and are above a plane which is 1045.28' below the City Bench Mark established by Ordinance Nº 383 of the City of San Bernardino, California.