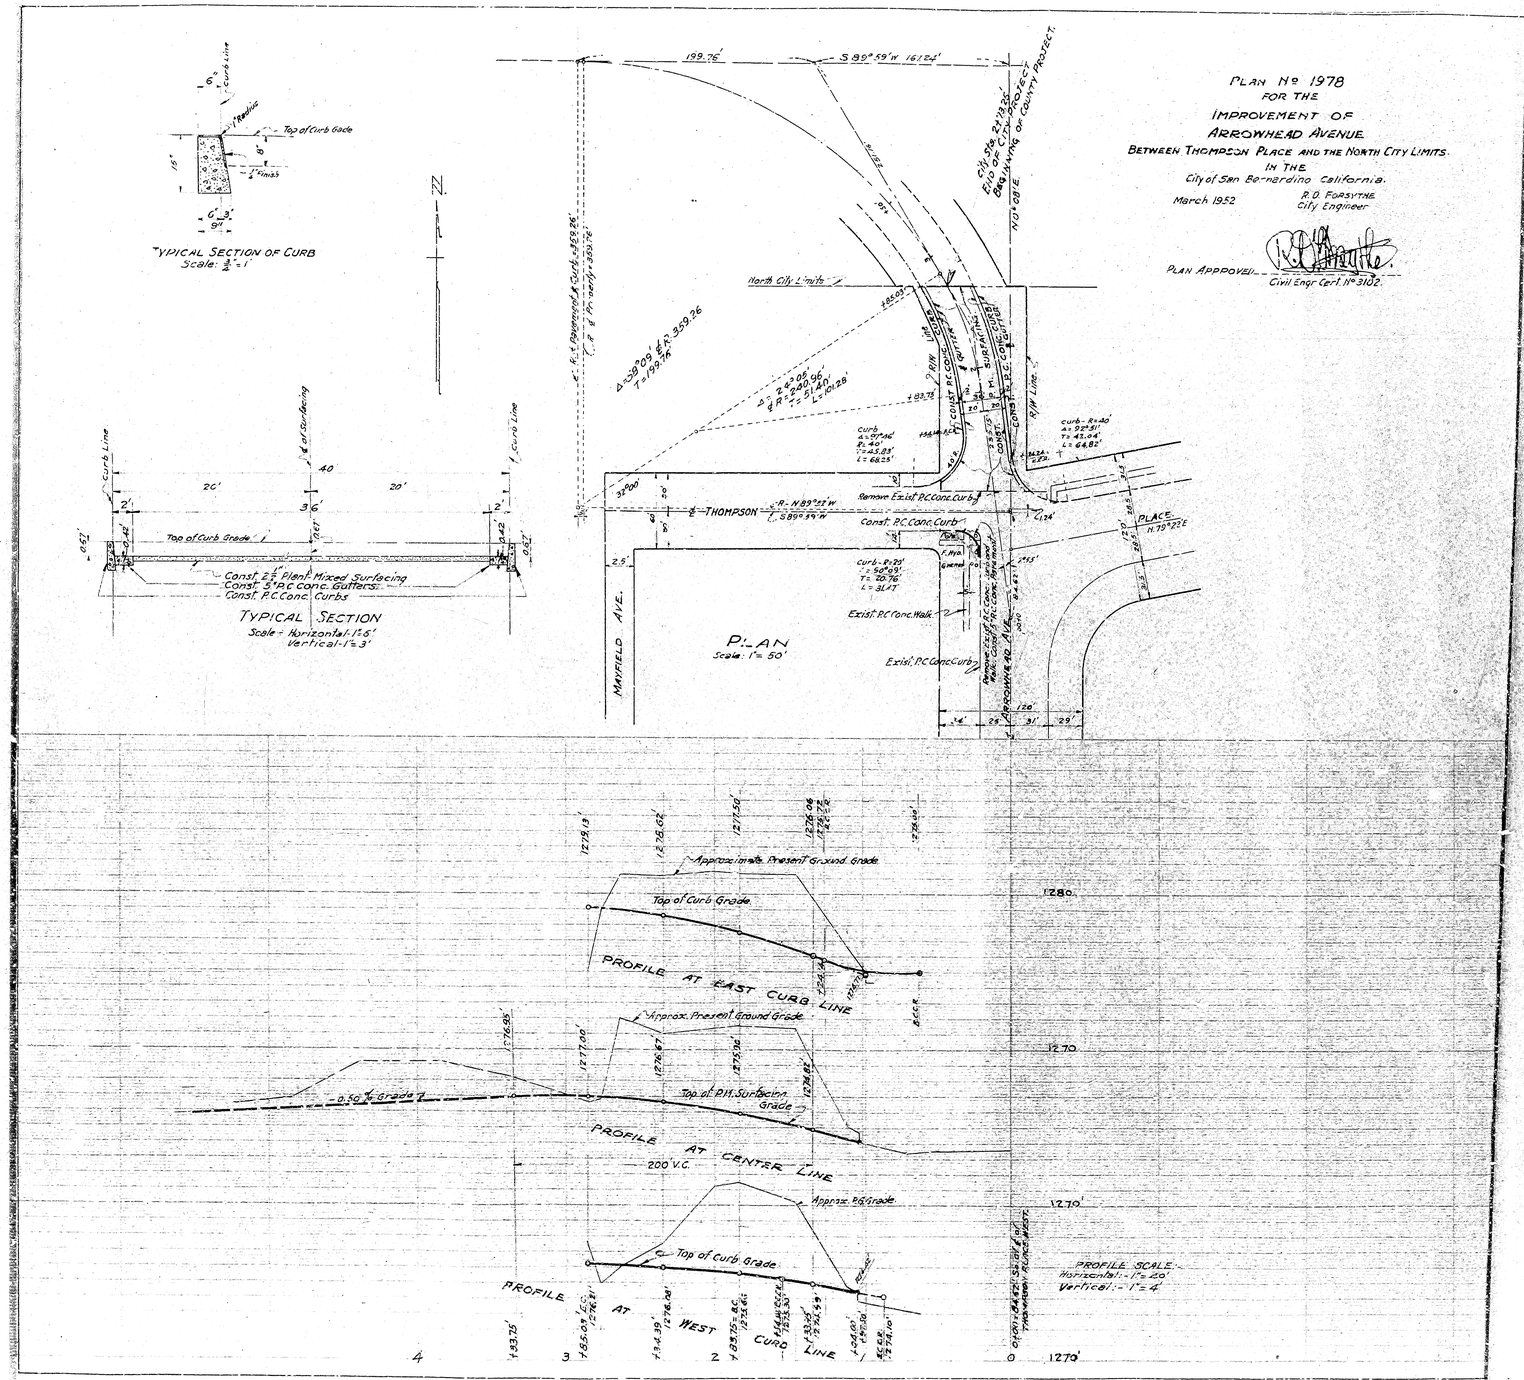
PLAN Nº 1978
FOR THE
IMPROVEMENT OF
ARROWHEAD AVENUE
BETWEEN THOMPSON PLACE AND THE NORTH CITY LIMITS
IN THE
City of San Bernardino California.
March 1952
R.D. FORSYTHE
City Engineer
PLAN APPROVED
Civil Engr. Cert. Nº 3102.
TYPICAL SECTION OF CURB
Scale: 1/2" = 1'
Top of Curb Grade
Curb Line
TYPICAL SECTION
Scale - Horizontal - 1" = 5'
Vertical - 1" = 3'
Const. 2 1/2" Plant Mixed Surfacing
Const. 5" P.C. Conc. Gutters
Const. P.C. Conc. Curbs
PLAN
Scale: 1" = 50'
THOMPSON
PLACE
MANFIELD AVE.
ARROWHEAD AVE.
North City Limits
Remove Exist. P.C. Conc. Curb
Const. P.C. Conc. Curb
Exist. P.C. Conc. Walk
Exist. P.C. Conc. Curb
PROFILE AT EAST CURB LINE
PROFILE AT CENTER LINE
PROFILE AT WEST CURB LINE
Approximate Present Ground Grade
Top of Curb Grade
Top of P.M. Surfacing Grade
Approx. P.G. Grade
200' V.C.
PROFILE SCALE
Horizontal - 1" = 20'
Vertical - 1" = 4'
1280
1270
1270
1270

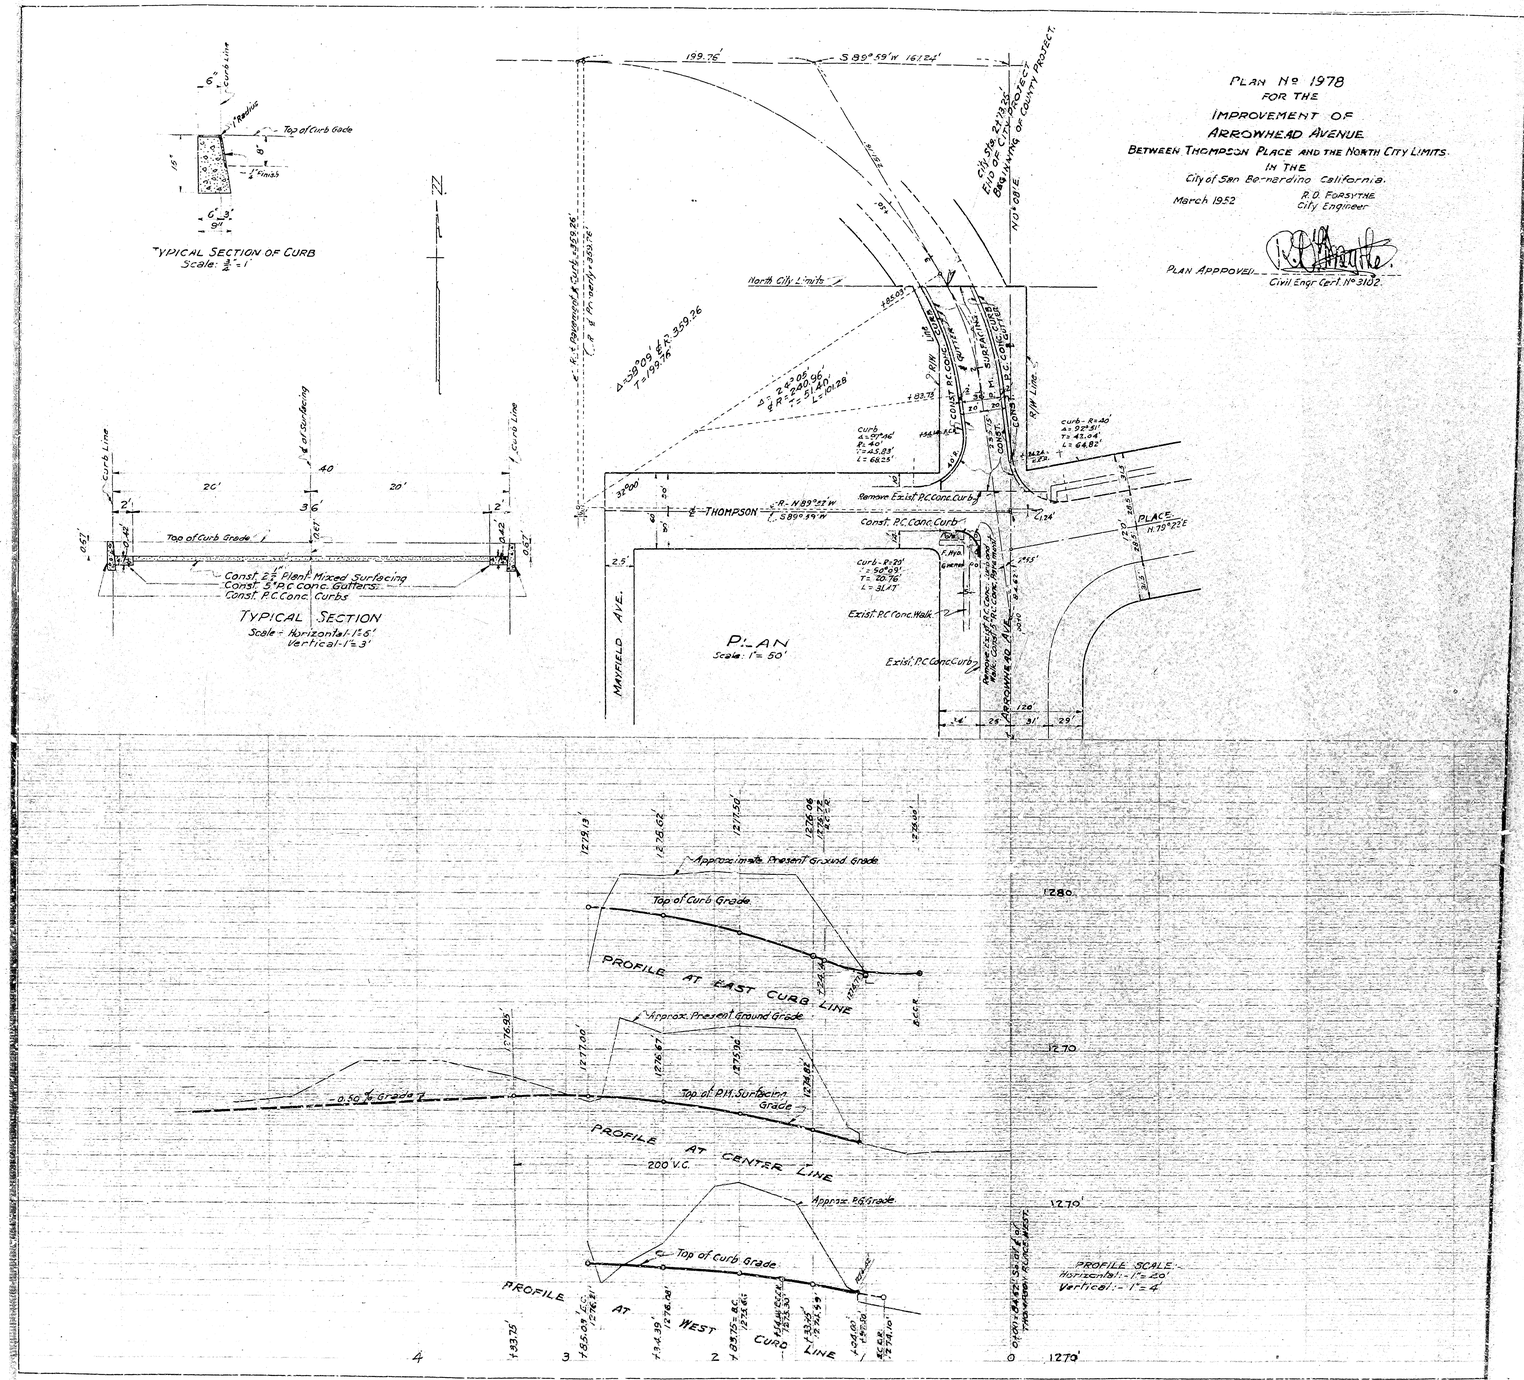
PLAN Nº 1978
FOR THE
IMPROVEMENT OF
ARROWHEAD AVENUE
BETWEEN THOMPSON PLACE AND THE NORTH CITY LIMITS
IN THE
City of San Bernardino California.
March 1952
R.D. FORSYTHE
City Engineer
PLAN APPROVED
Civil Engr. Cert. Nº 3102.
TYPICAL SECTION OF CURB
Scale: 1/2" = 1'
Top of Curb Grade
Curb Line
TYPICAL SECTION
Scale - Horizontal - 1" = 5'
Vertical - 1" = 3'
Const. 2 1/2" Plant Mixed Surfacing
Const. 5" P.C. Conc. Gutters
Const. P.C. Conc. Curbs
PLAN
Scale: 1" = 50'
THOMPSON
PLACE
MANFIELD AVE.
ARROWHEAD AVE.
North City Limits
Remove Exist. P.C. Conc. Curb
Const. P.C. Conc. Curb
Exist. P.C. Conc. Walk
Exist. P.C. Conc. Curb
PROFILE AT EAST CURB LINE
PROFILE AT CENTER LINE
PROFILE AT WEST CURB LINE
Approximate Present Ground Grade
Top of Curb Grade
Top of P.M. Surfacing Grade
Approx. P.G. Grade
200' V.C.
PROFILE SCALE
Horizontal - 1" = 20'
Vertical - 1" = 4'
1280
1270
1270
1270