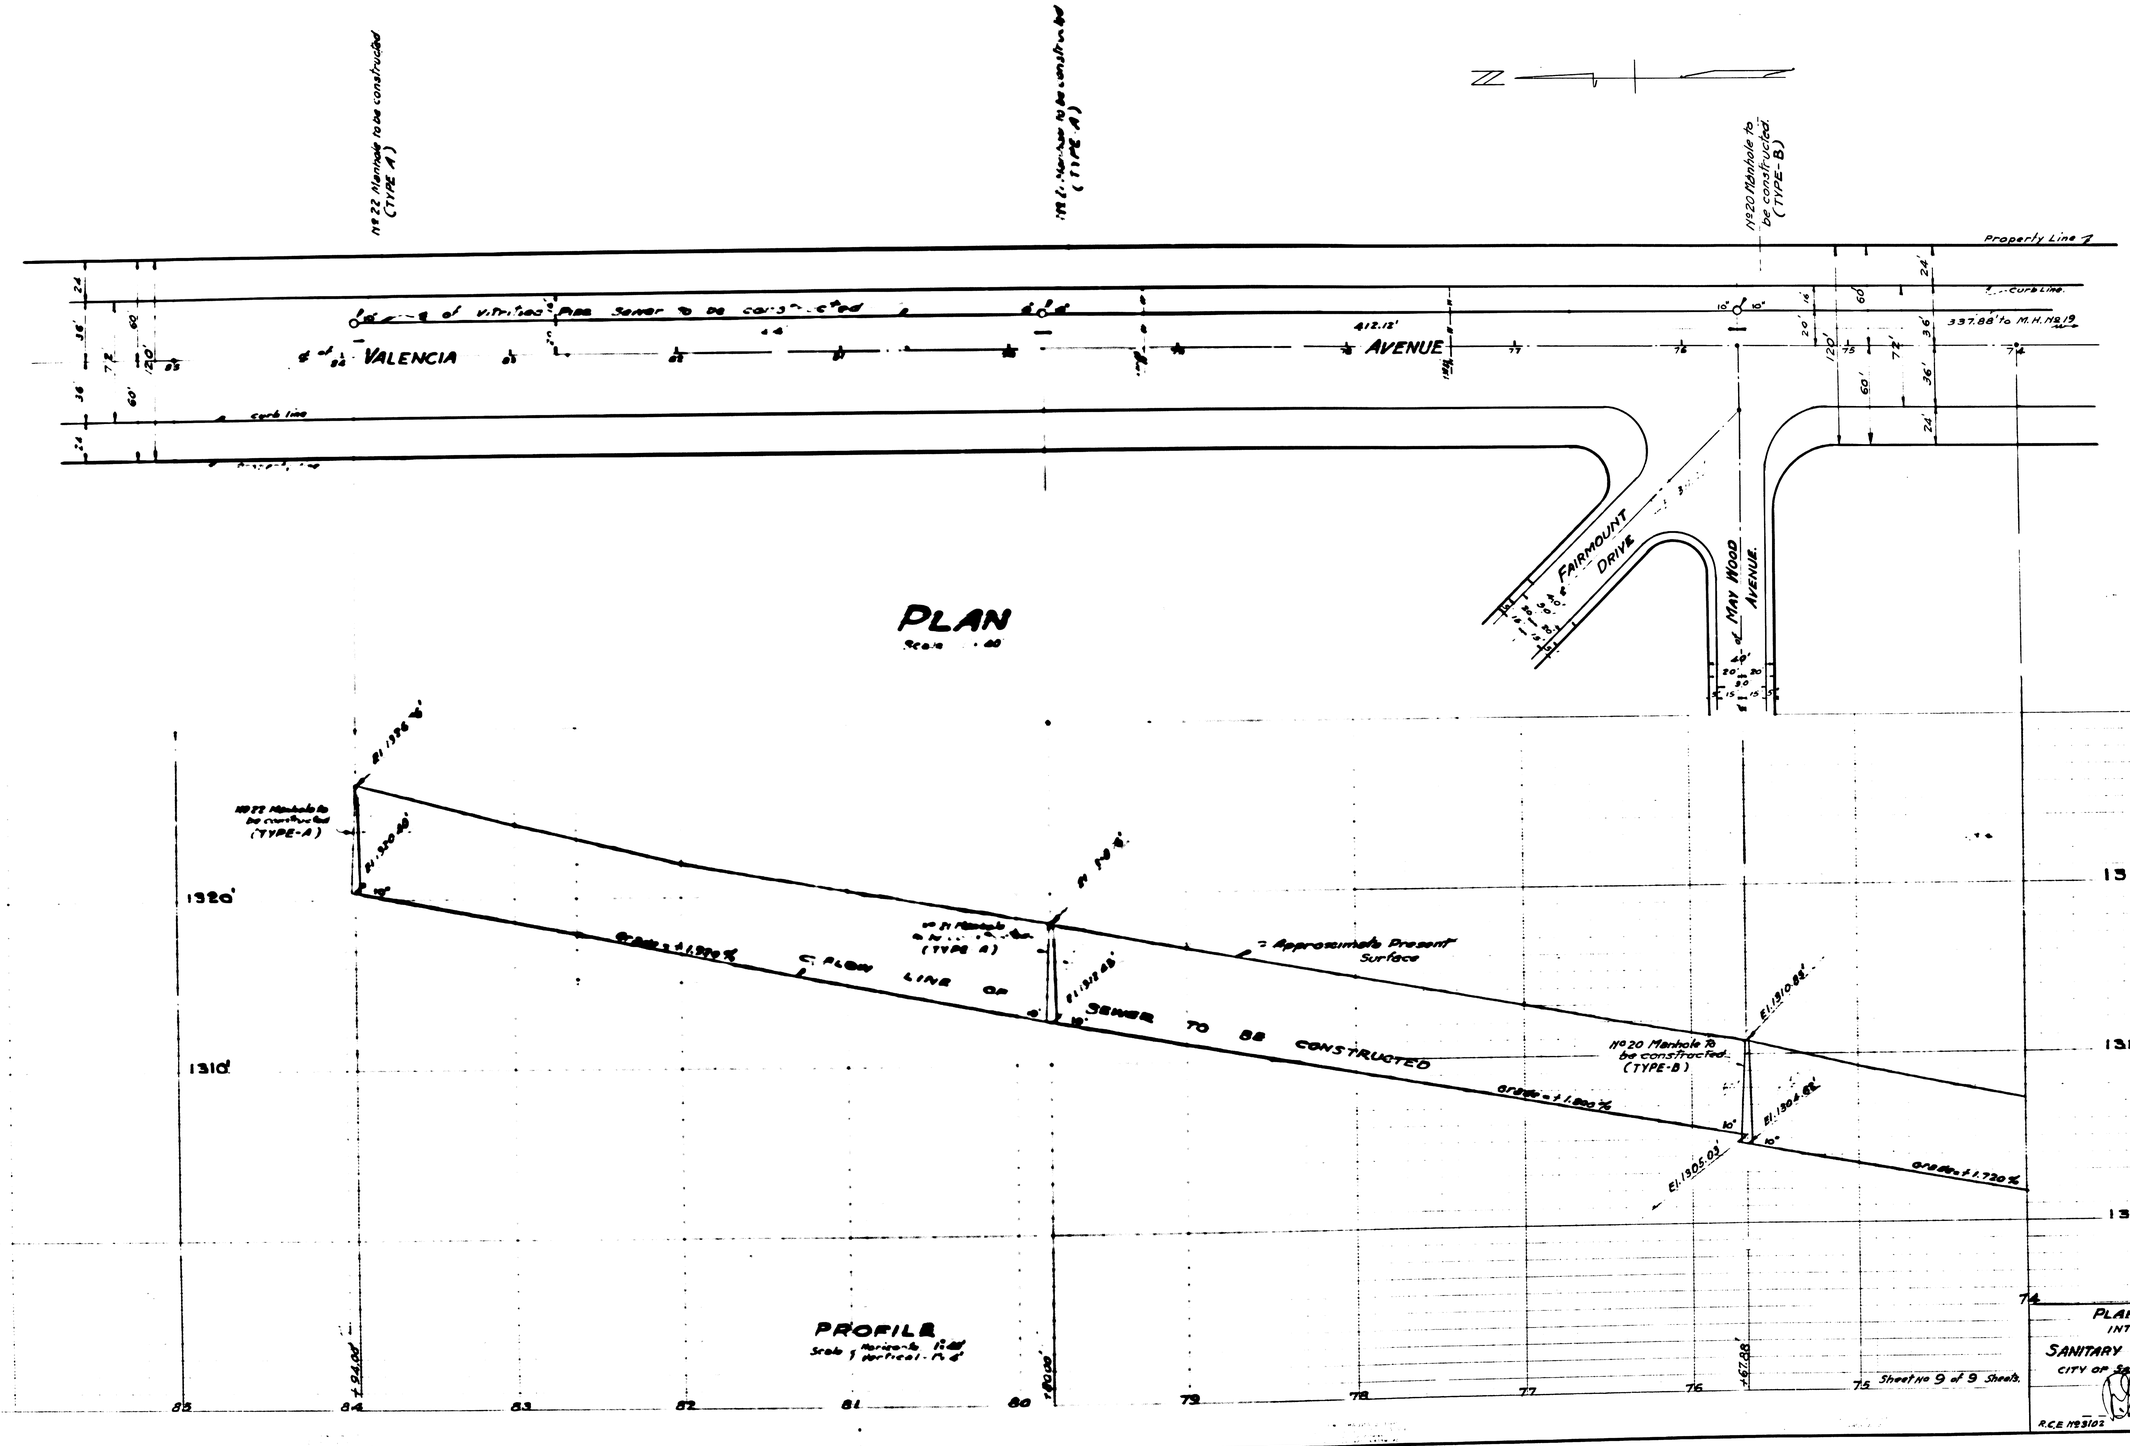
No 22 Manhole to be constructed (TYPE A)
No 21 Manhole to be constructed (TYPE A)
No 20 Manhole to be constructed (TYPE B)
Property Line
Curb Line
337.88' to M.H. No 19
412.12'
VALENCIA
AVENUE
FAIRMOUNT DRIVE
MAY WOOD AVENUE
PLAN
Scale 1" = 40'
No 22 Manhole to be constructed (TYPE-A)
No 21 Manhole (TYPE A)
No 20 Manhole to be constructed (TYPE-B)
Approximate Present Surface
FLOW LINE OF SEWER TO BE CONSTRUCTED
Grade = ± 1.720%
El. 1320.00'
El. 1312.00'
El. 1310.82'
El. 1305.03'
1320'
1310'
1300'
PROFILE
Scale 1" Horizontal - 10.0'
1" Vertical - 10.0'
Sheet No 9 of 9 Sheets.
PLAN No 1984
INTERCEPTING
SANITARY SEWER MAINS
CITY OF SAN BERNARDINO, CALIF.
R.C.E. No 3102
CITY ENGINEER.

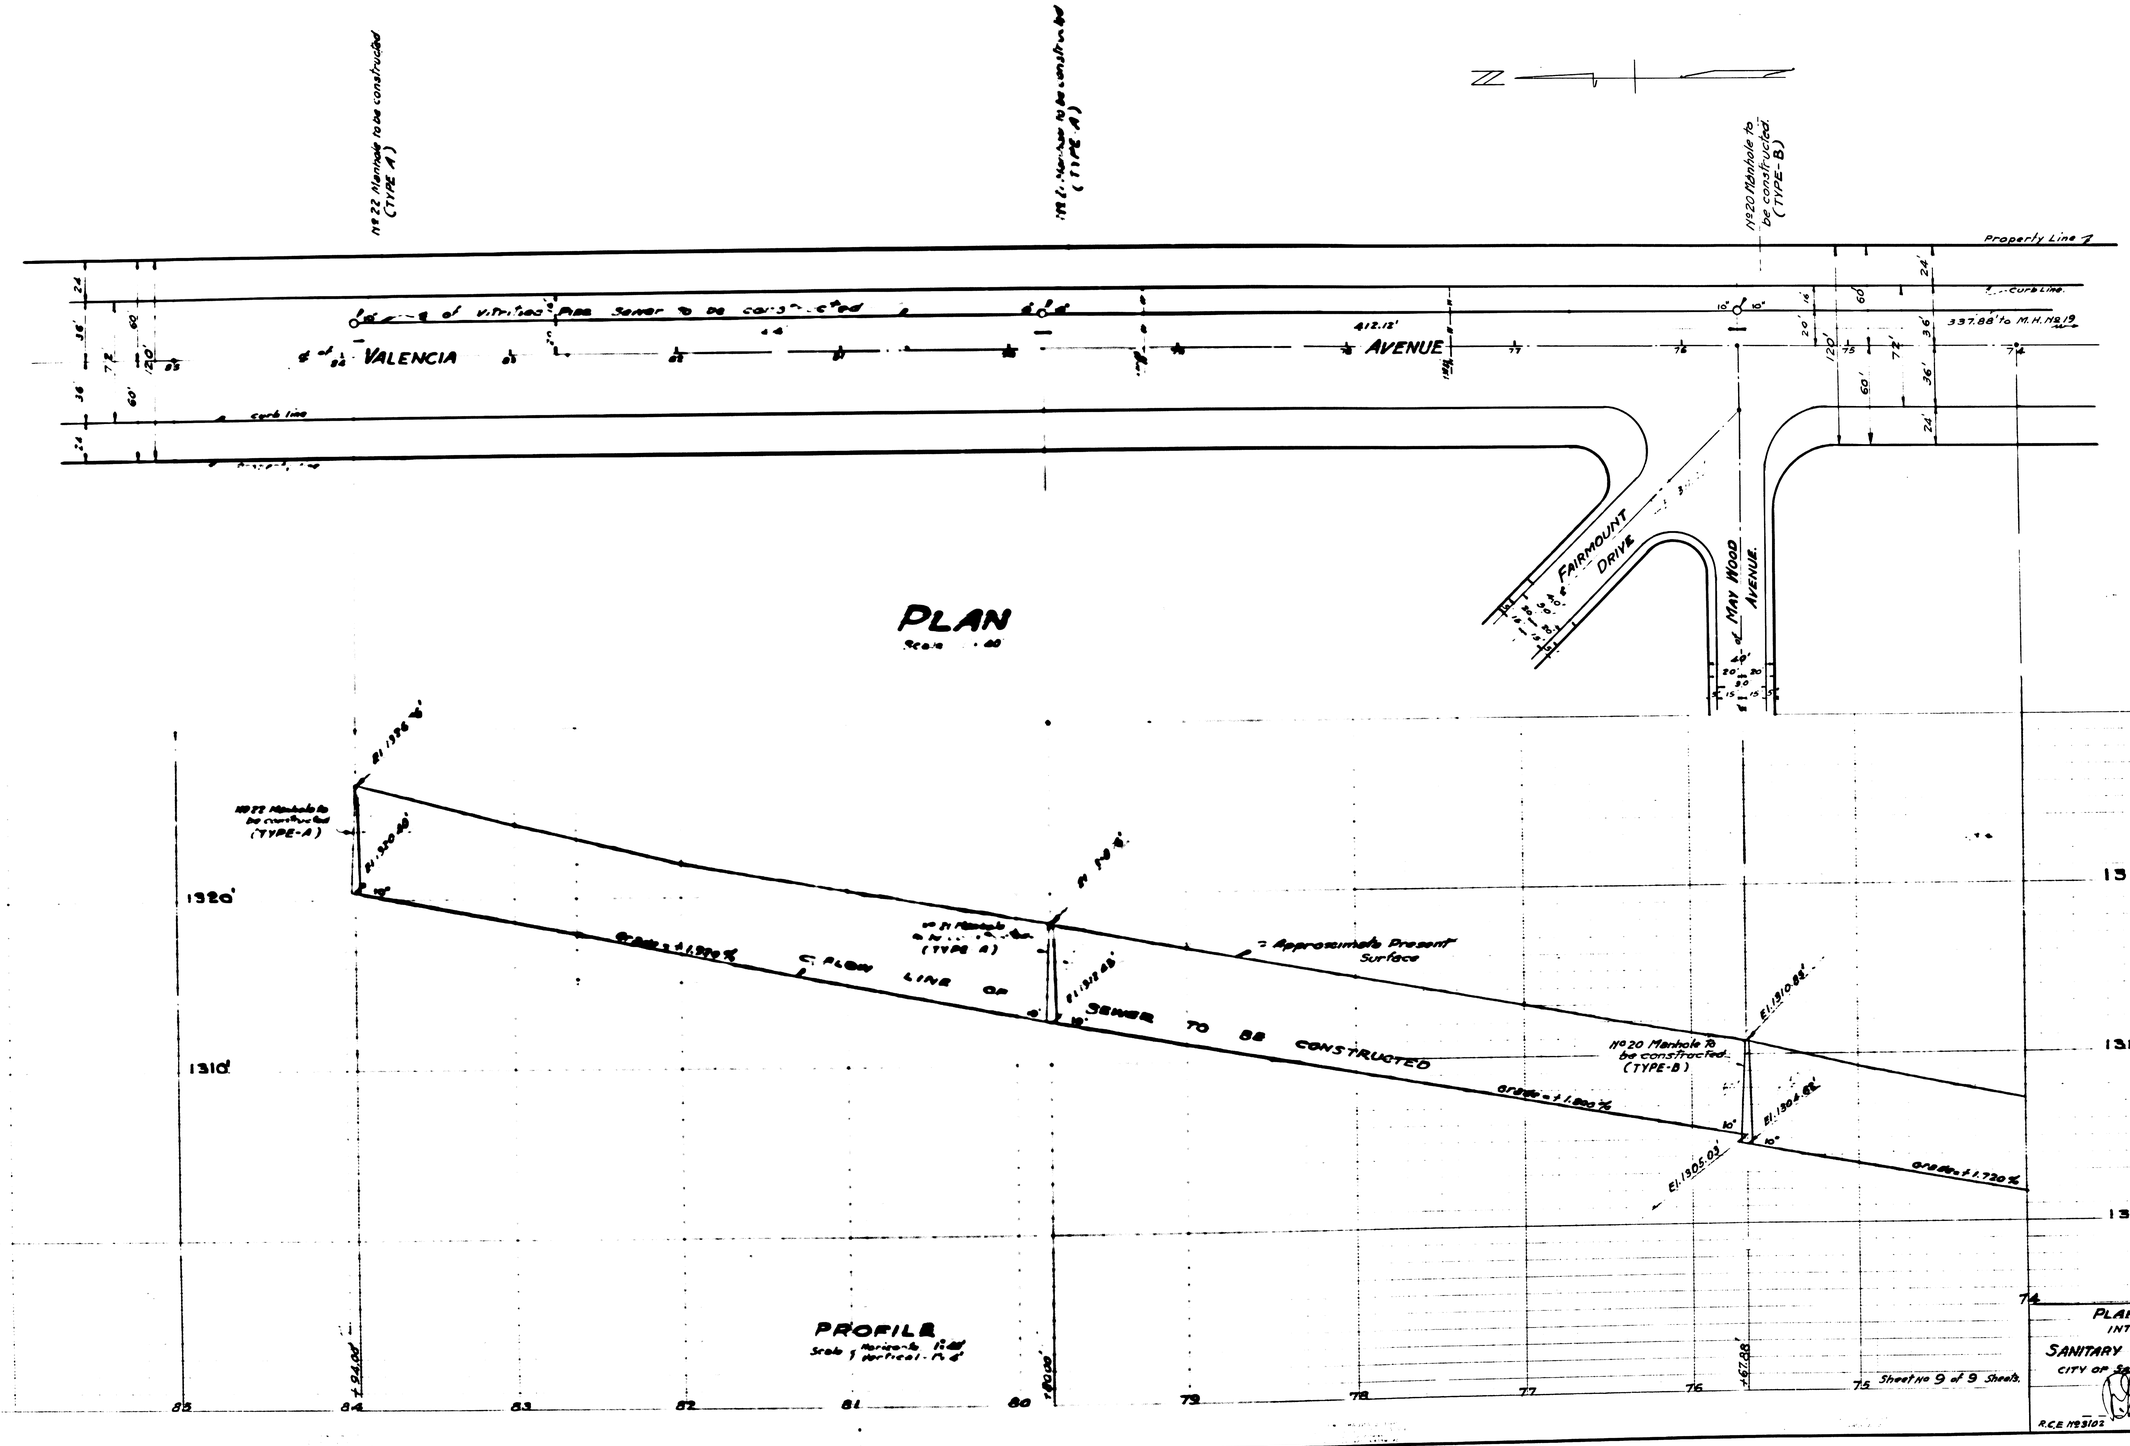
No 22 Manhole to be constructed (TYPE A)
No 21 Manhole to be constructed (TYPE A)
No 20 Manhole to be constructed (TYPE B)
Property Line
Curb Line
337.88' to M.H. No 19
412.12'
VALENCIA
AVENUE
FAIRMOUNT DRIVE
MAY WOOD AVENUE
PLAN
Scale 1" = 40'
No 22 Manhole to be constructed (TYPE-A)
No 21 Manhole (TYPE A)
No 20 Manhole to be constructed (TYPE-B)
Approximate Present Surface
FLOW LINE OF SEWER TO BE CONSTRUCTED
Grade = ± 1.720%
El. 1320.00'
El. 1312.00'
El. 1310.82'
El. 1305.03'
1320'
1310'
1300'
PROFILE
Scale 1" Horizontal - 10.0'
1" Vertical - 10.0'
Sheet No 9 of 9 Sheets.
PLAN No 1984
INTERCEPTING
SANITARY SEWER MAINS
CITY OF SAN BERNARDINO, CALIF.
R.C.E. No 3102
CITY ENGINEER.

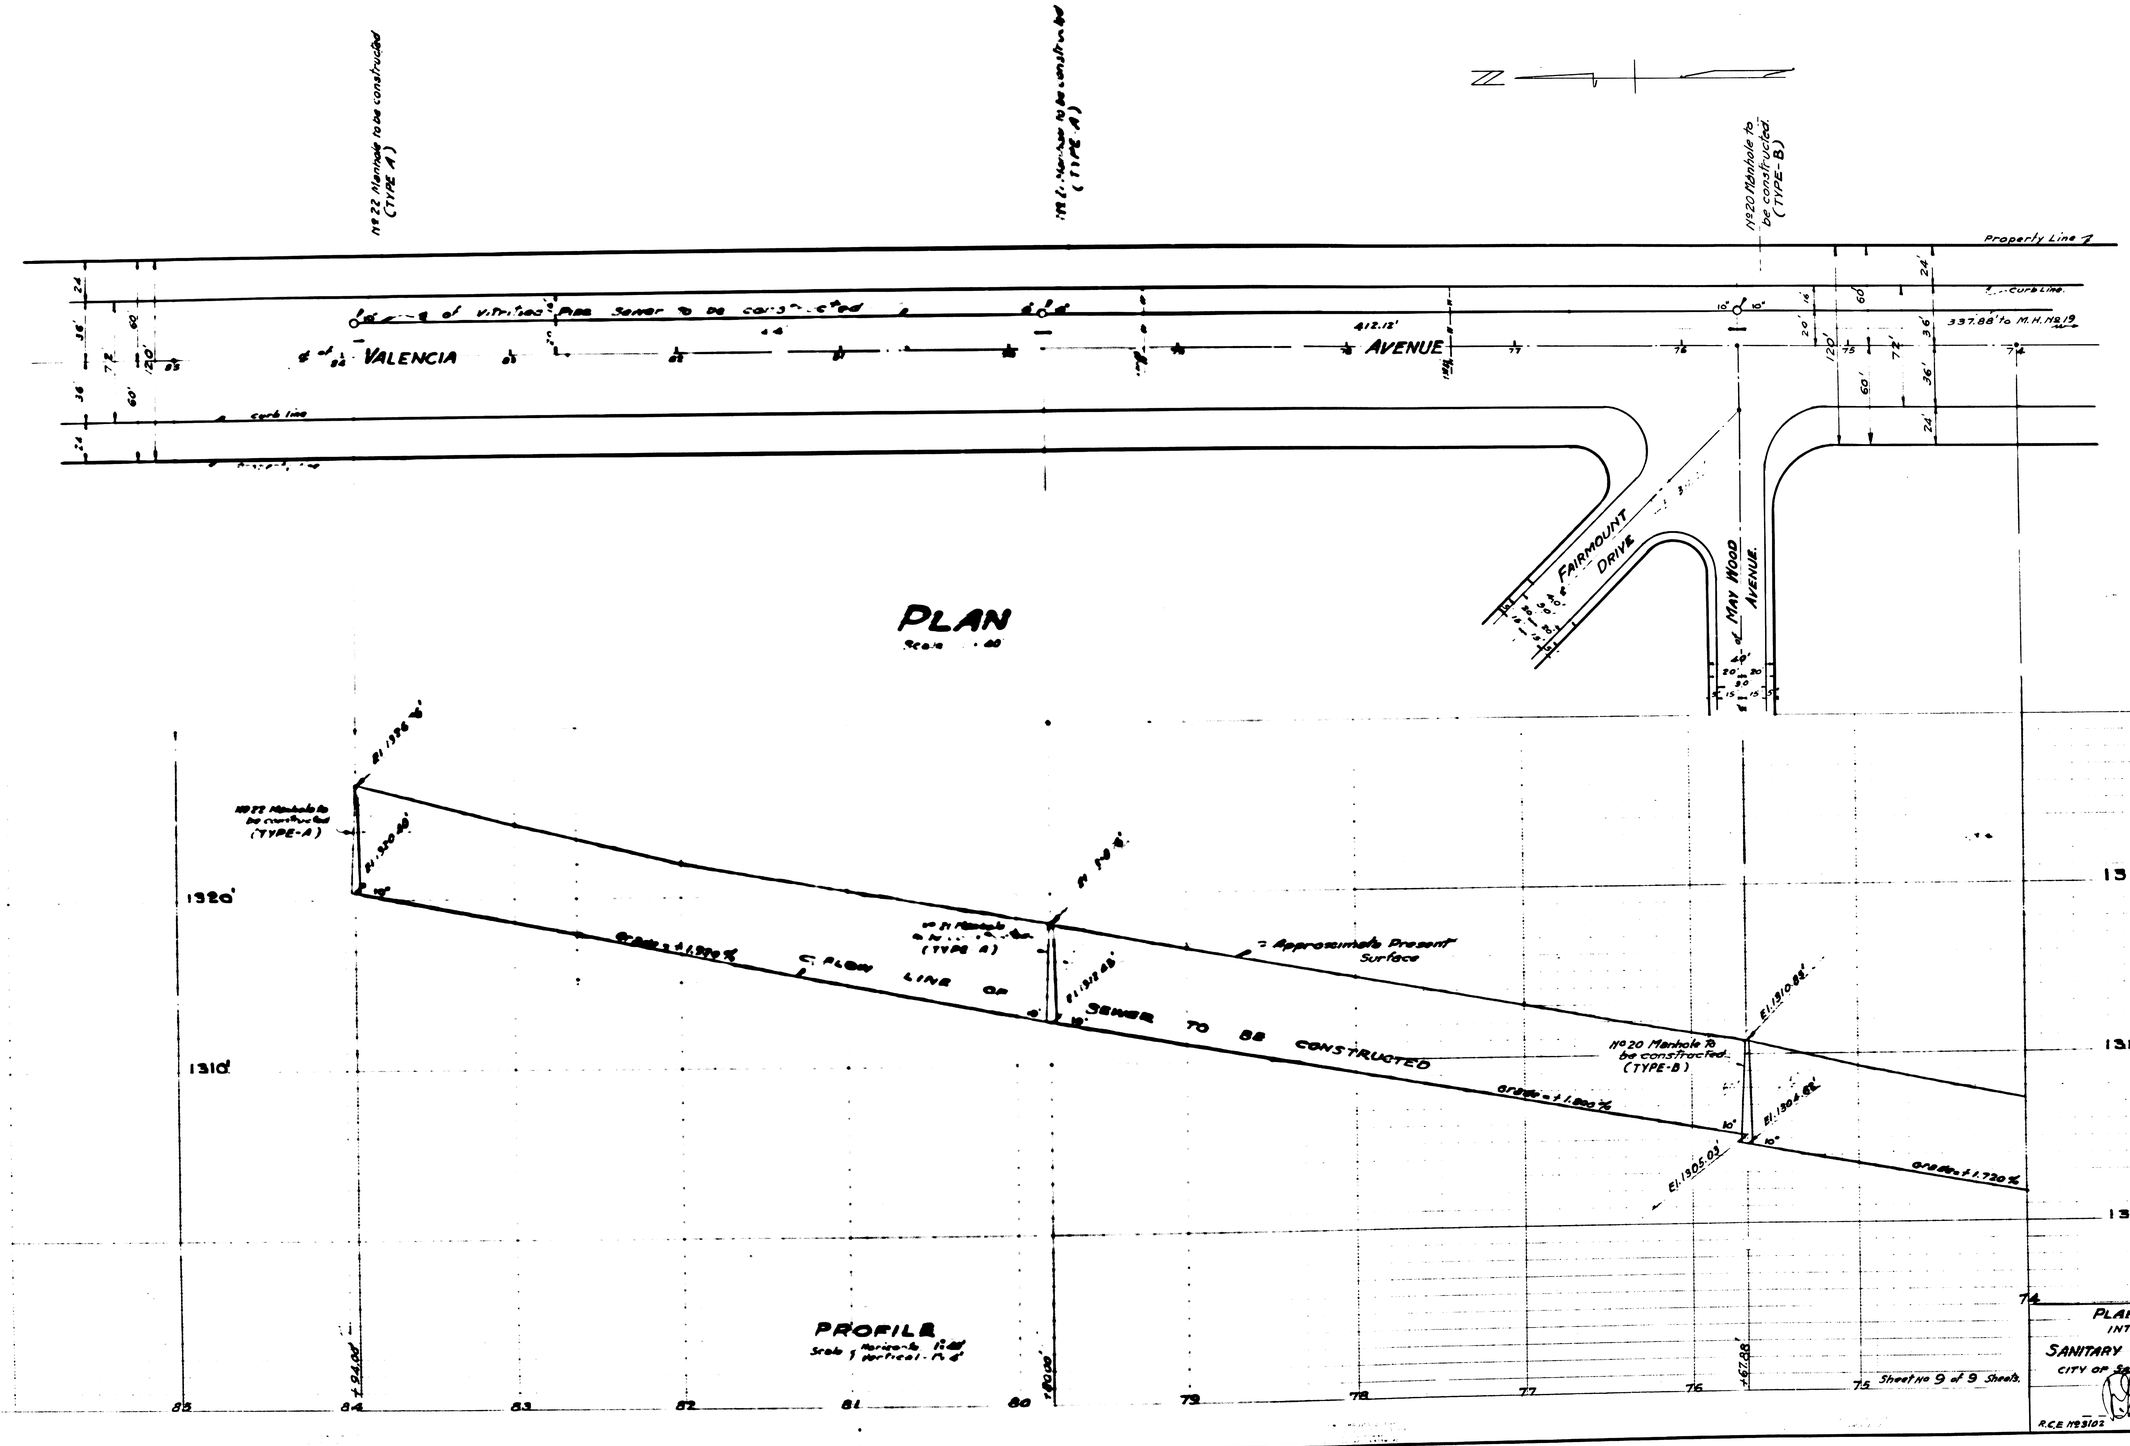
No 22 Manhole to be constructed (TYPE A)
No 21 Manhole to be constructed (TYPE A)
No 20 Manhole to be constructed (TYPE B)
Property Line
Curb Line
337.88' to M.H. No 19
412.12'
VALENCIA
AVENUE
FAIRMOUNT DRIVE
MAY WOOD AVENUE
PLAN
Scale 1" = 40'
No 22 Manhole to be constructed (TYPE-A)
No 21 Manhole (TYPE A)
No 20 Manhole to be constructed (TYPE-B)
Approximate Present Surface
FLOW LINE OF SEWER TO BE CONSTRUCTED
Grade = ± 1.720%
El. 1320.00'
El. 1312.00'
El. 1310.82'
El. 1305.03'
1320'
1310'
1300'
PROFILE
Scale 1" Horizontal - 10.0'
1" Vertical - 10.0'
Sheet No 9 of 9 Sheets.
PLAN No 1984
INTERCEPTING
SANITARY SEWER MAINS
CITY OF SAN BERNARDINO, CALIF.
R.C.E. No 3102
CITY ENGINEER.