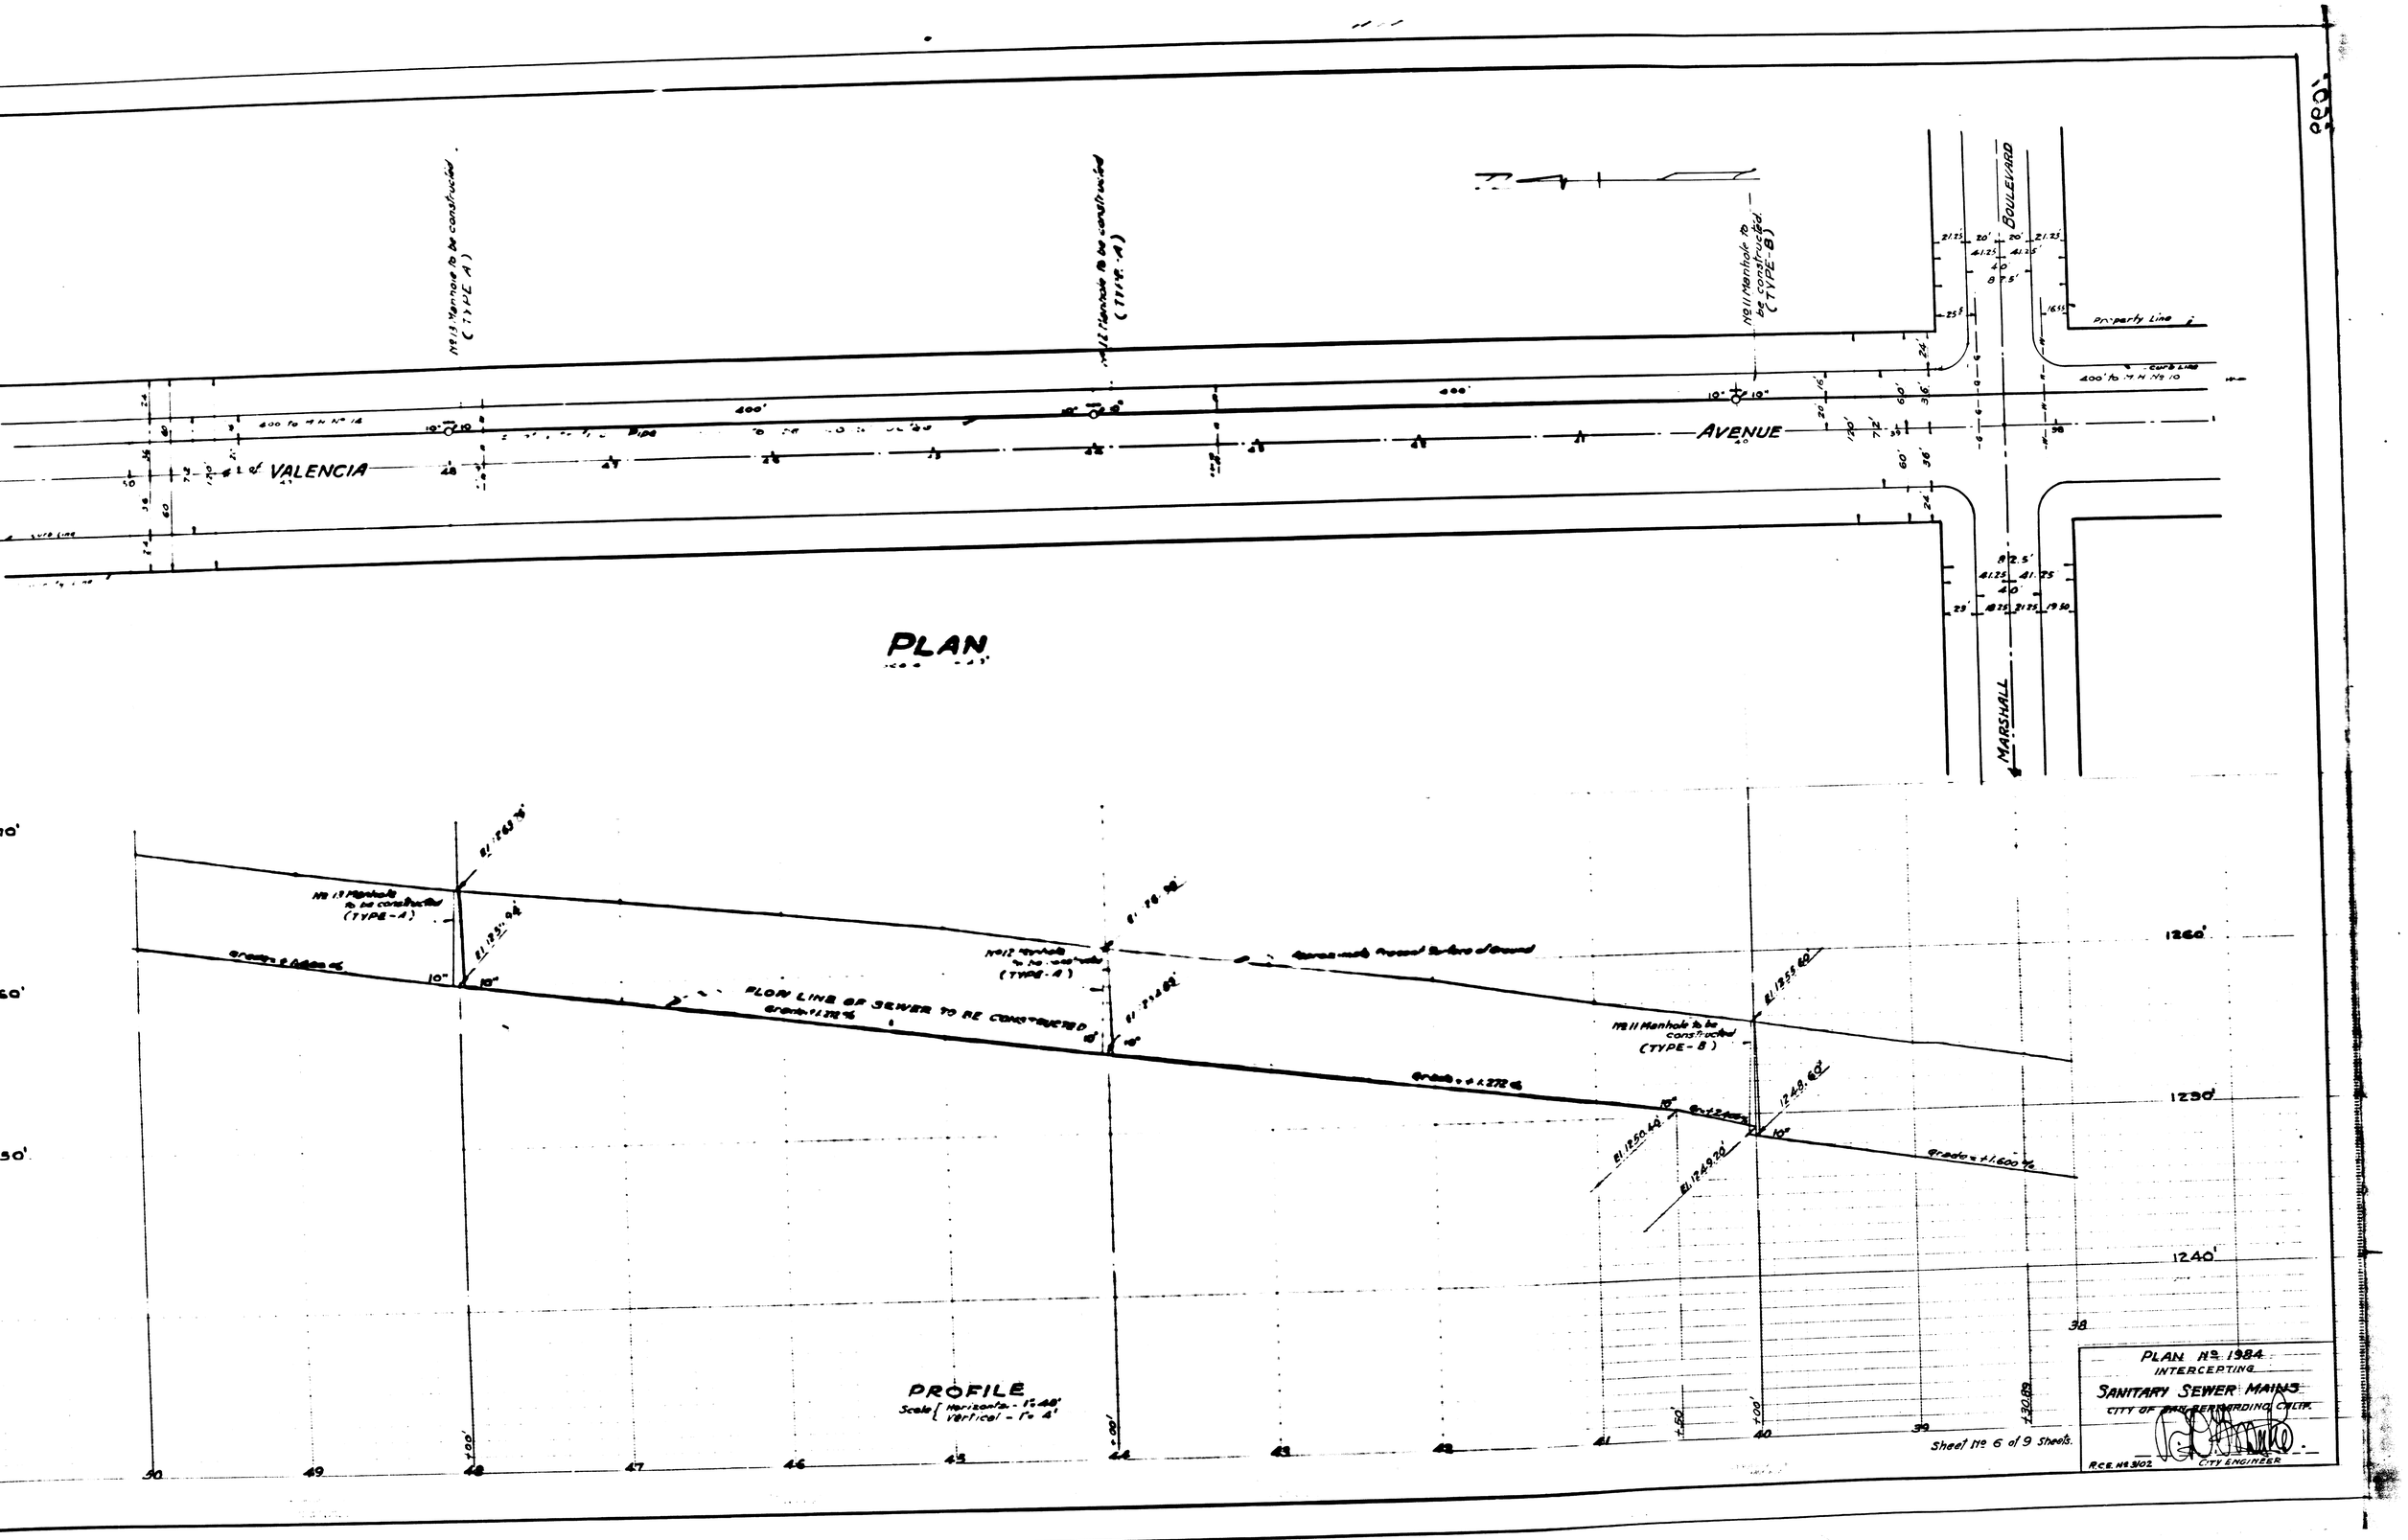
No 13 Manhole to be constructed (TYPE A)
No 12 Manhole to be constructed (TYPE A)
No 11 Manhole to be constructed (TYPE B)
VALENCIA
AVENUE
BOULEVARD
MARSHALL
Property Line
PLAN
No 13 Manhole to be constructed (TYPE-A)
No 12 Manhole to be constructed (TYPE-A)
No 11 Manhole to be constructed (TYPE-B)
PLAN LINE OF SEWER TO BE CONSTRUCTED
PROFILE
Scale { Horizontal - 1" = 40'
Vertical - 1" = 4'
Sheet No 6 of 9 Sheets.
PLAN No 1984
INTERCEPTING
SANITARY SEWER MAINS
CITY OF SAN BERNARDINO, CALIF.
CITY ENGINEER
R.C.E. No 3102