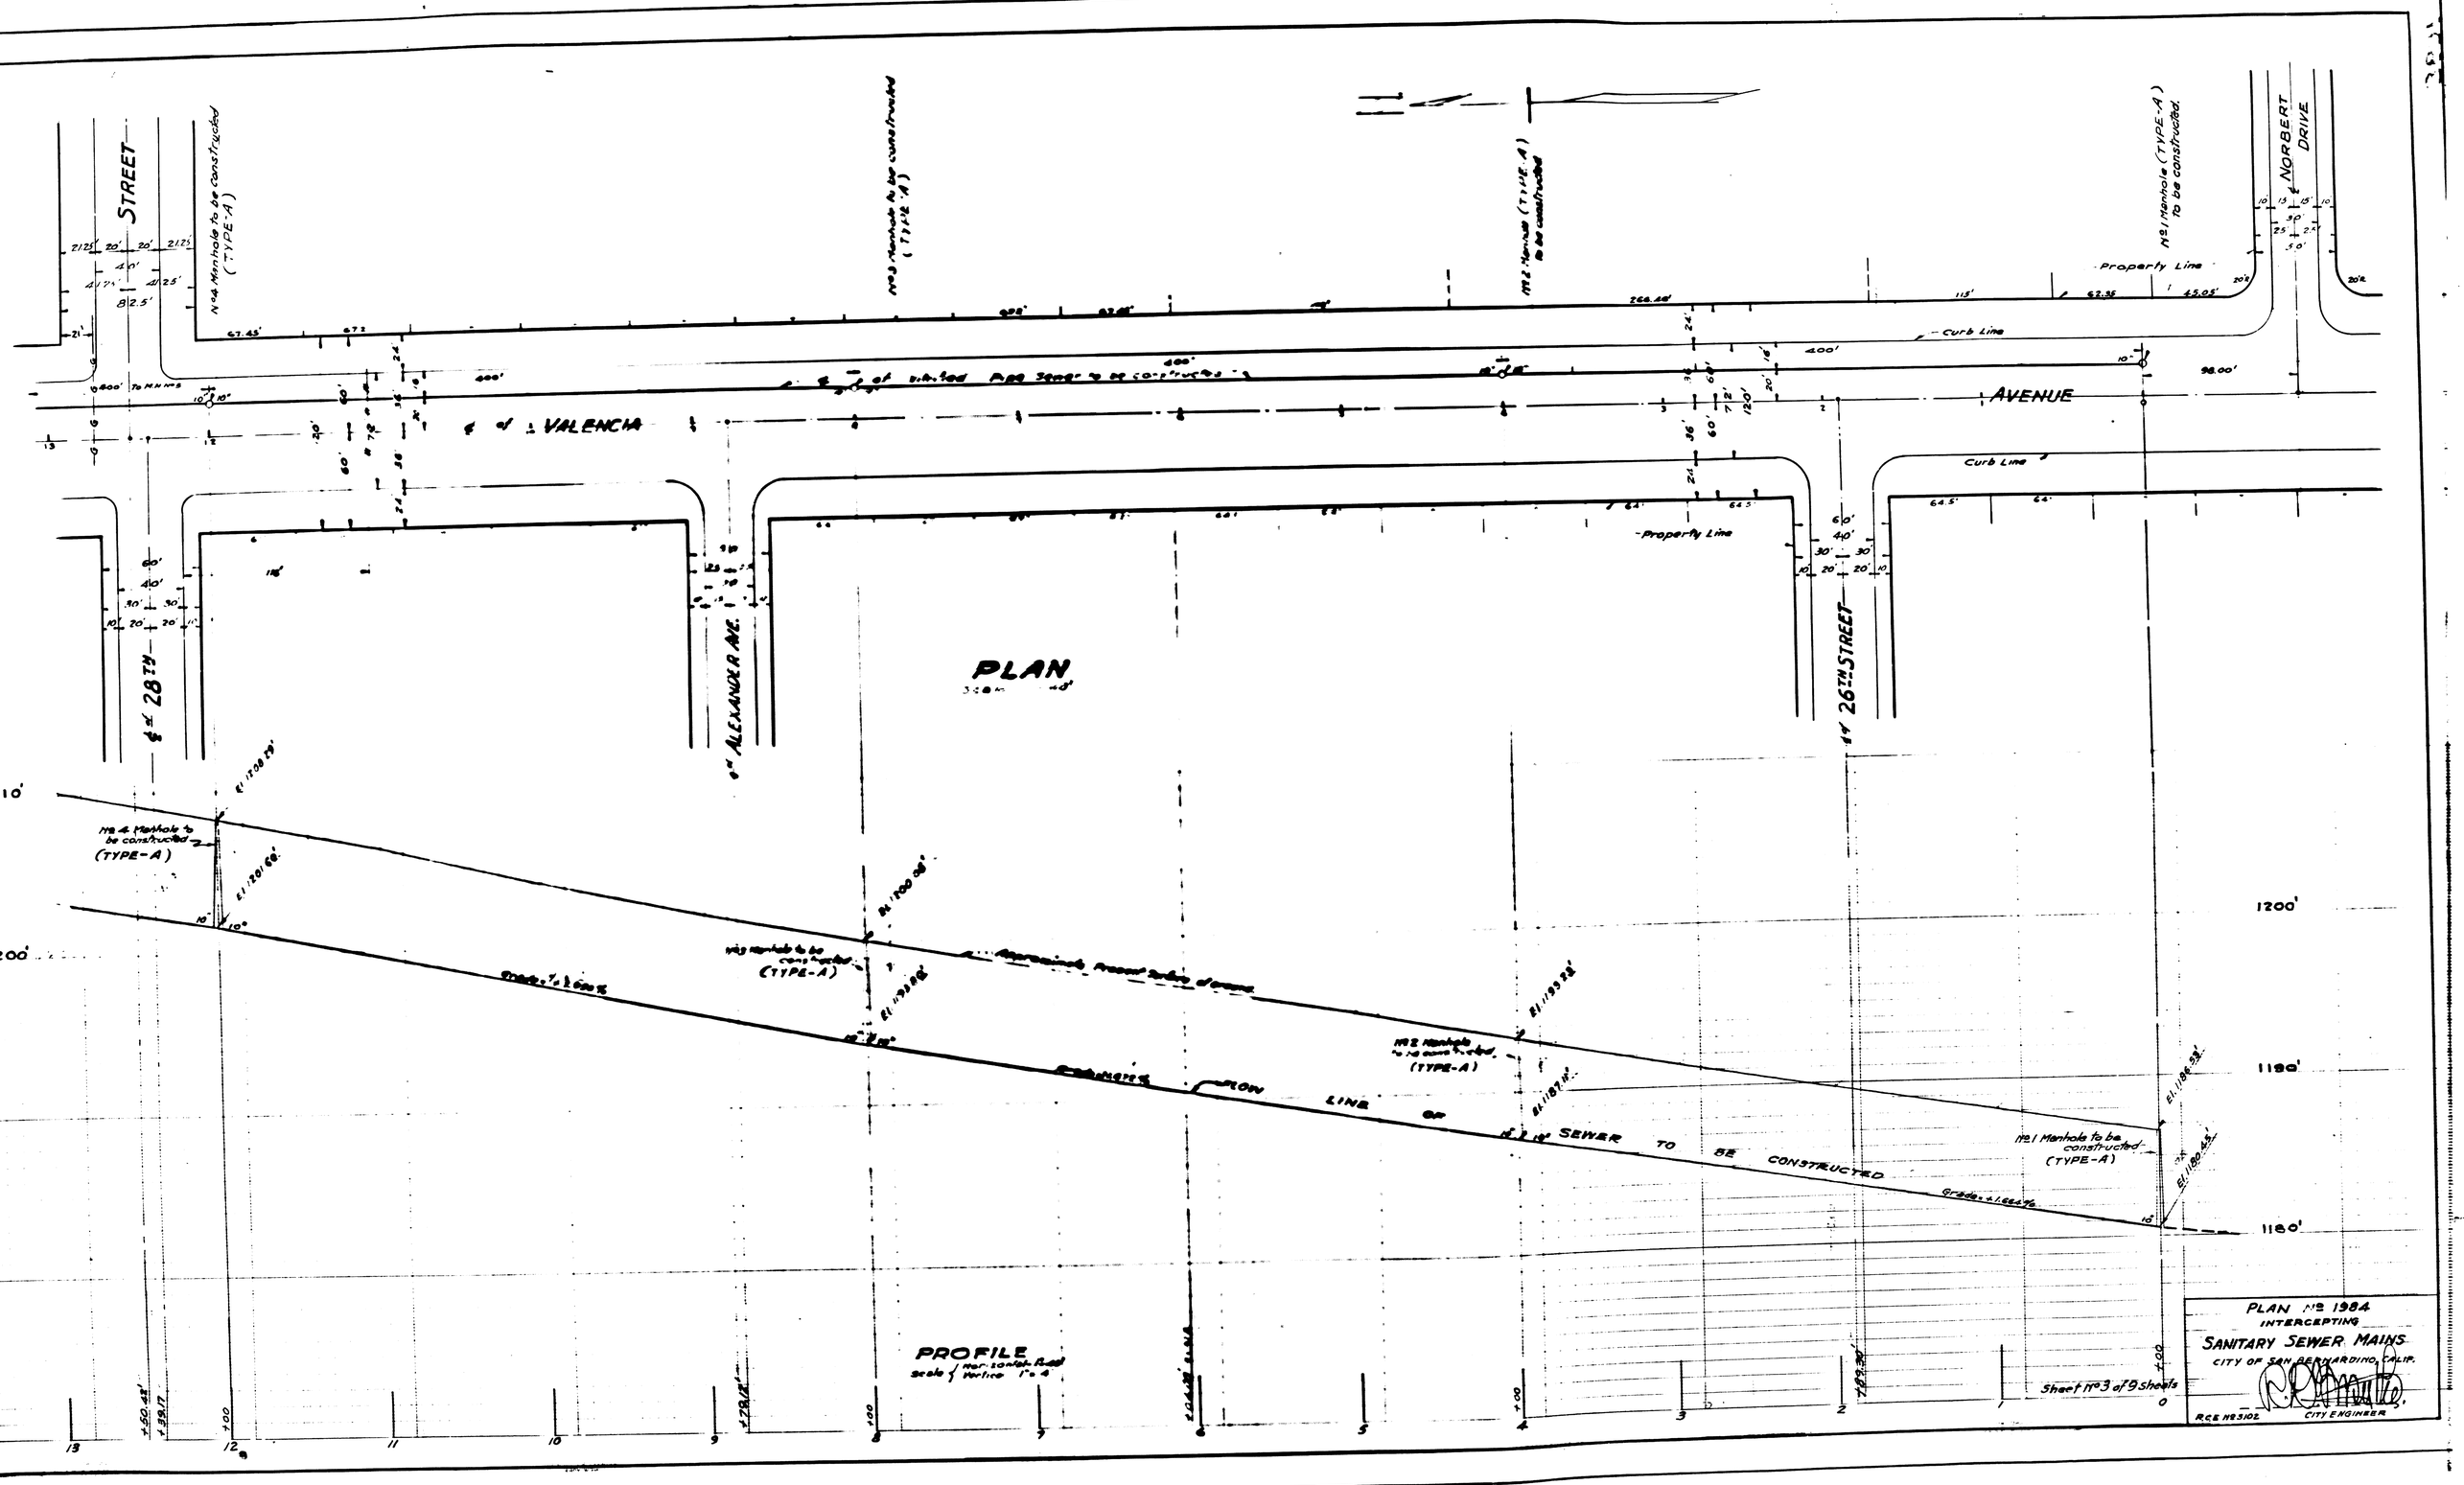
STREET
No 4 Manhole to be constructed (TYPE-A)
No 3 Manhole to be constructed (TYPE-A)
No 2 Manhole (TYPE-A) to be constructed
No 1 Manhole (TYPE-A) to be constructed.
NORBERT DRIVE
Property Line
Curb Line
VALENCIA
AVENUE
28TH STREET
ALEXANDER AVE.
26TH STREET
PLAN
No 4 Manhole to be constructed (TYPE-A)
No 3 Manhole to be constructed (TYPE-A)
No 2 Manhole to be constructed (TYPE-A)
No 1 Manhole to be constructed (TYPE-A)
Approximately Present Surface of Ground
FLOW LINE OF SEWER TO BE CONSTRUCTED
PROFILE
Sheet No 3 of 9 Sheets
PLAN No 1984
INTERCEPTING
SANITARY SEWER MAINS
CITY OF SAN BERNARDINO, CALIF.
CITY ENGINEER
RCE No 31012