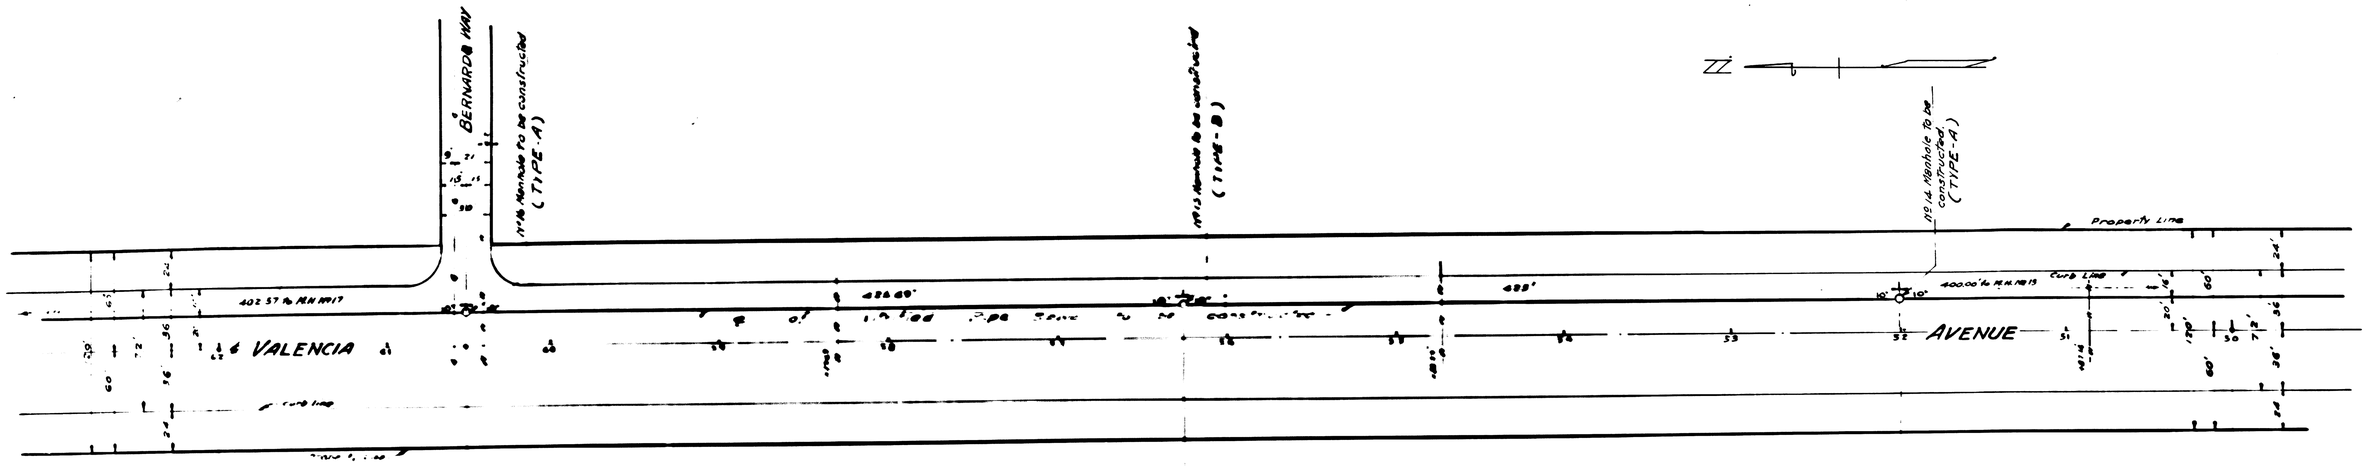

-PLAN-

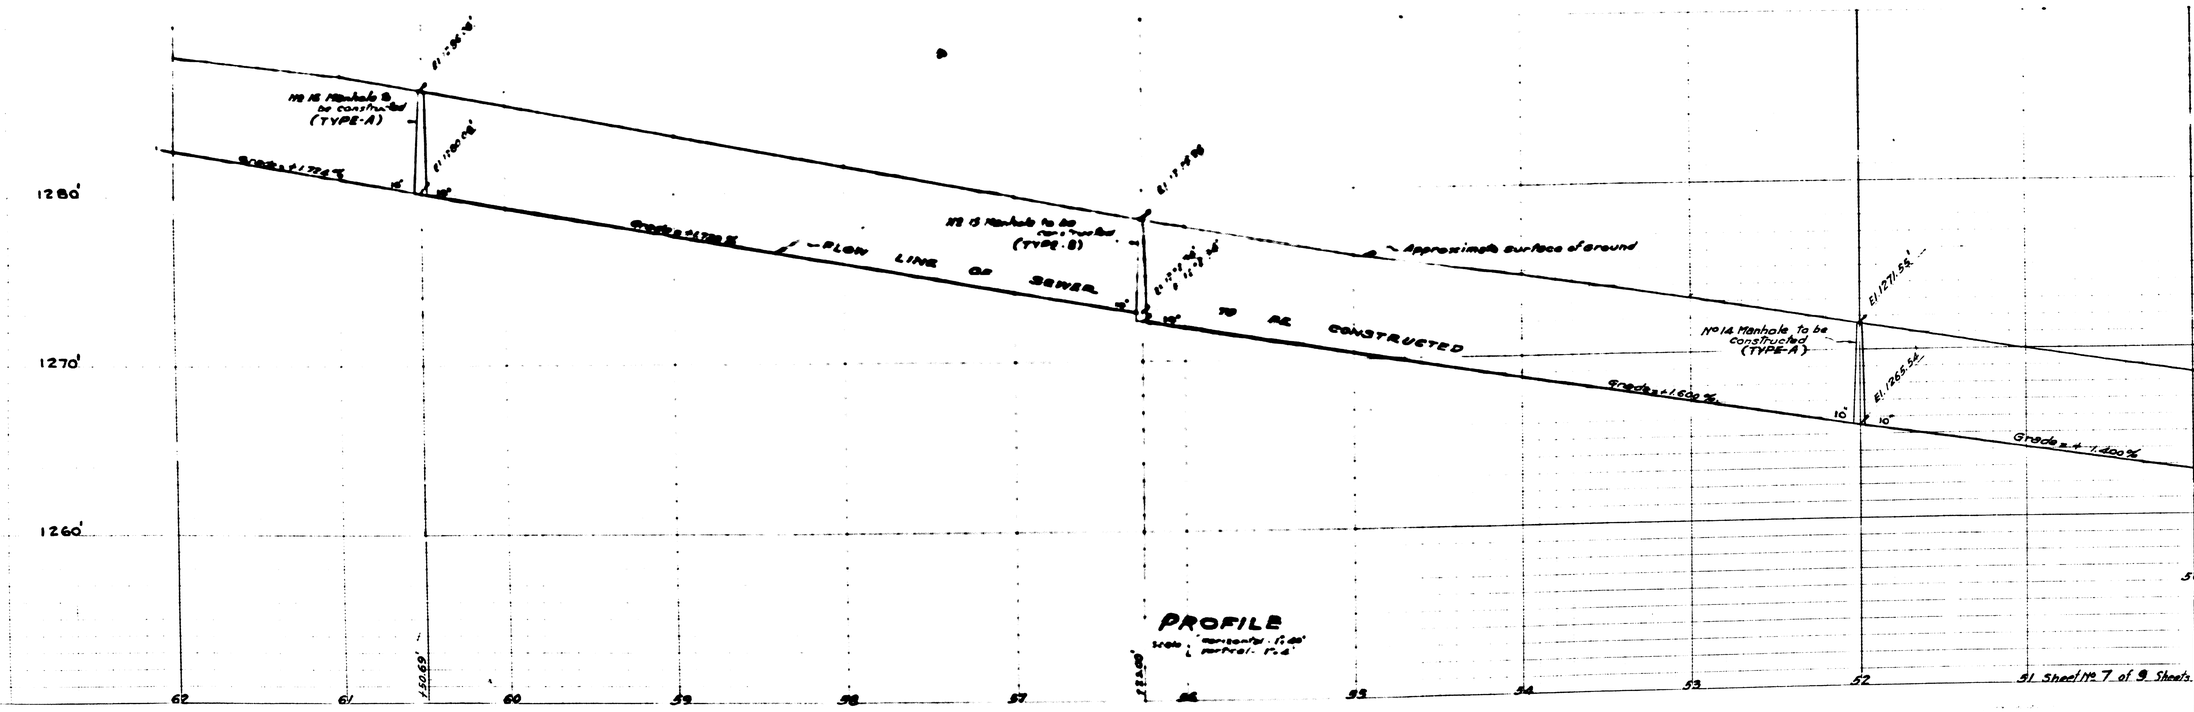

PROFILE

Scale: Horizontal: 1" = 40' ; Vertical: 1" = 4'

PLAN No 1984
INTERCEPTING
SANITARY SEWER MAINS
CITY OF SAN BERNARDINO, CALIF.

Sheet No 7 of 9 Sheets.

R.C.E. No 3102 CITY ENGINEER.