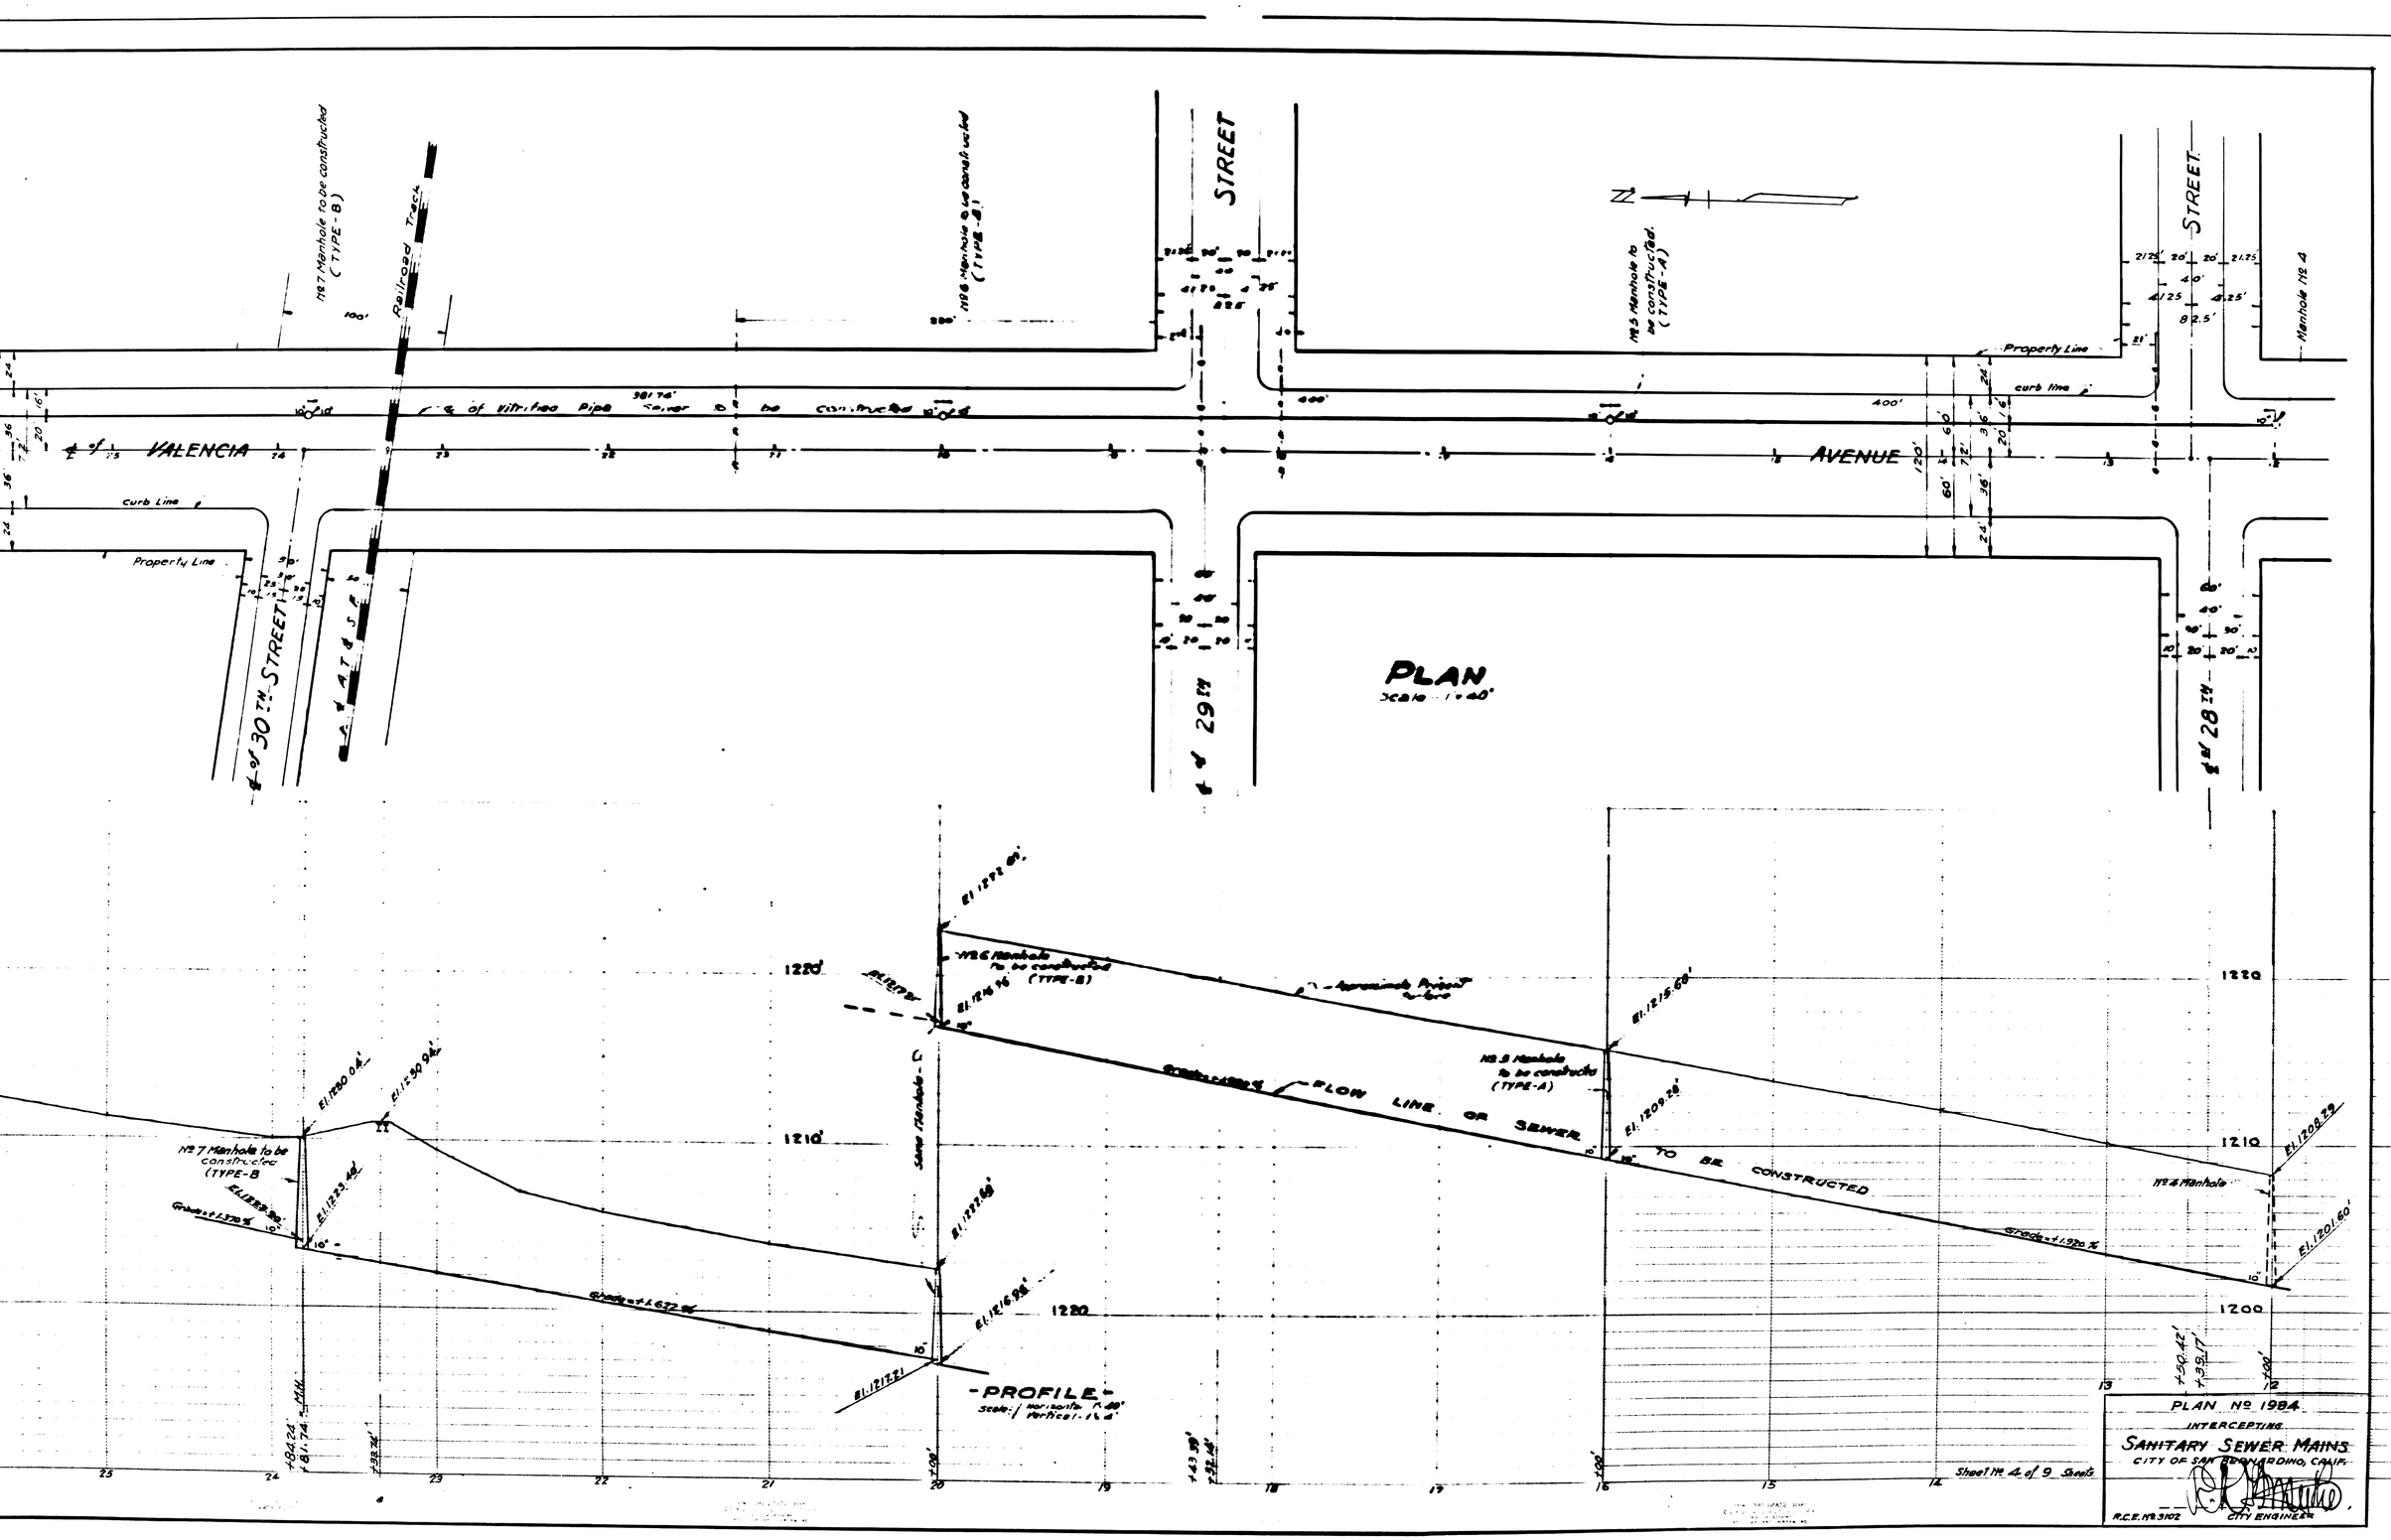
No 7 Manhole to be constructed (TYPE-B)
Railroad Track
No 6 Manhole to be constructed (TYPE-B)
STREET
No 5 Manhole to be constructed (TYPE-A)
STREET
Manhole No 4
Property Line
curb line
VALENCIA
AVENUE
curb Line
Property Line
30TH STREET
29TH
28TH
PLAN
Scale 1"=40'
No 6 Manhole to be constructed (TYPE-B)
Approximate Project Surface
No 5 Manhole to be constructed (TYPE-A)
FLOW LINE OF SEWER TO BE CONSTRUCTED
No 7 Manhole to be constructed (TYPE-B
No 4 Manhole
Grade=+1.970%
Grade=+1.637%
Grade=+1.970%
Sewer Manhole
-PROFILE-
Scale: 1" horizontal = 40'
1" vertical = 10'
PLAN No 1984
INTERCEPTING
SANITARY SEWER MAINS
CITY OF SAN BERNARDINO, CALIF.
Sheet No 4 of 9 Sheets
R.C.E. No 3102
CITY ENGINEER