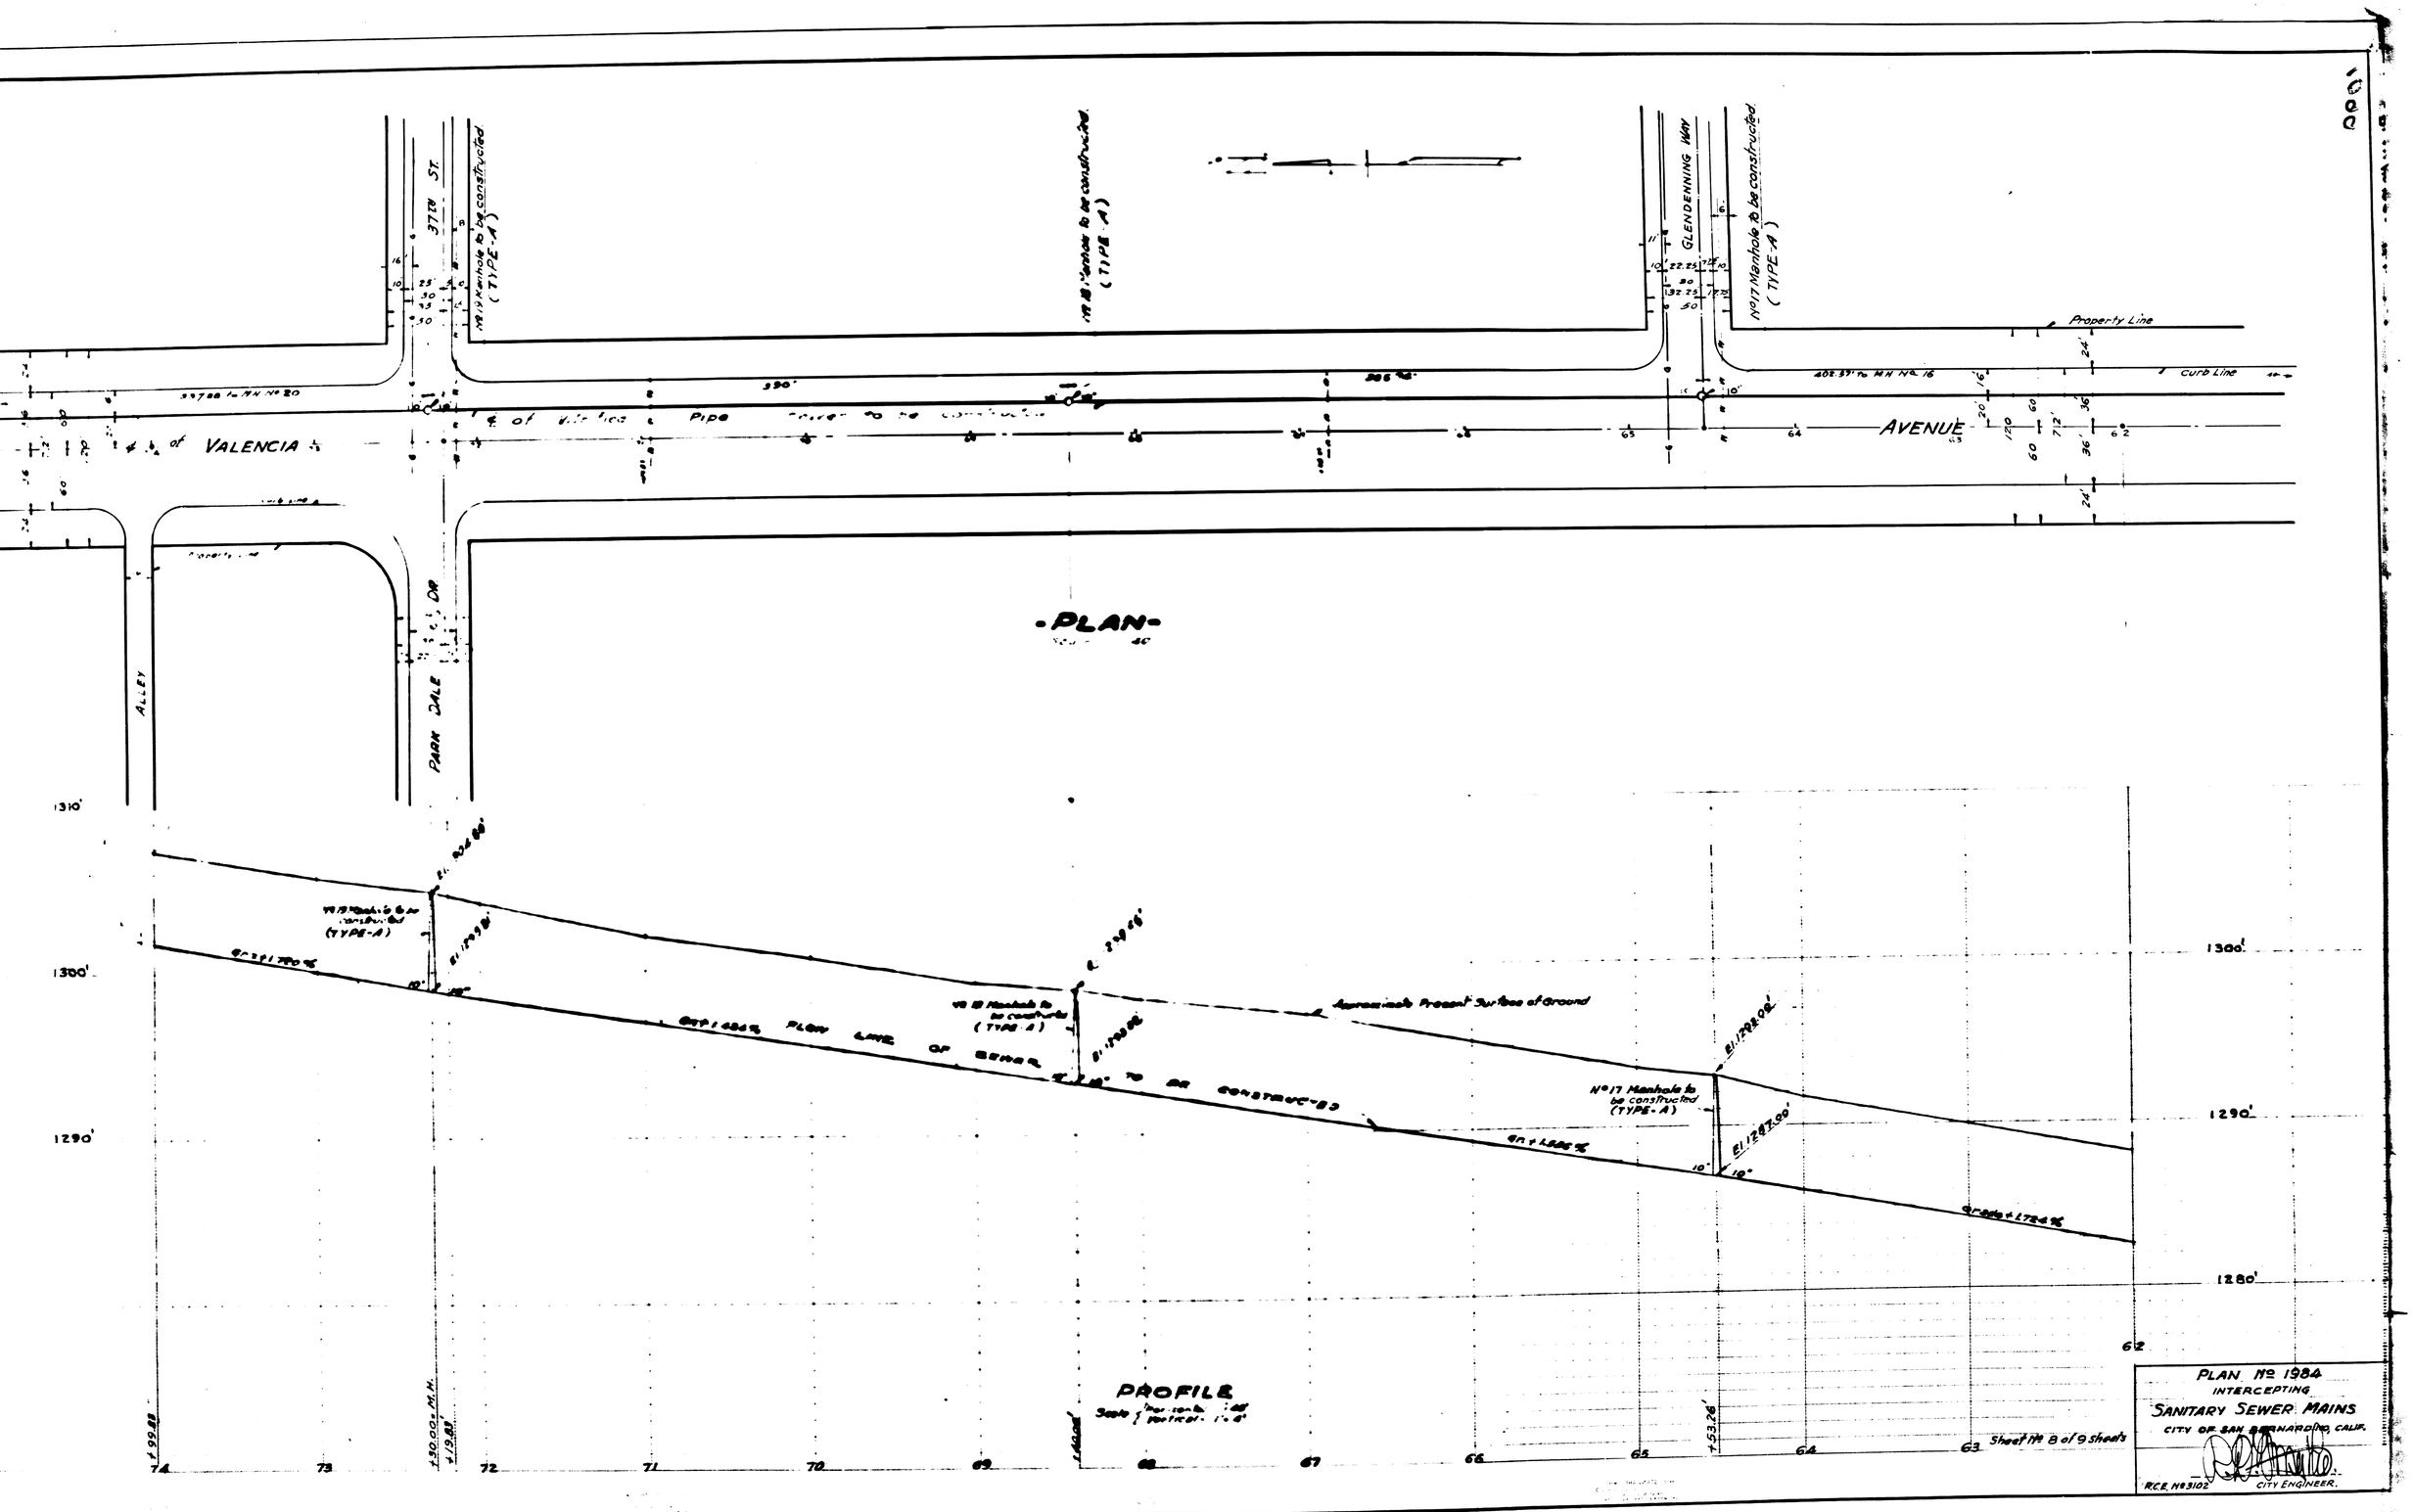
37TH ST.
GLENDENNING WAY
Property Line
Curb Line
VALENCIA
AVENUE
ALLEY
PARK DALE DR
-PLAN-
PROFILE
Approximate Present Surface of Ground
FLOW LINE OF SEWER
TO BE CONSTRUCTED
Sheet No 8 of 9 Sheets
PLAN No 1984
INTERCEPTING
SANITARY SEWER MAINS
CITY OF SAN BERNARDINO, CALIF.
CITY ENGINEER.
R.C.E. No 3102