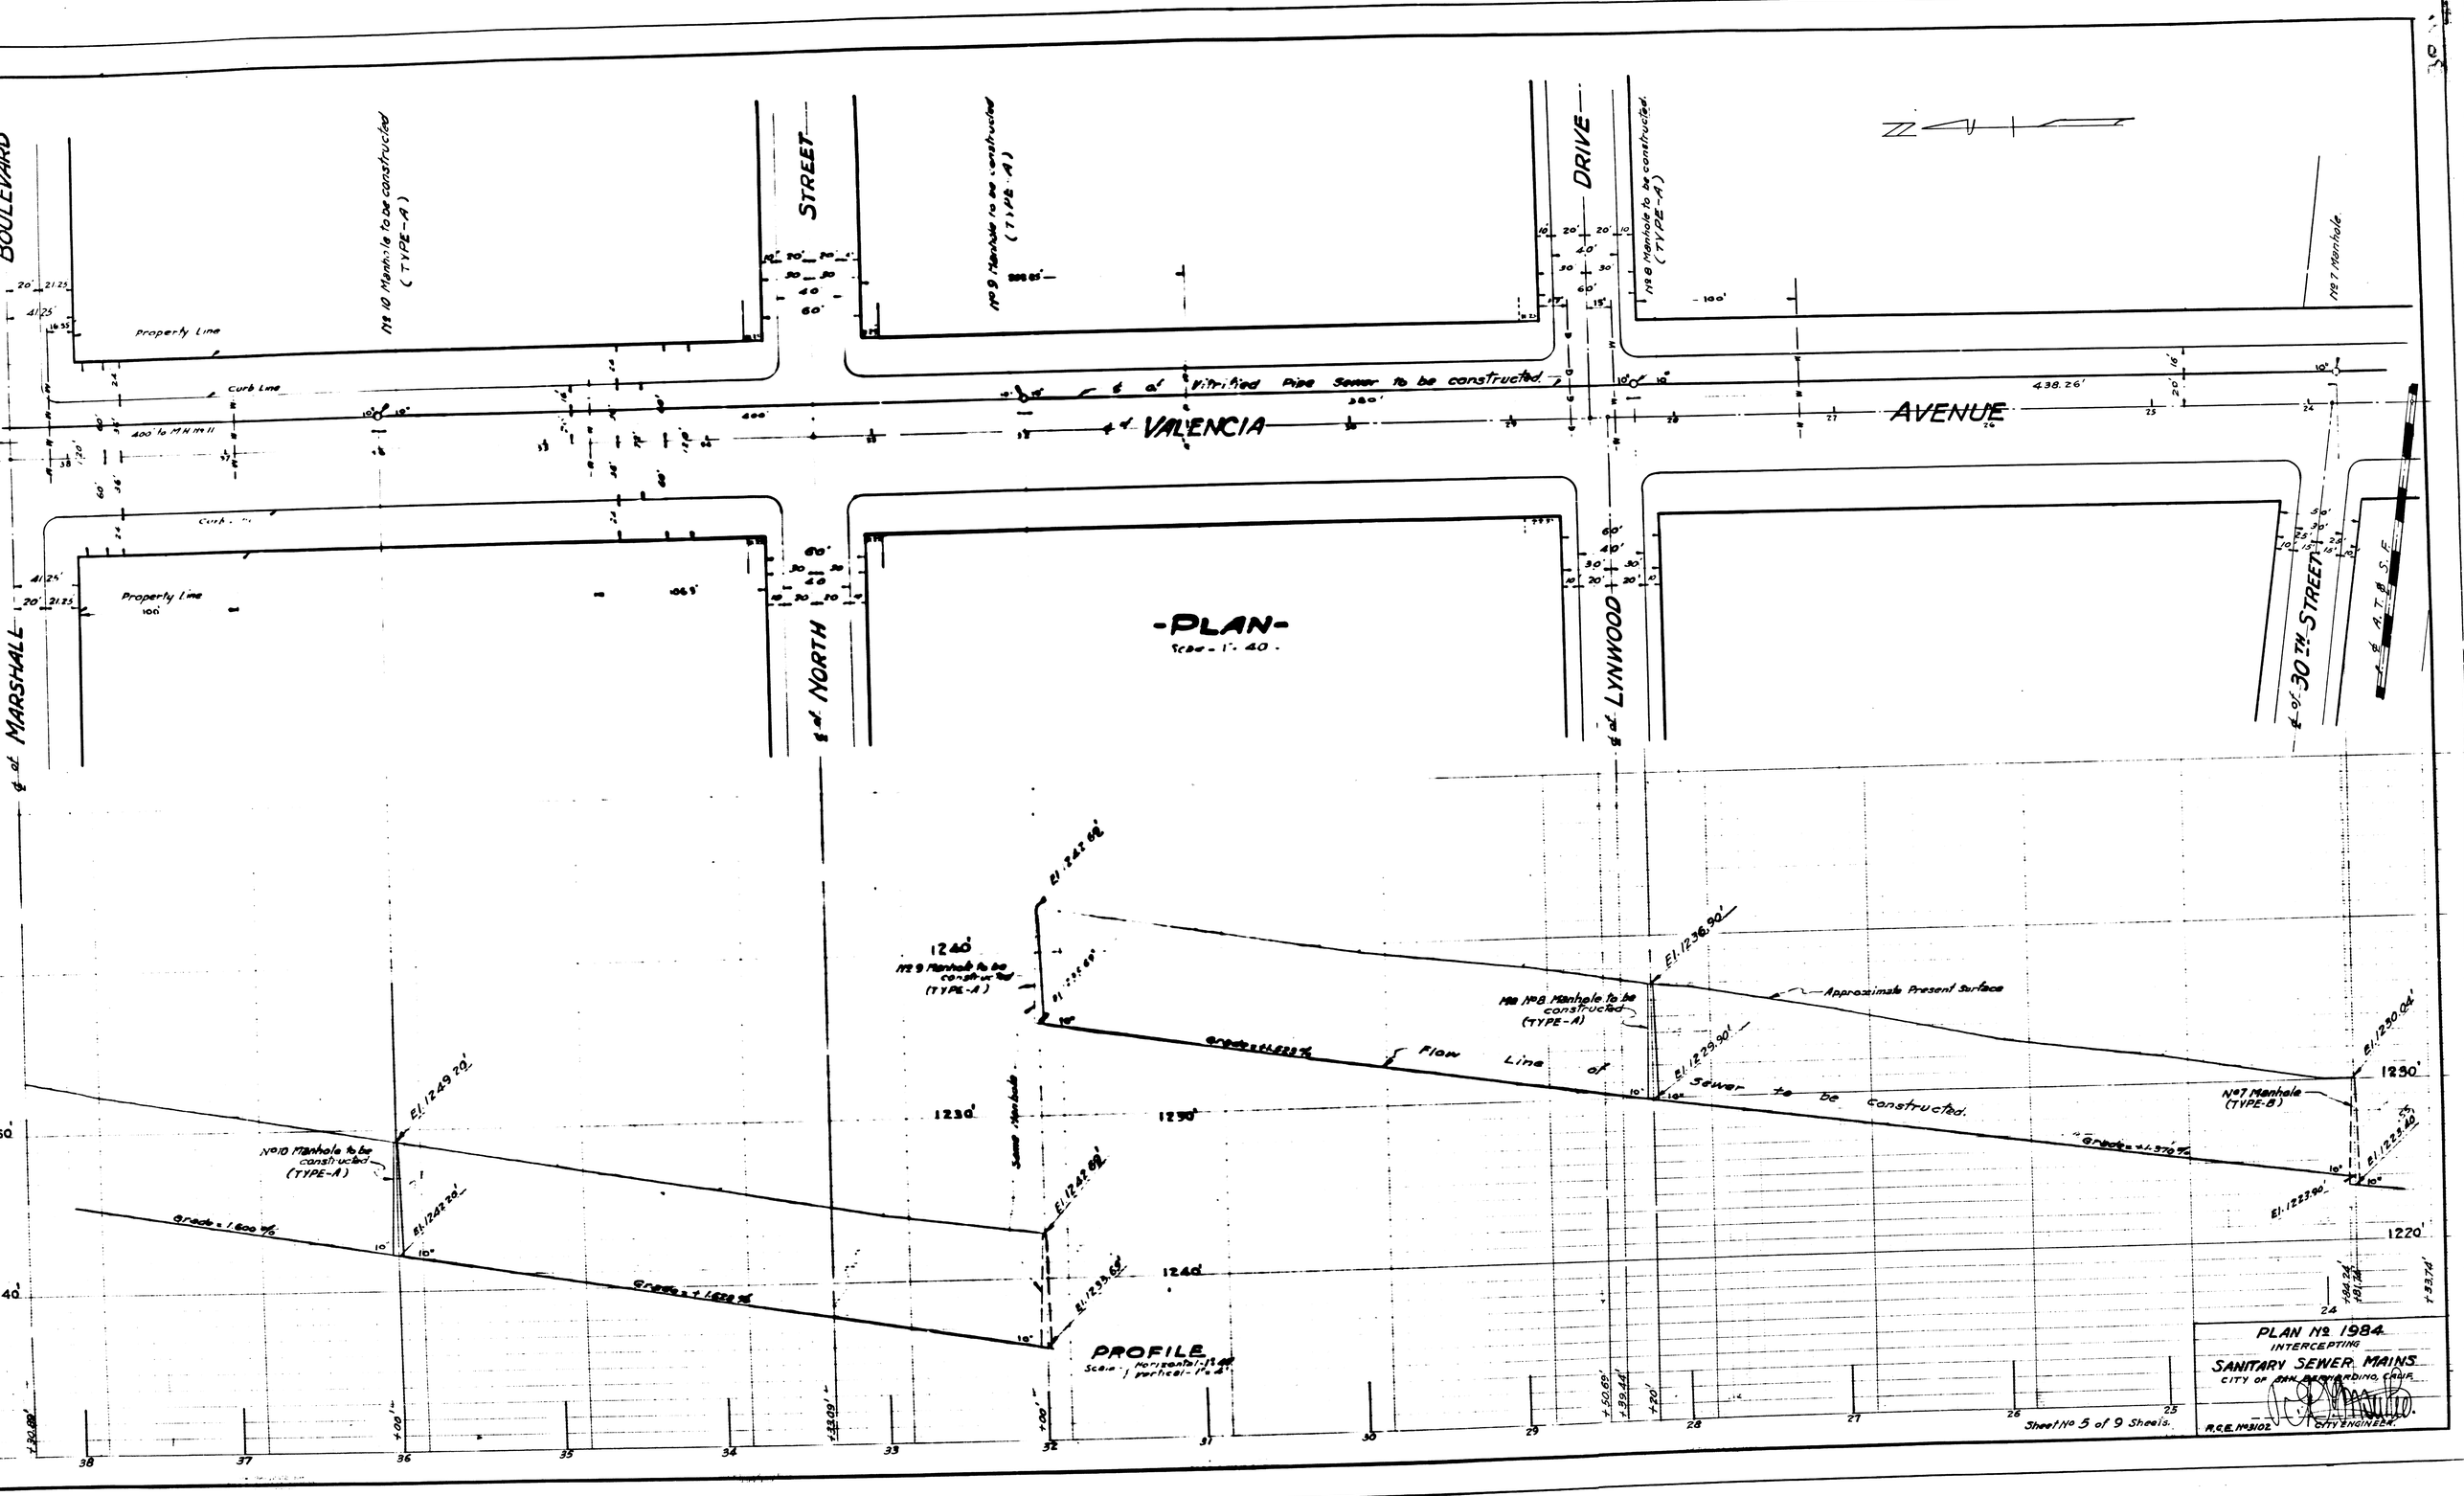
BOULEVARD
STREET
DRIVE
AVENUE
VALENCIA
MARSHALL
NORTH
LYNWOOD
30TH STREET
A.T.&S.F.
Property Line
Curb Line
No 10 Manhole to be constructed (TYPE-A)
No 9 Manhole to be constructed (TYPE-A)
No 8 Manhole to be constructed (TYPE-A)
No 7 Manhole
Vitrified Pipe Sewer to be constructed.
-PLAN-
Scale - 1" = 40'
No 9 Manhole to be constructed (TYPE-A)
No 8 Manhole to be constructed (TYPE-A)
No 10 Manhole to be constructed (TYPE-A)
No 7 Manhole (TYPE-B)
Approximate Present Surface
Flow Line of Sewer to be constructed.
Grade = 1.600 %
Grade = 1.628 %
Grade = 1.370 %
El. 1249.29'
El. 1242.29'
El. 1242.62'
El. 1235.62'
El. 1236.90'
El. 1229.90'
El. 1230.04'
El. 1223.90'
El. 1223.90'
1240'
1230'
1220'
PROFILE
Scale - Horizontal 1" = 40' Vertical 1" = 2'
Sewer Manhole
Sheet No 5 of 9 Sheets.
PLAN No 1984
INTERCEPTING
SANITARY SEWER MAINS
CITY OF SAN BERNARDINO, CALIF.
R.C.E. No 3102
CITY ENGINEER.

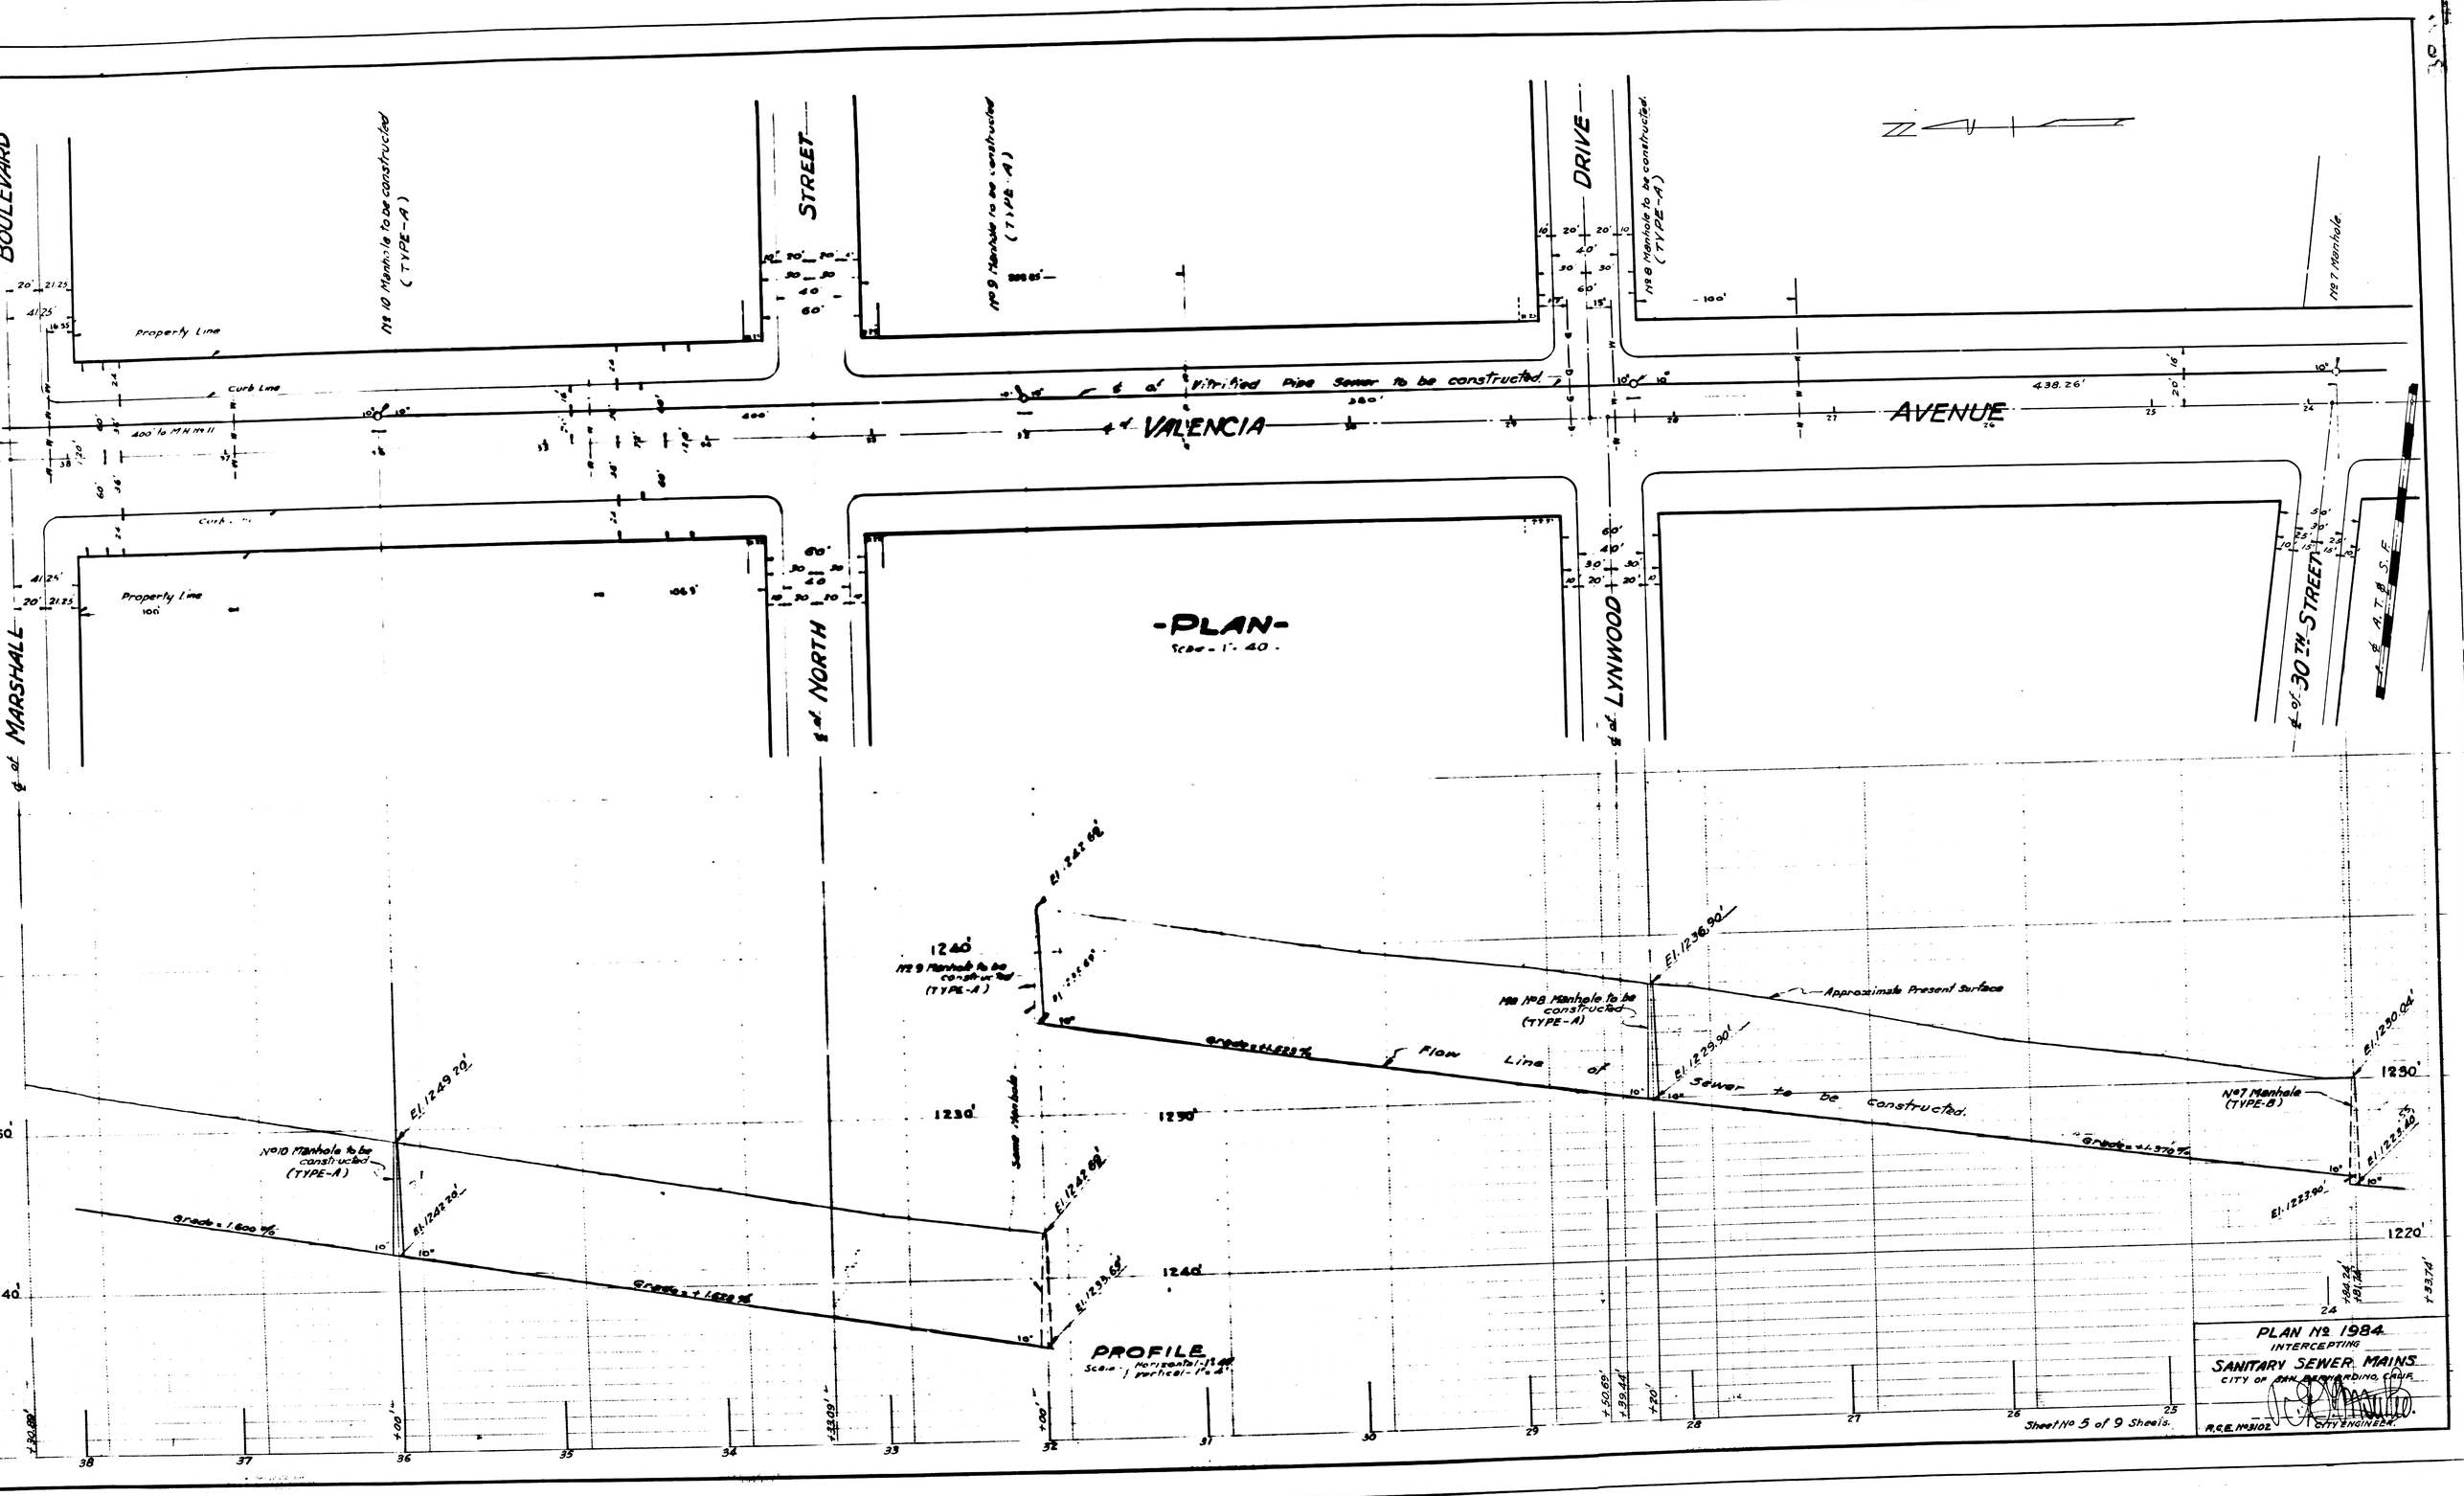
BOULEVARD
STREET
DRIVE
AVENUE
VALENCIA
MARSHALL
NORTH
LYNWOOD
30TH STREET
A.T.&S.F.
Property Line
Curb Line
No 10 Manhole to be constructed (TYPE-A)
No 9 Manhole to be constructed (TYPE-A)
No 8 Manhole to be constructed (TYPE-A)
No 7 Manhole
Vitrified Pipe Sewer to be constructed.
-PLAN-
Scale - 1" = 40'
No 9 Manhole to be constructed (TYPE-A)
No 8 Manhole to be constructed (TYPE-A)
No 10 Manhole to be constructed (TYPE-A)
No 7 Manhole (TYPE-B)
Approximate Present Surface
Flow Line of Sewer to be constructed.
Grade = 1.600 %
Grade = 1.628 %
Grade = 1.370 %
El. 1249.29'
El. 1242.29'
El. 1242.62'
El. 1235.62'
El. 1236.90'
El. 1229.90'
El. 1230.04'
El. 1223.90'
El. 1223.90'
1240'
1230'
1220'
PROFILE
Scale - Horizontal 1" = 40' Vertical 1" = 2'
Sewer Manhole
Sheet No 5 of 9 Sheets.
PLAN No 1984
INTERCEPTING
SANITARY SEWER MAINS
CITY OF SAN BERNARDINO, CALIF.
R.C.E. No 3102
CITY ENGINEER.