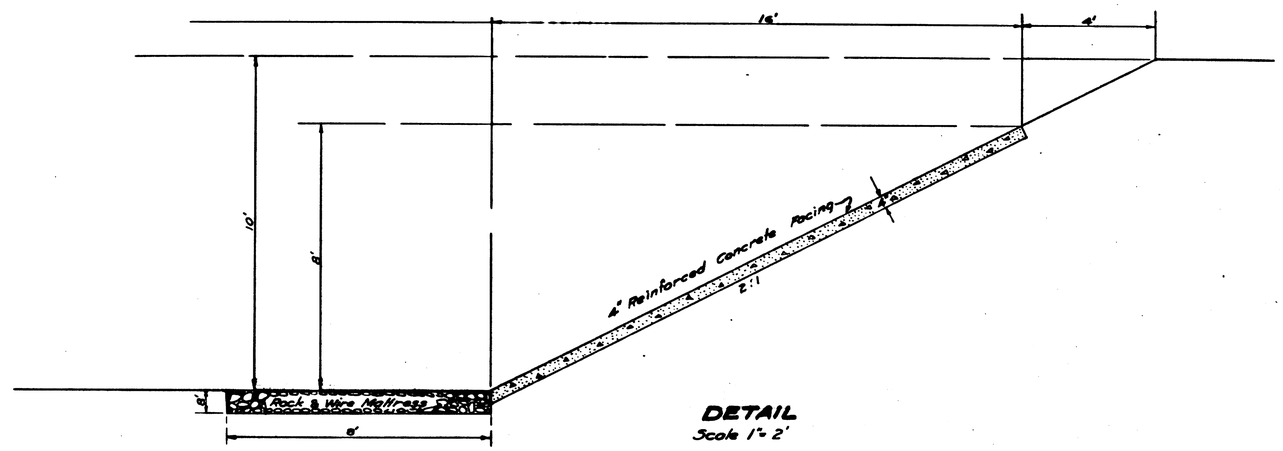

DETAIL
Scale 1" = 2'

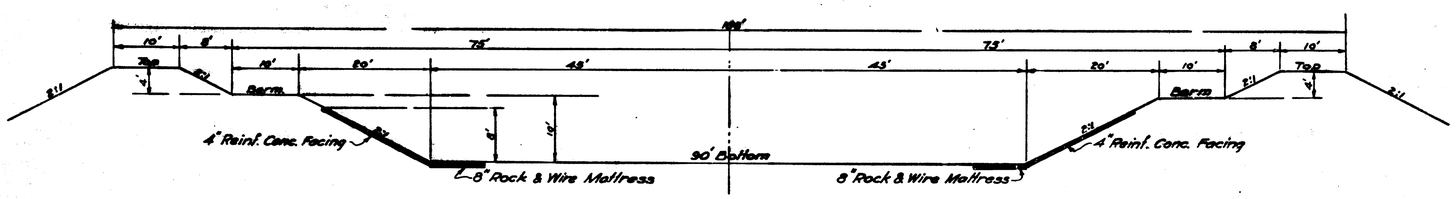

TYPICAL LINED SECTION
FOR
SECTION "D"
Scale 1" = 10'

Drawing No. 2.

LYTLE CREEK-EAST BRANCH
FLOOD CONTROL

CITY OF SAN BERNARDINO, CALIFORNIA.

Scale as shown _____
City Engineer.

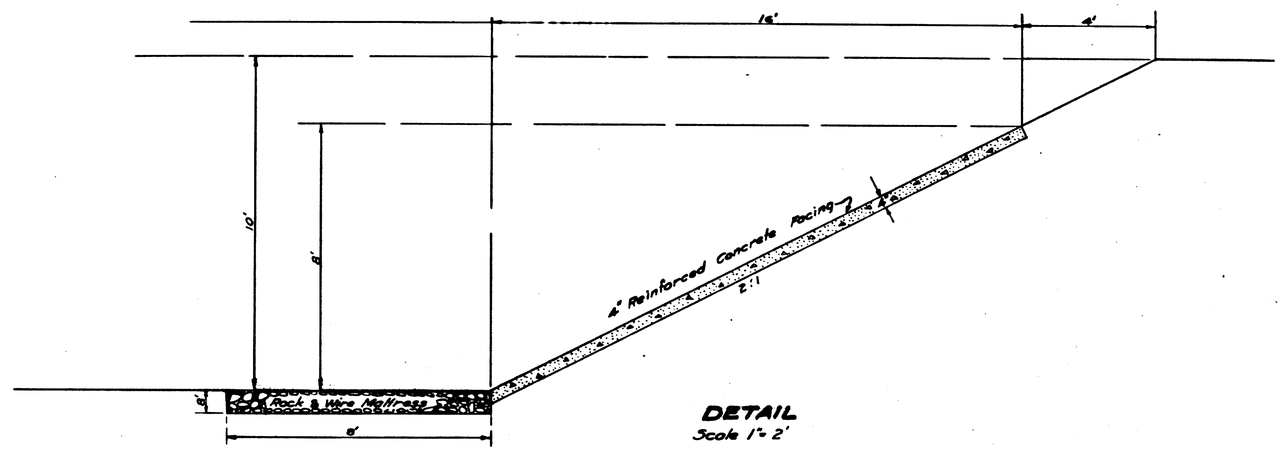

DETAIL
Scale 1" = 2'

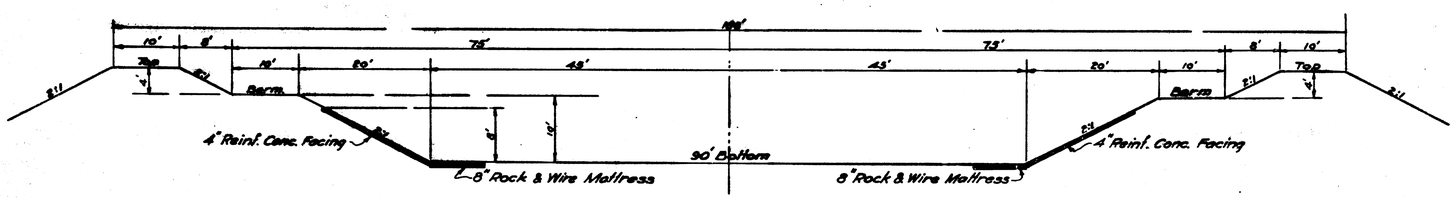

TYPICAL LINED SECTION
FOR
SECTION "D"
Scale 1" = 10'

Drawing No. 2.

LYTLE CREEK-EAST BRANCH
FLOOD CONTROL

CITY OF SAN BERNARDINO, CALIFORNIA.

Scale as shown _____
City Engineer.