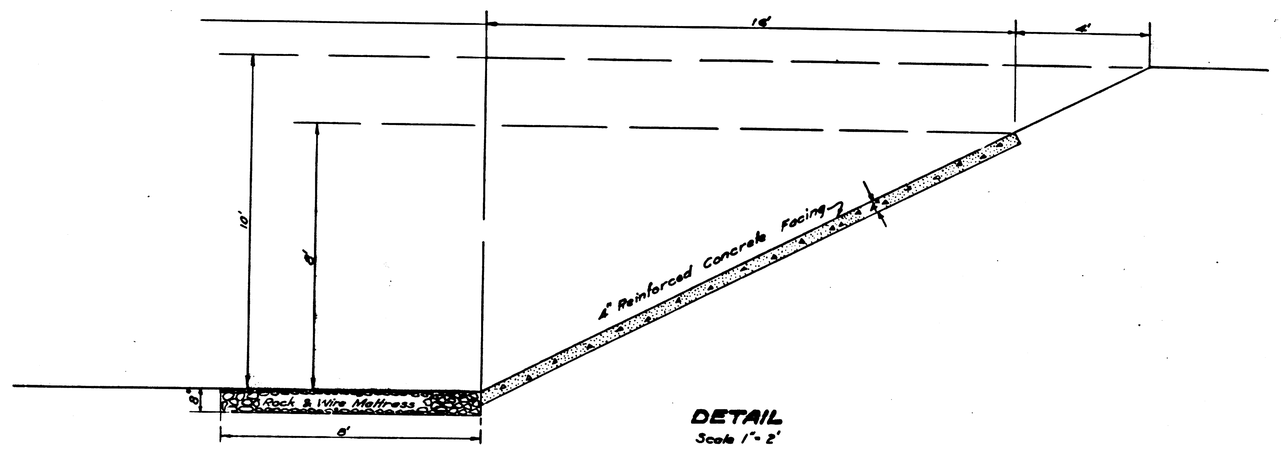

DETAIL
Scale 1" = 2'

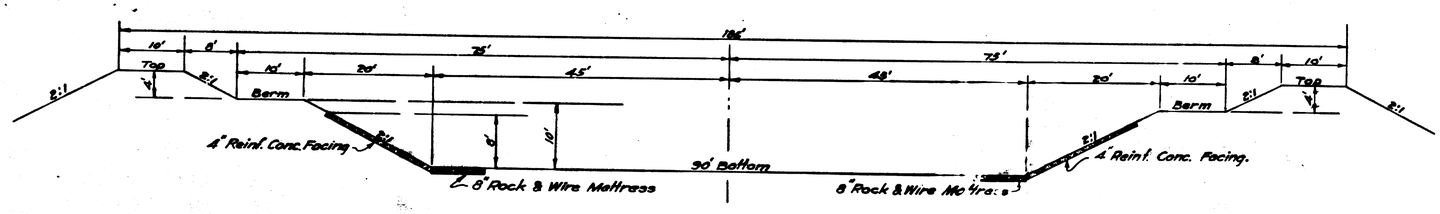

TYPICAL LINED SECTION
FOR
SECTION "D"
Scale 1" = 10'

Drawing No. 2

LYTLE CREEK-EAST BRANCH
FLOOD CONTROL

CITY OF SAN BERNARDINO, CALIFORNIA

Scale as shown

City Engineer