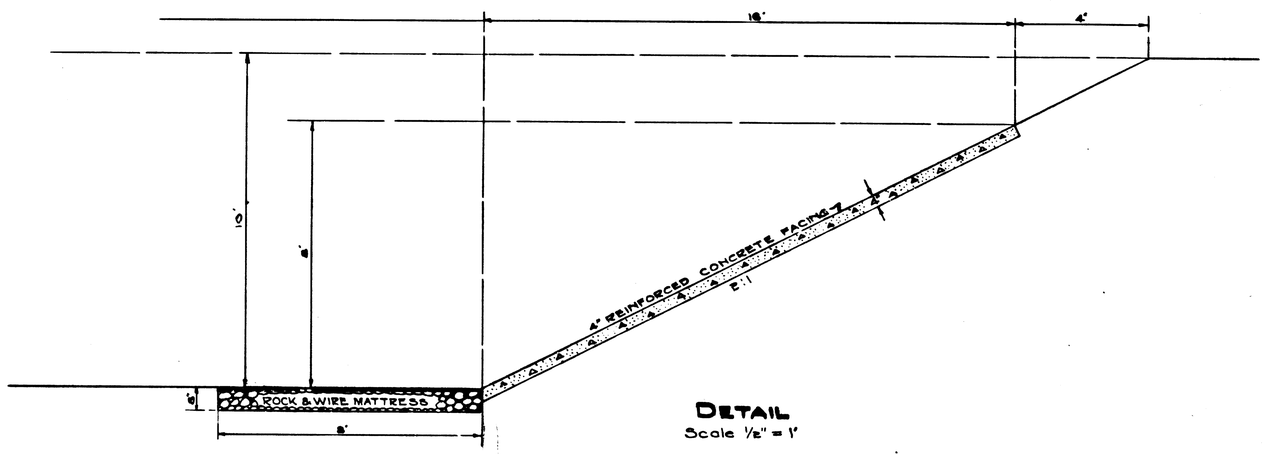

DETAIL
Scale 1/2" = 1'

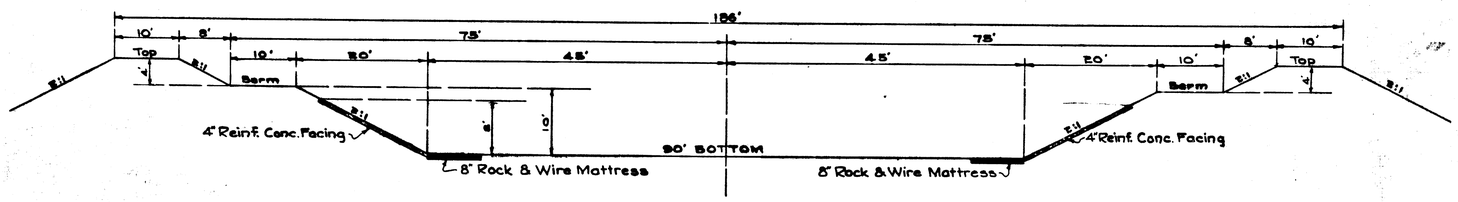

TYPICAL LINED SECTION FOR SECTION "C"

Drawing No. E

LYTLE CREEK-EAST BRANCH FLOOD CONTROL

CITY OF SAN BERNARDINO, CALIFORNIA.

Scale 1" = 10'

City Engineer

APPROVED
AUG. 26 1933

STATE ENGINEER