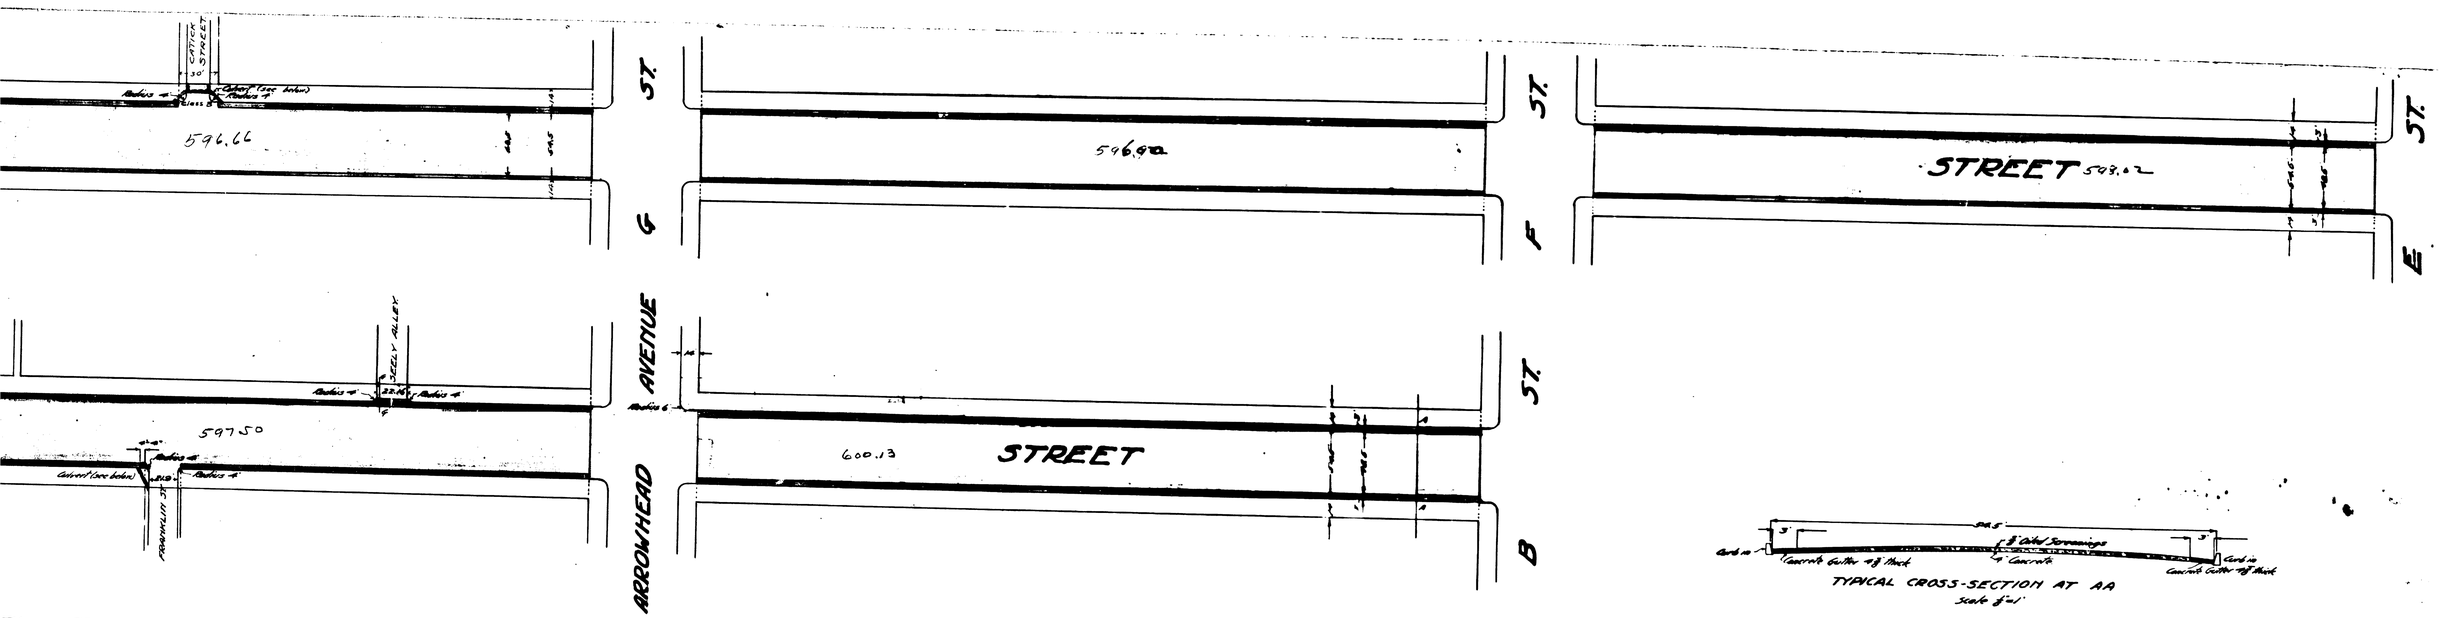

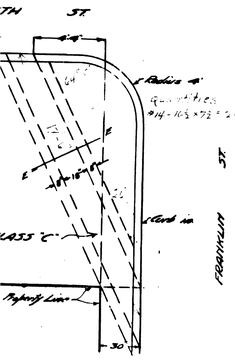

OF CULVERT AT
IN & SIXTH STS.
Scale ½"=1'

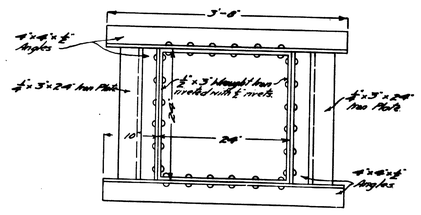

PLAN OF C.O. HOLE FRAME
Scale 1"=1'

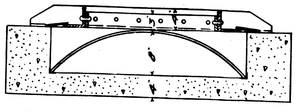

SECTION ON FF SHOWING
HOLE & C.O. HOLE FRAME
Scale 1"=1'

CROSS SECTION OF GUTTER
ON GG
Scale ½"=1'

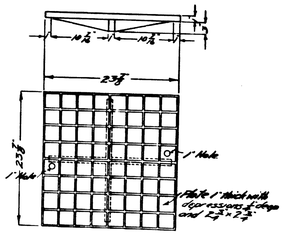

C.O. HOLE COVER
CAST IRON
Scale 1"=1'

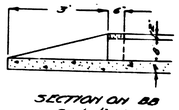

SECTION ON BB
Scale ½"=1'

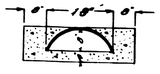

SECTION ON EE
Scale ½"=1'

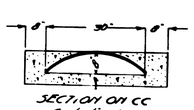

SECTION ON CC
Scale ½"=1'

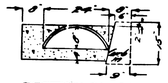

SECTION ON DD
Scale ½"=1'

TYPICAL CROSS-SECTION AT AA
Scale ½"=1'

Curbs to be constructed shown thus
Gutter to be constructed shown thus
Culvert to be constructed shown thus

ABBREVIATIONS
' means feet or foot
" means inch or inches
= means equals
No means Number
& means and
St means Street
U.S means United States
x means by
C.O. means Clean out

114203
PLANS
FOR THE
IMPROVEMENT
OF
SIXTH STREET
BETWEEN
B & I STREETS
SAN BERNARDINO, CAL.
F.A. Smith, City Engineer May 4 1914
Scale 1"=50'

FILED
JUL 13 1914
F.A. Smith
City Engineer