NOTE

All work embodied on these plans shall be done in conformity with applicable provisions of Specifications No 2027

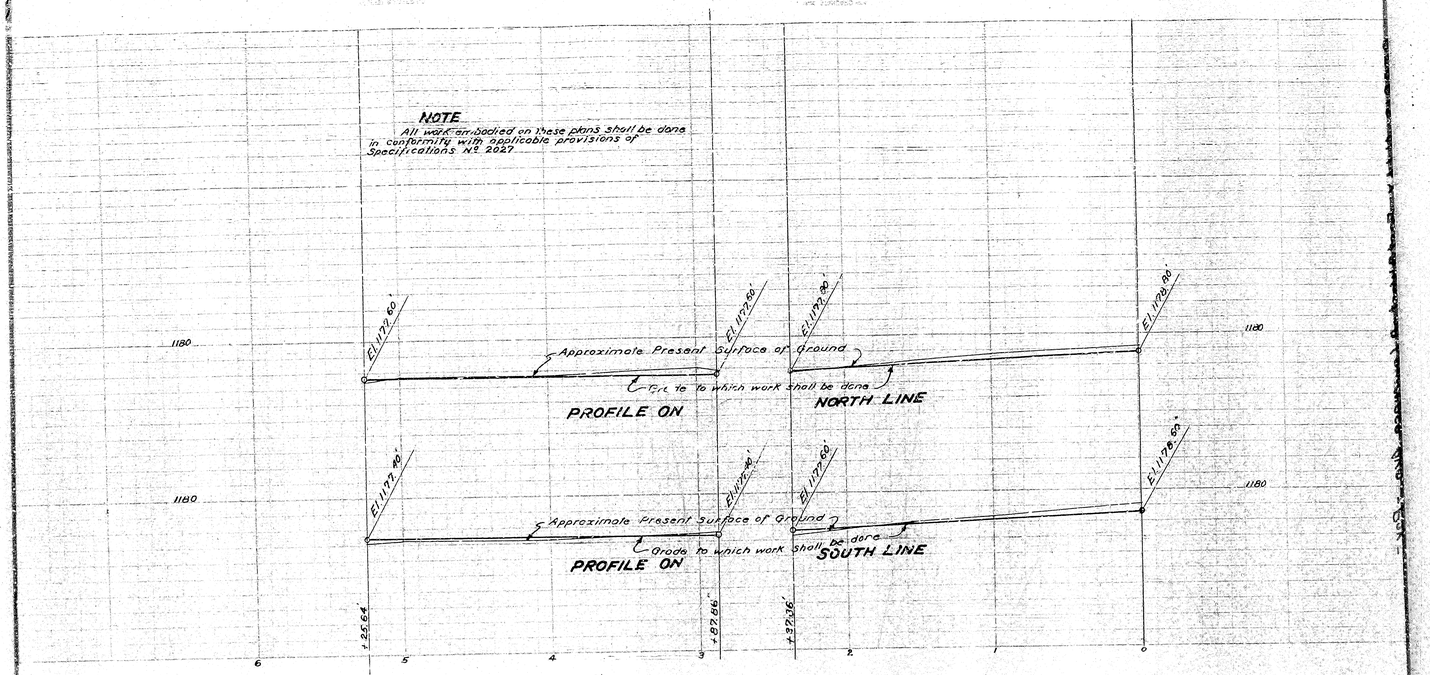

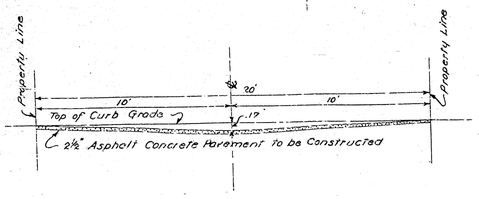

SECTION A-A
Scale Horiz. 1"=30' Vert. 1"

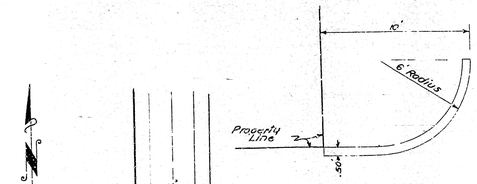

CURB RETURNS
Scale 1"=4'

Scale 1"=40'

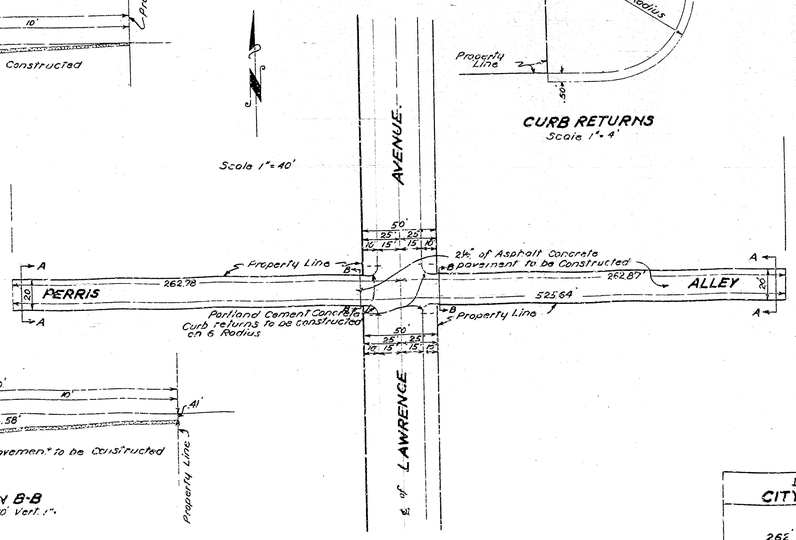

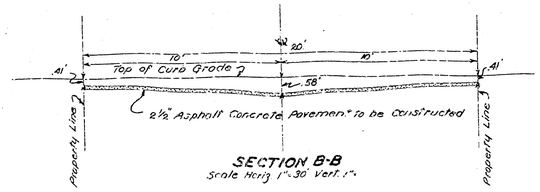

SECTION B-B
Scale Horiz 1"=30' Vert. 1"

DEPARTMENT OF ENGINEERING
CITY OF SAN BERNARDINO

PERRIS ALLEY
262' East & West of ℄ of Lawrence Ave
Asphalt Concrete pavement

SUBMITTED BY	DRAWING NO 2052
APPROVED November 1952	DRAWN BY G.G.
CITY ENGINEER Reg Civil Eng. No 7065	SHEET 1 OF 1 SHEETS

NOTE

All work embodied on these plans shall be done in conformity with applicable provisions of Specifications No 2027

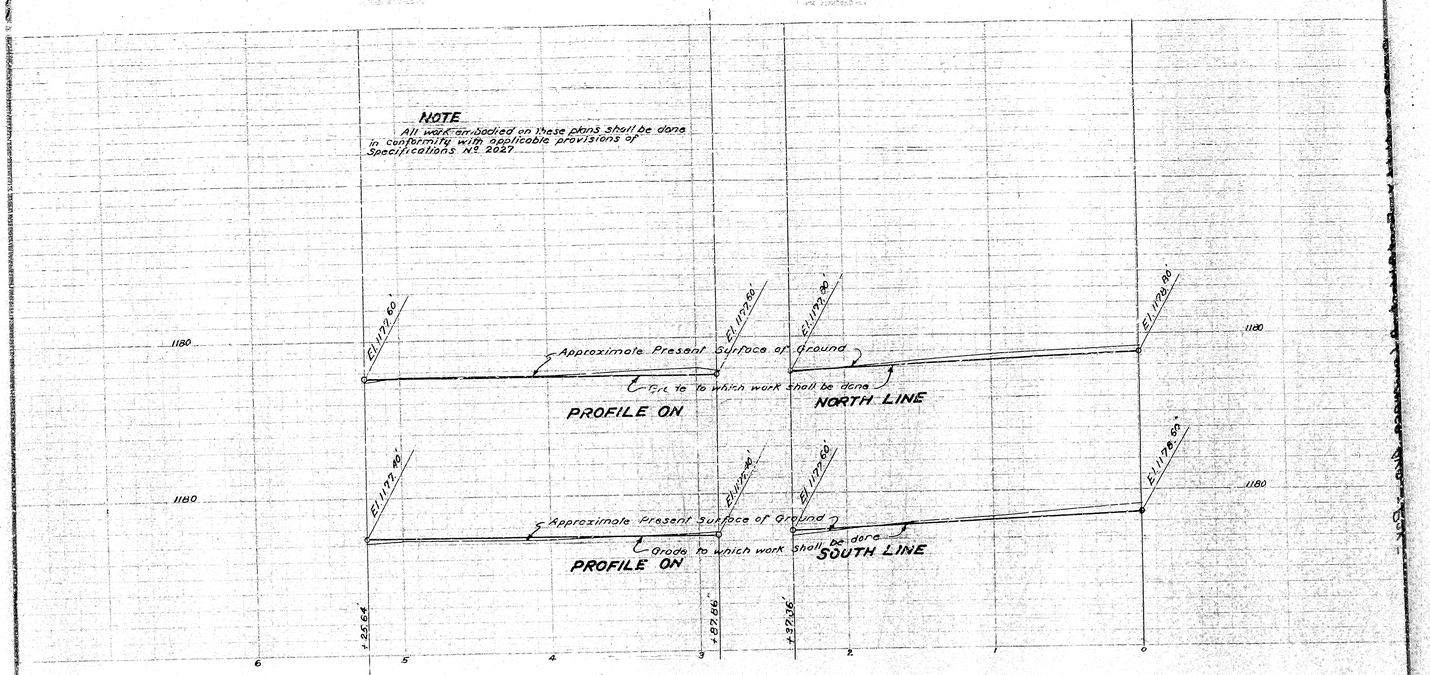

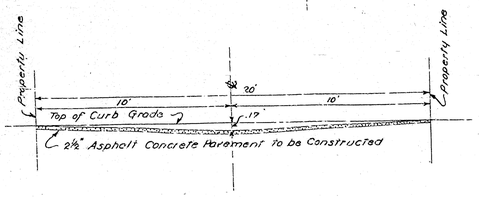

SECTION A-A
Scale Horiz. 1"=30' Vert. 1"

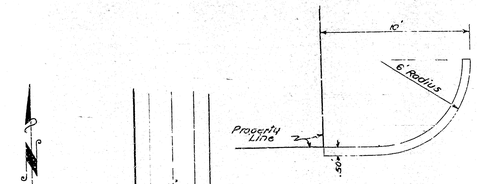

CURB RETURNS
Scale 1"=4'

Scale 1"=40'

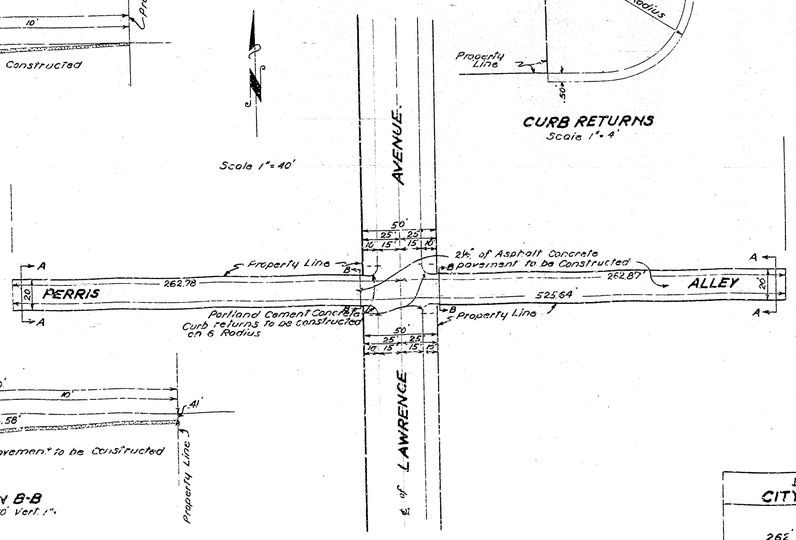

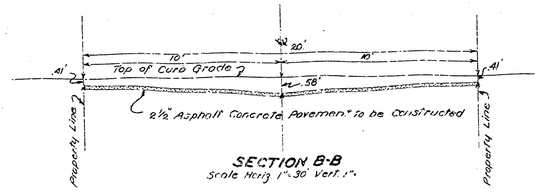

SECTION B-B
Scale Horiz 1"=30' Vert. 1"

DEPARTMENT OF ENGINEERING
CITY OF SAN BERNARDINO

PERRIS ALLEY
262' East & West of ℄ of Lawrence Ave
Asphalt Concrete pavement

SUBMITTED BY	DRAWING NO 2052
APPROVED November 1952	DRAWN BY G.G.
CITY ENGINEER Reg Civil Eng. No 7065	SHEET 1 OF 1 SHEETS