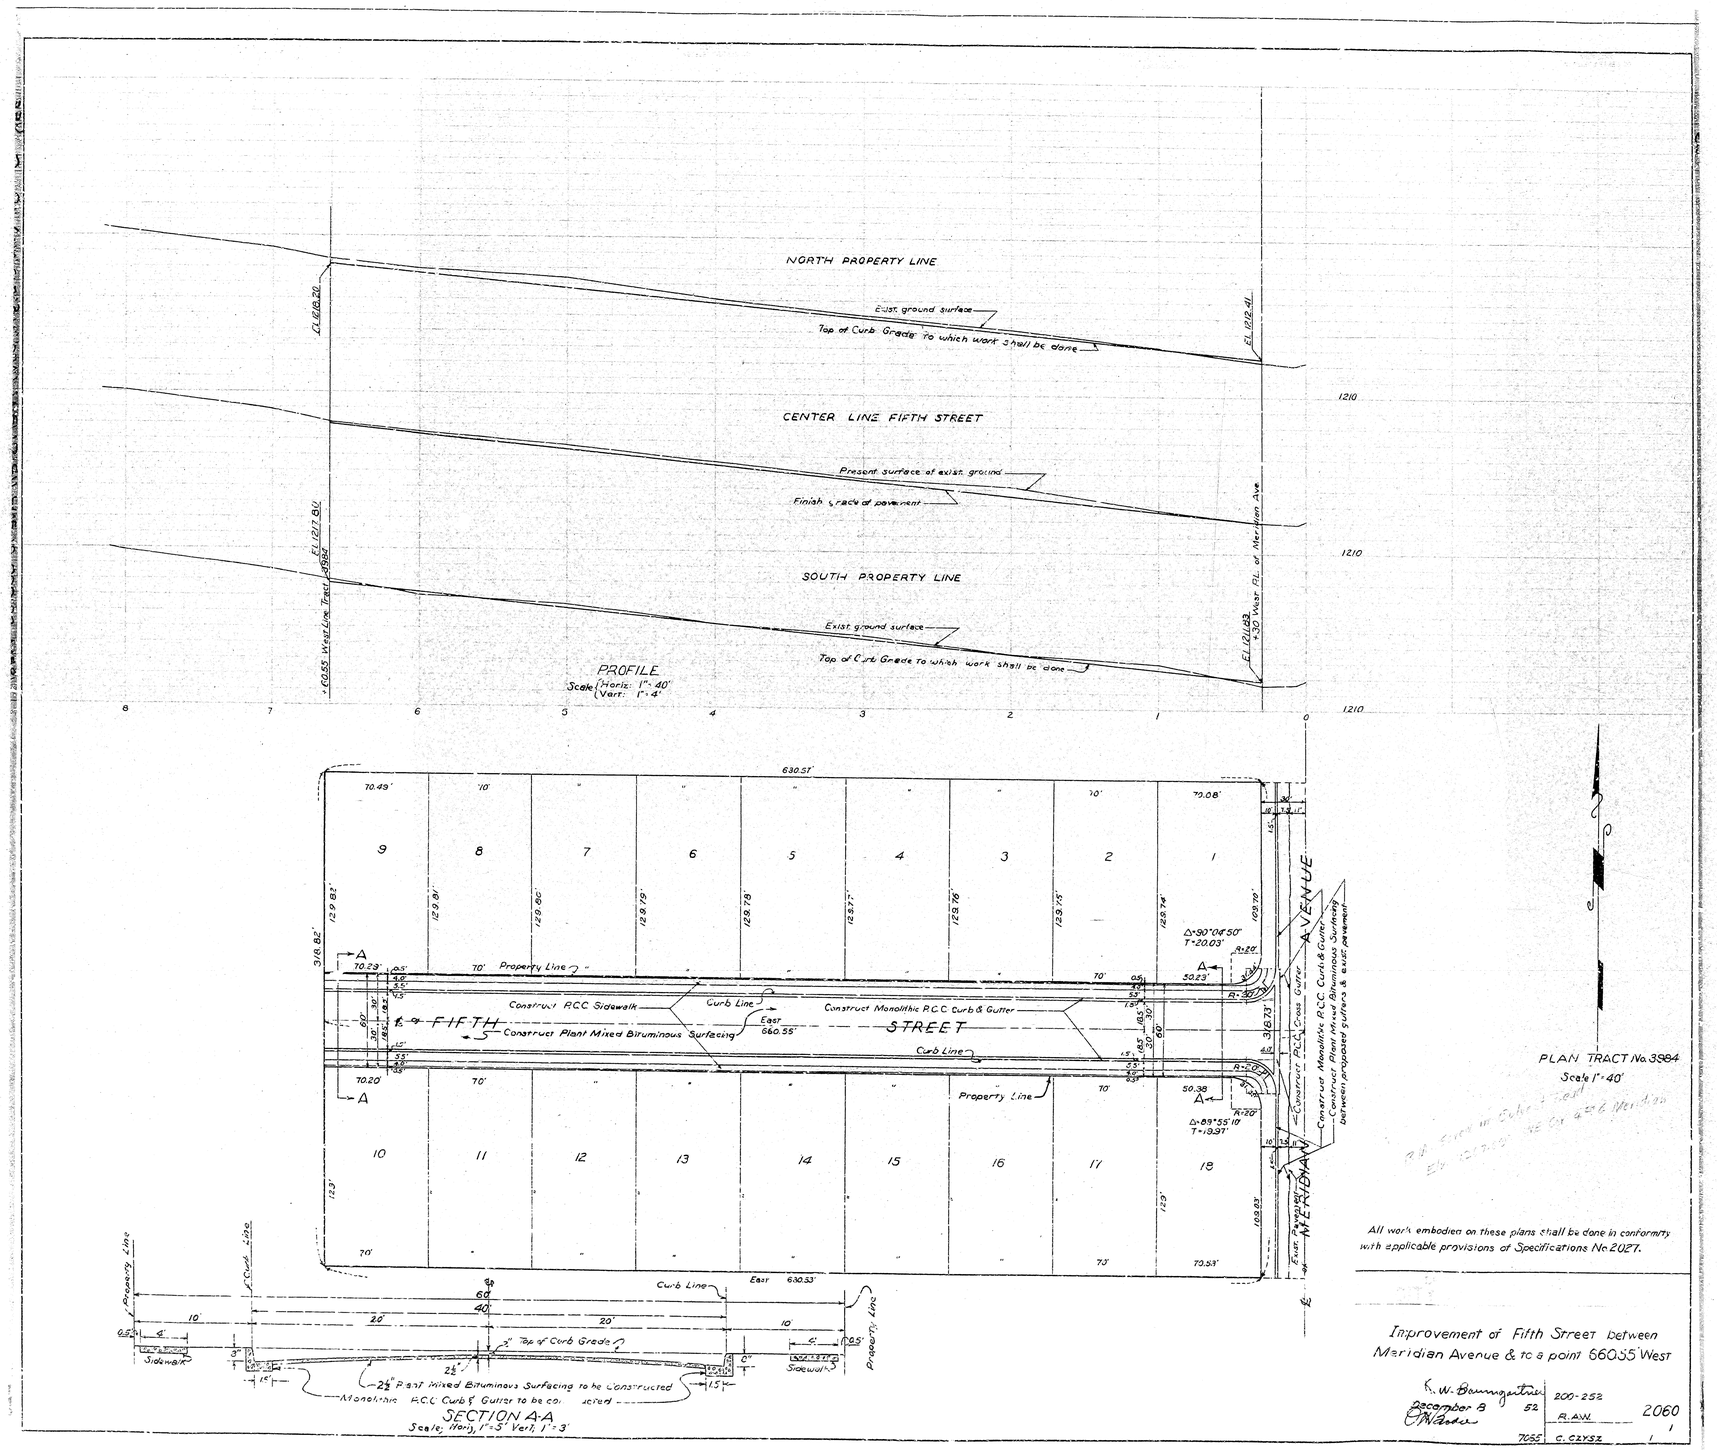
NORTH PROPERTY LINE
Exist. ground surface
Top of Curb Grade to which work shall be done
CENTER LINE FIFTH STREET
Present surface of exist. ground
Finish grade of pavement
SOUTH PROPERTY LINE
Exist. ground surface
Top of Curb Grade to which work shall be done
EL 1210.20
EL 1212.41
EL 1217.80
EL 1212.83
10.55 West Line Tract 3984
30' West P.L. of Meridian Ave.
1210
PROFILE
Scale (Horiz: 1" = 40'
Vert: 1" = 4'
630.51'
Property Line
Construct P.C.C. Sidewalk
Curb Line
Construct Monolithic P.C.C. Curb & Gutter
East 660.55'
FIFTH STREET
Construct Plant Mixed Bituminous Surfacing
Δ = 90°04'50"
T = 20.03'
Δ = 89°55'10"
T = 19.97'
MERIDIAN AVENUE
Construct P.C.C. Cross Gutter
Construct Monolithic P.C.C. Curb & Gutter
Construct Plant Mixed Bituminous Surfacing between proposed gutters & exist. pavement
Exist. Pavement
East 630.53'
Sidewalk
Top of Curb Grade
2½" Plant Mixed Bituminous Surfacing to be Constructed
Monolithic P.C.C. Curb & Gutter to be constructed
SECTION A-A
Scale, Horiz, 1" = 5' Vert, 1" = 3'
PLAN TRACT No. 3984
Scale 1" = 40'
All work embodied on these plans shall be done in conformity with applicable provisions of Specifications No. 2027.
Improvement of Fifth Street between Meridian Avenue & to a point 660.55' West
K. W. Baumgartner
December 8 52
200-252
R.A.W.
2060
C. CZYSZ

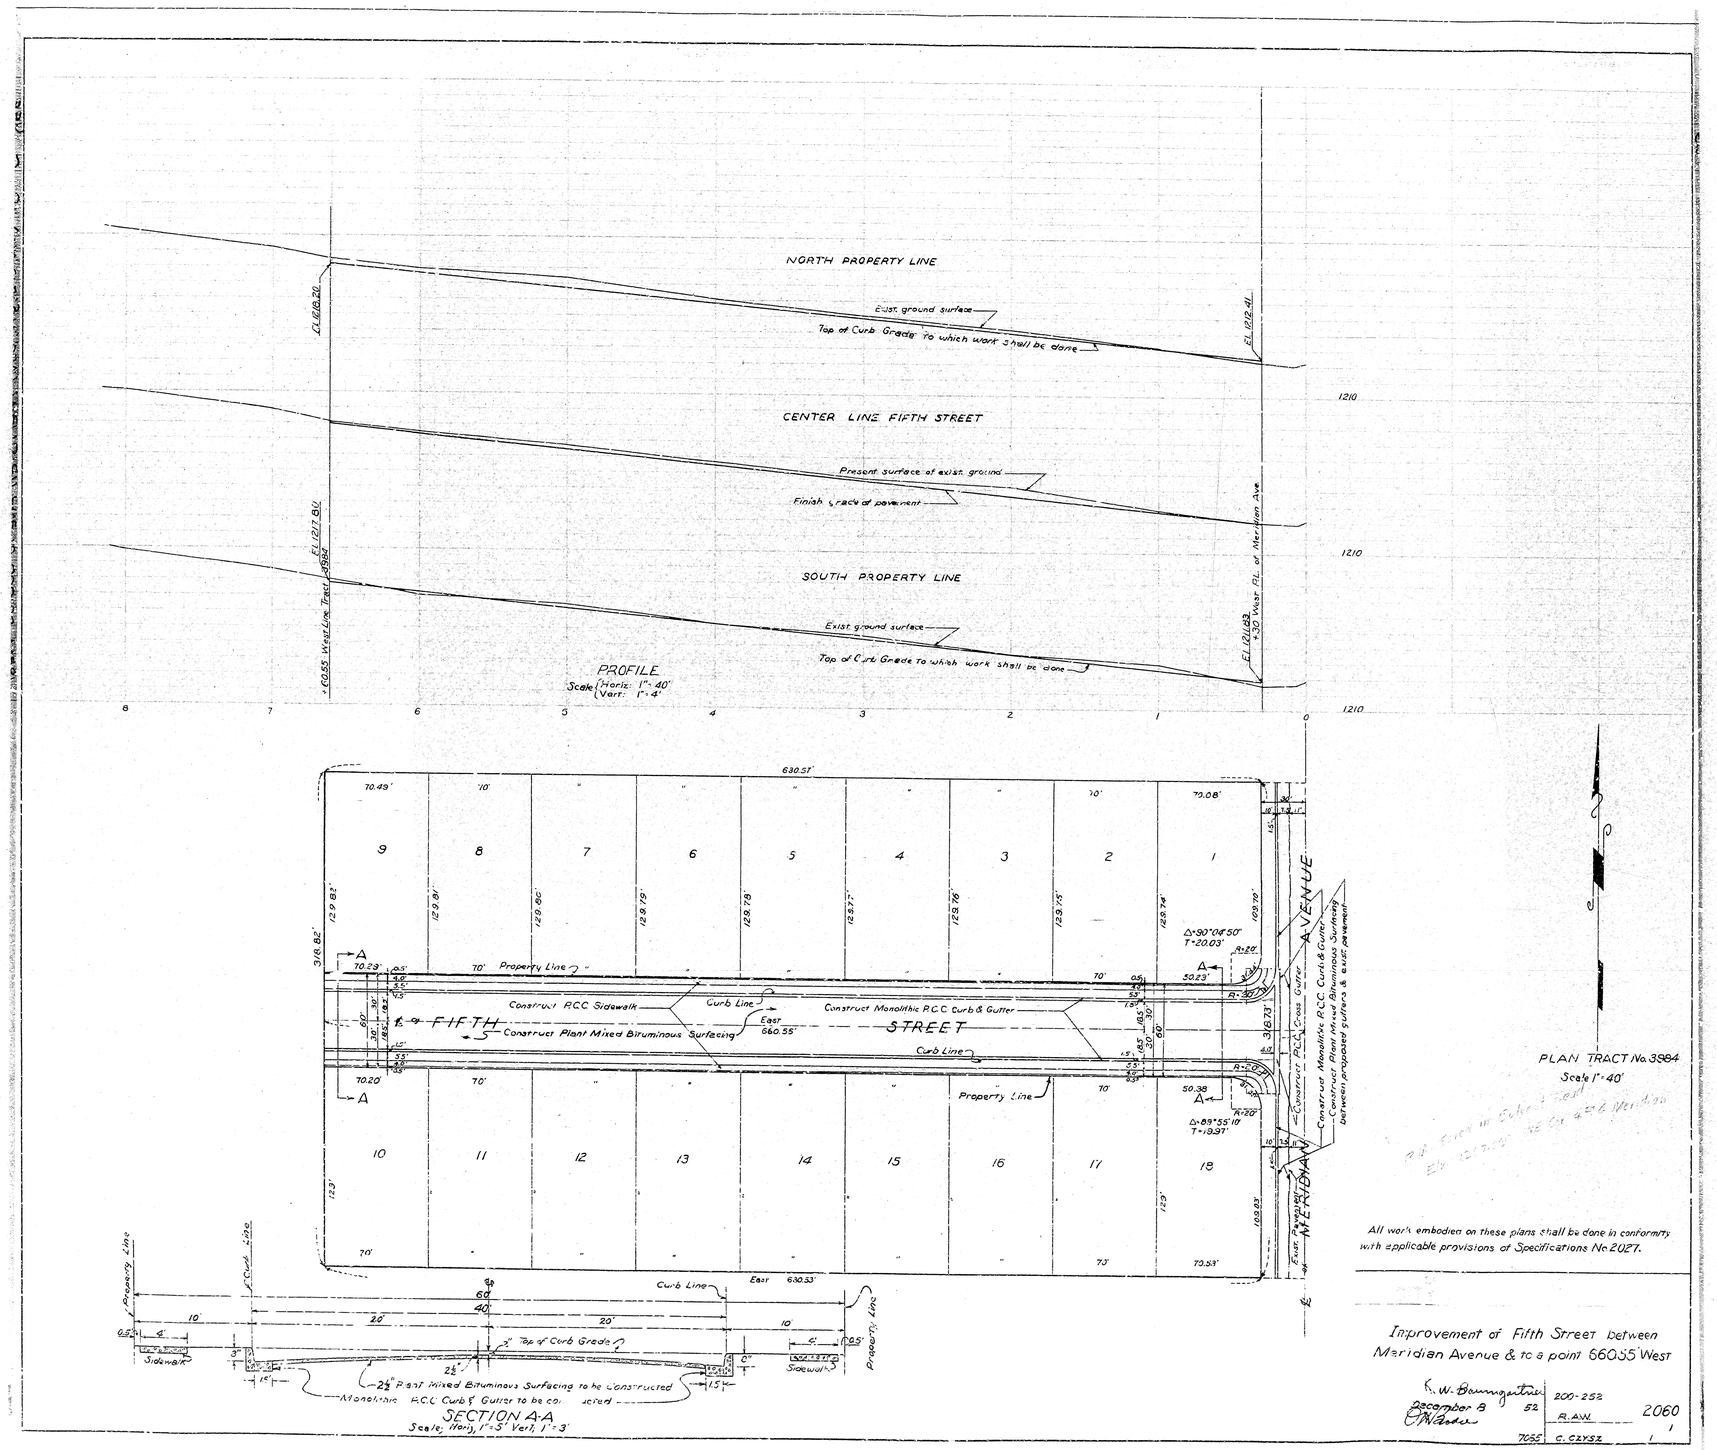
NORTH PROPERTY LINE
Exist. ground surface
Top of Curb Grade to which work shall be done
CENTER LINE FIFTH STREET
Present surface of exist. ground
Finish grade of pavement
SOUTH PROPERTY LINE
Exist. ground surface
Top of Curb Grade to which work shall be done
EL 1210.20
EL 1212.41
EL 1217.80
EL 1212.83
10.55 West Line Tract 3984
30' West P.L. of Meridian Ave.
1210
PROFILE
Scale (Horiz: 1" = 40'
Vert: 1" = 4'
630.51'
Property Line
Construct P.C.C. Sidewalk
Curb Line
Construct Monolithic P.C.C. Curb & Gutter
East 660.55'
FIFTH STREET
Construct Plant Mixed Bituminous Surfacing
Δ = 90°04'50"
T = 20.03'
Δ = 89°55'10"
T = 19.97'
MERIDIAN AVENUE
Construct P.C.C. Cross Gutter
Construct Monolithic P.C.C. Curb & Gutter
Construct Plant Mixed Bituminous Surfacing between proposed gutters & exist. pavement
Exist. Pavement
East 630.53'
Sidewalk
Top of Curb Grade
2½" Plant Mixed Bituminous Surfacing to be Constructed
Monolithic P.C.C. Curb & Gutter to be constructed
SECTION A-A
Scale, Horiz, 1" = 5' Vert, 1" = 3'
PLAN TRACT No. 3984
Scale 1" = 40'
All work embodied on these plans shall be done in conformity with applicable provisions of Specifications No. 2027.
Improvement of Fifth Street between Meridian Avenue & to a point 660.55' West
K. W. Baumgartner
December 8 52
200-252
R.A.W.
2060
C. CZYSZ