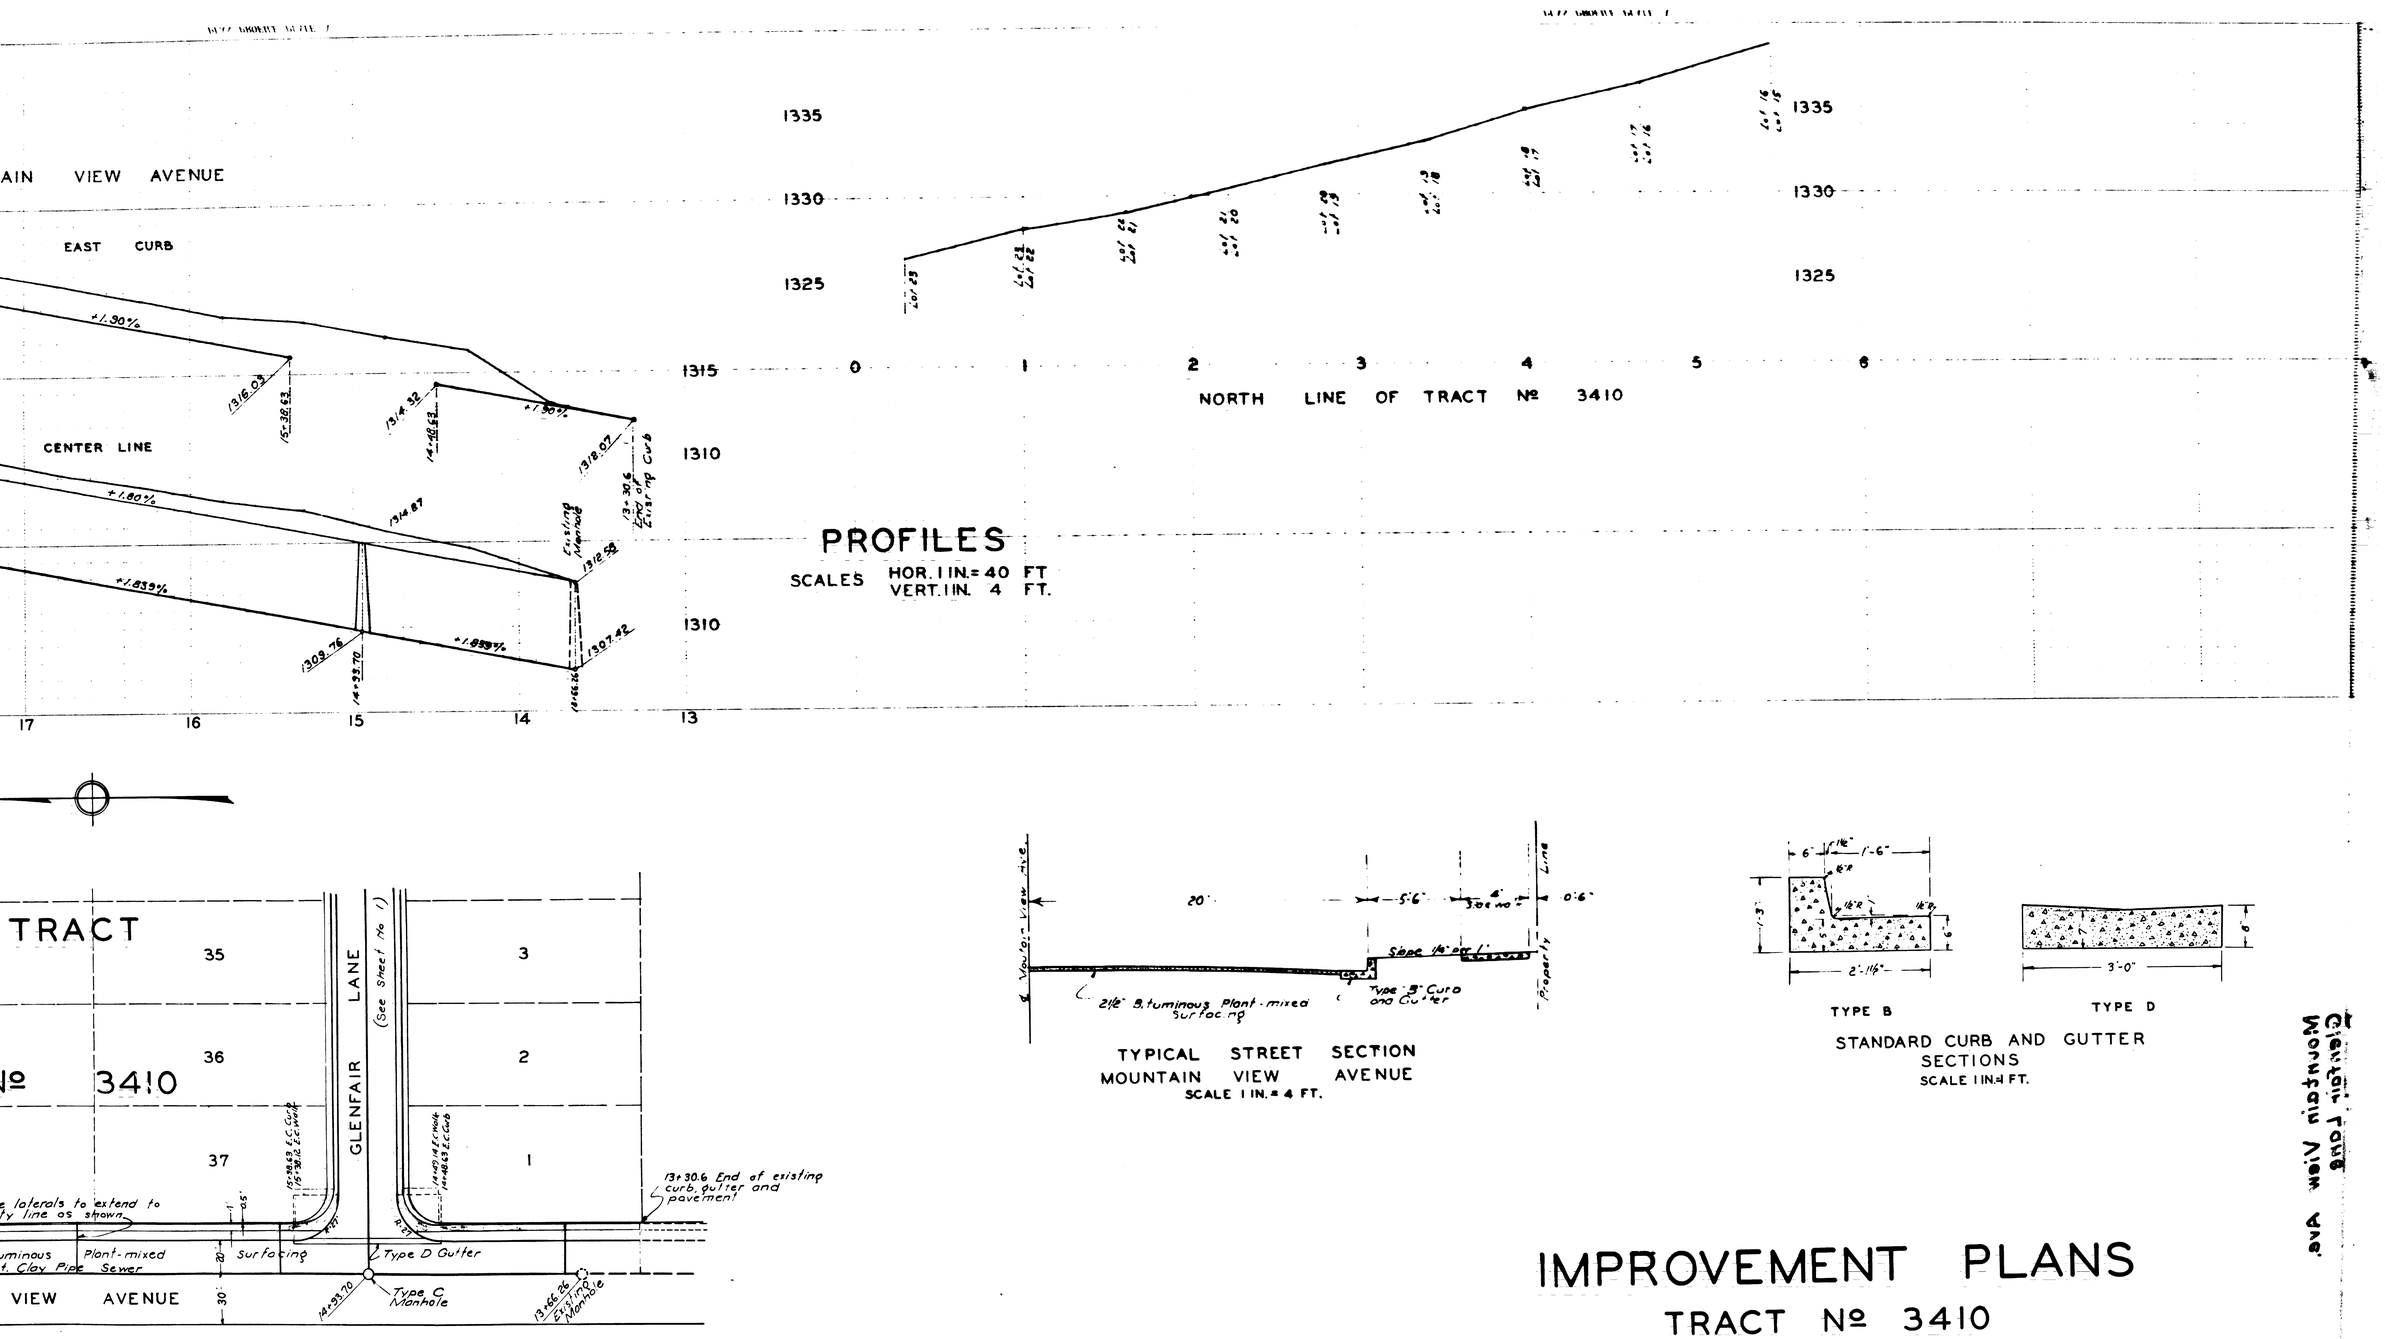

IMPROVEMENT PLANS

TRACT № 3410

SHEET 2 OF 2 SHEETS

PLAN NO. 2066

Mountain View Ave.
Glenfair Road