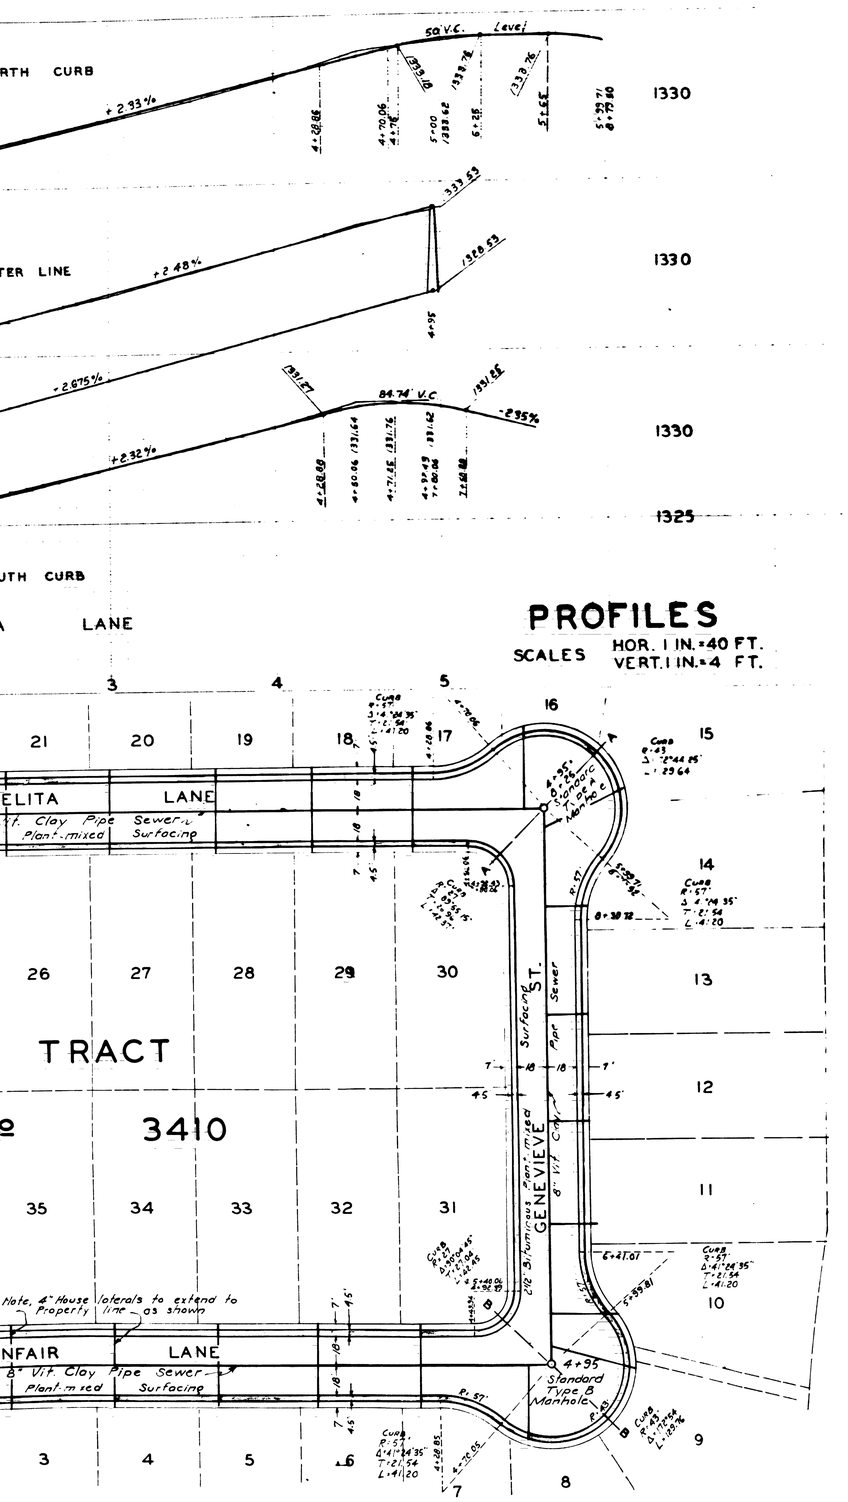

PROFILES

SCALES HOR. 1 IN.=40 FT.
VERT. 1 IN.=4 FT.

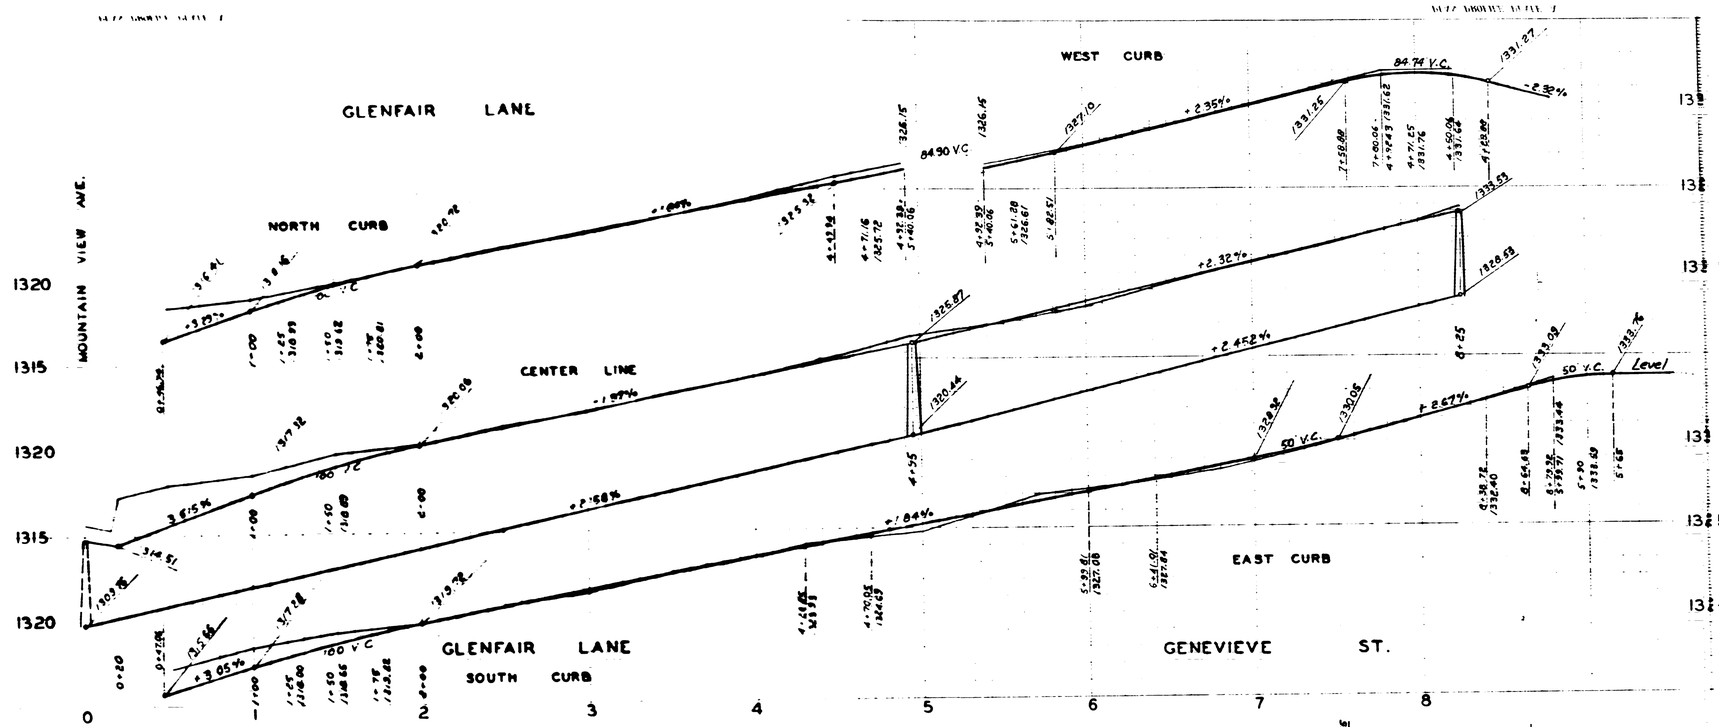

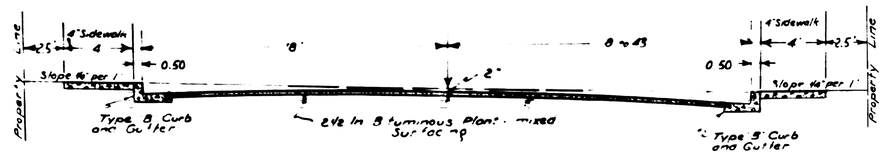

TYPICAL STREET SECTION
SCALE 1 IN.=4 FT.

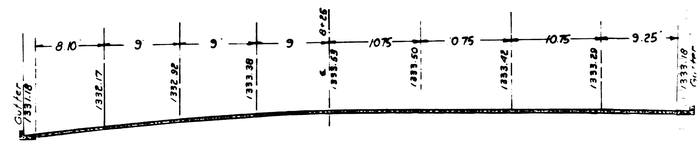

STREET SECTION A-A STA 8+25
SCALE 1 IN.=8 FT.

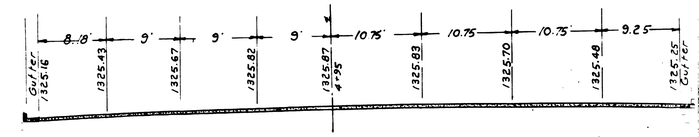

STREET SECTION B-B STA. 4+95
SCALE 1 IN = 8 FT.

All work embodied on these plans shall be done in conformity with applicable provisions of Specifications No 2027.

PLAN
SCALE 1 IN.=40 FT.

Approved 12-17-52 R.C.E. #7065 City Engineer

IMPROVEMENT PLANS

TRACT Nº 3410

F.B. DAUCHY R.C.E. Nº 392 DECEMBER 1952

SHEET 1 OF 2 SHEETS

PLAN NO. 2066

Mountain View Ave.