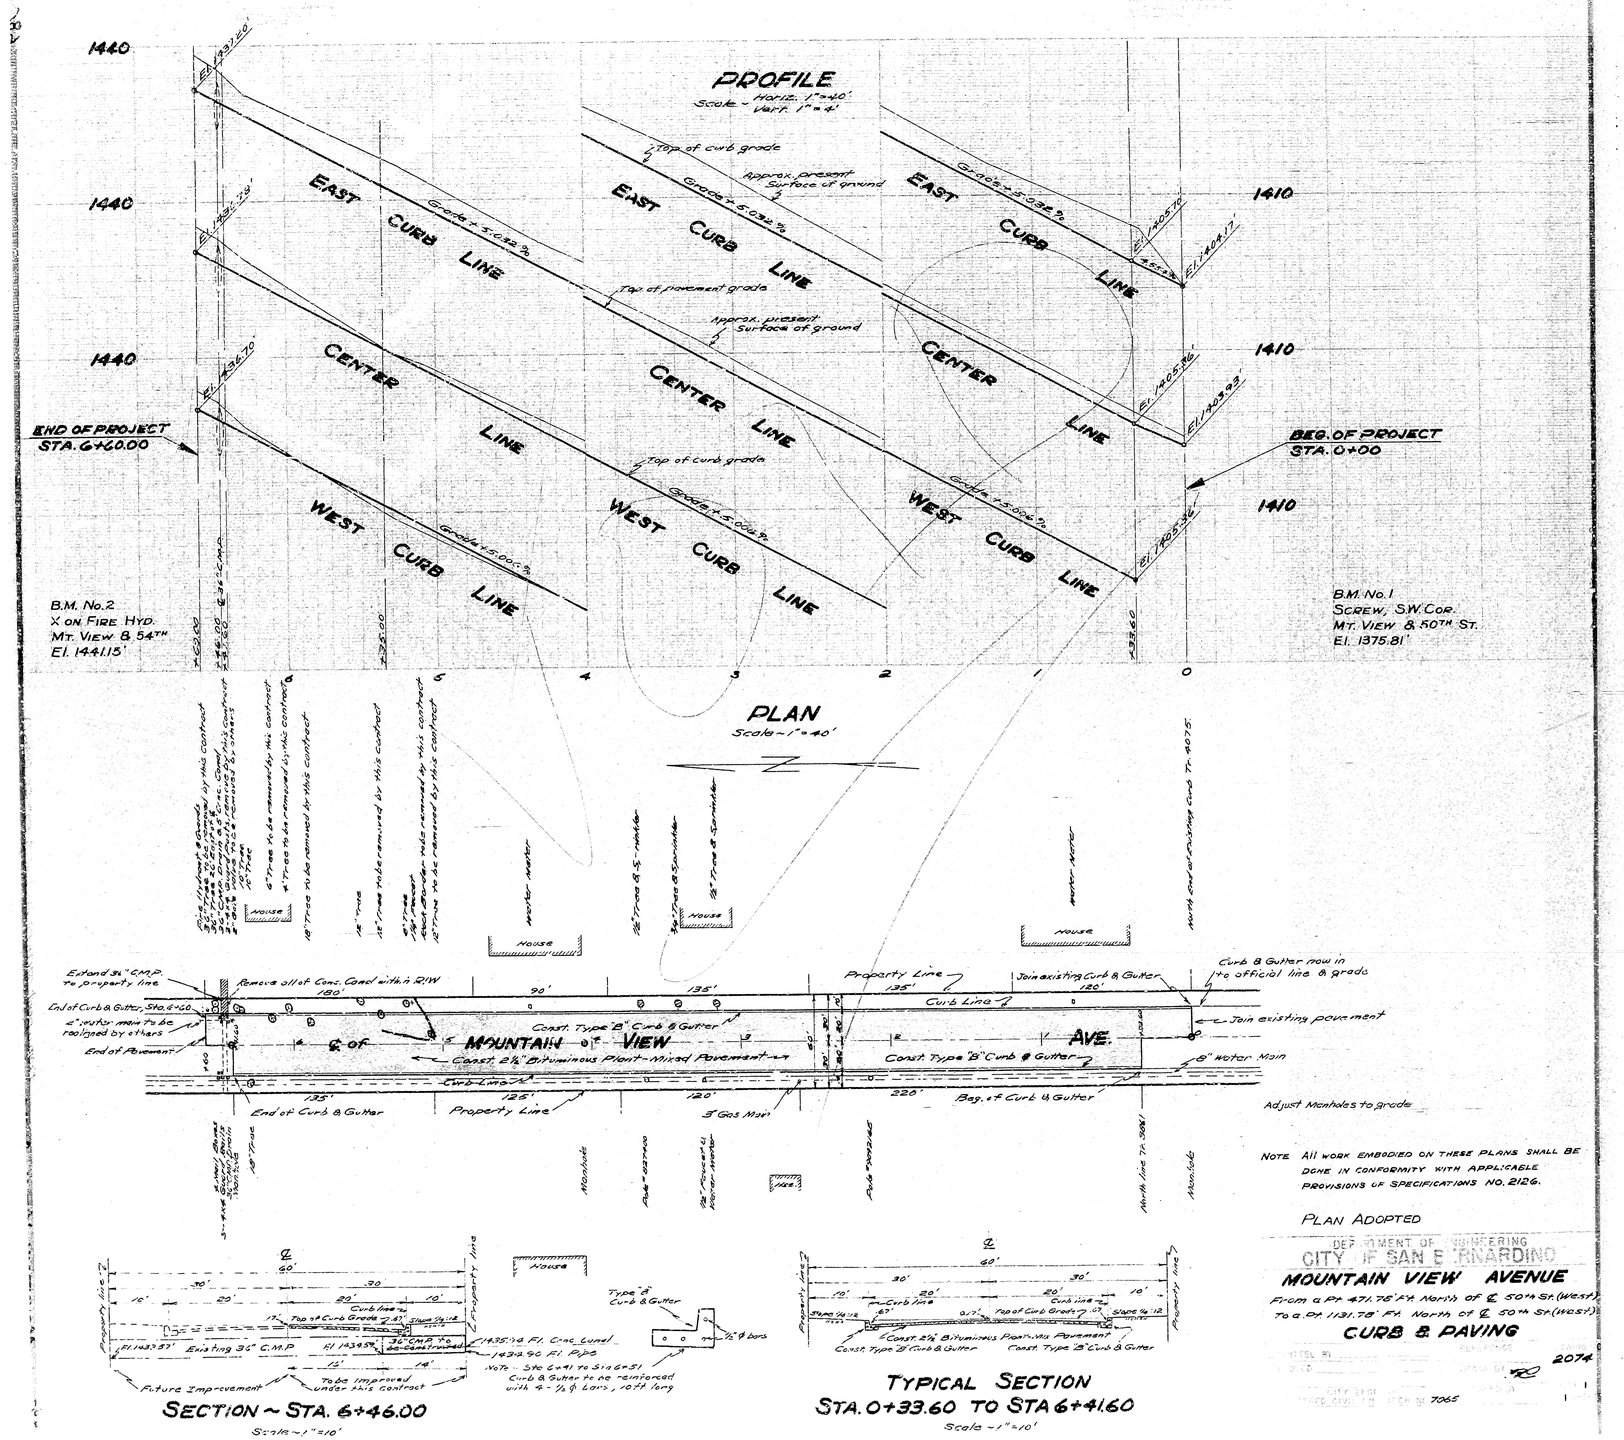

NOTE All work embodied on these plans shall be done in conformity with applicable provisions of specifications No. 2126.

PLAN ADOPTED

DEPARTMENT OF ENGINEERING
CITY OF SAN BERNARDINO

MOUNTAIN VIEW AVENUE

From a Pt. 471.76' Ft. North of ℄ 50th St. (West)
To a Pt. 1131.78' Ft. North of ℄ 50th St. (West)

CURB & PAVING

2074

7065

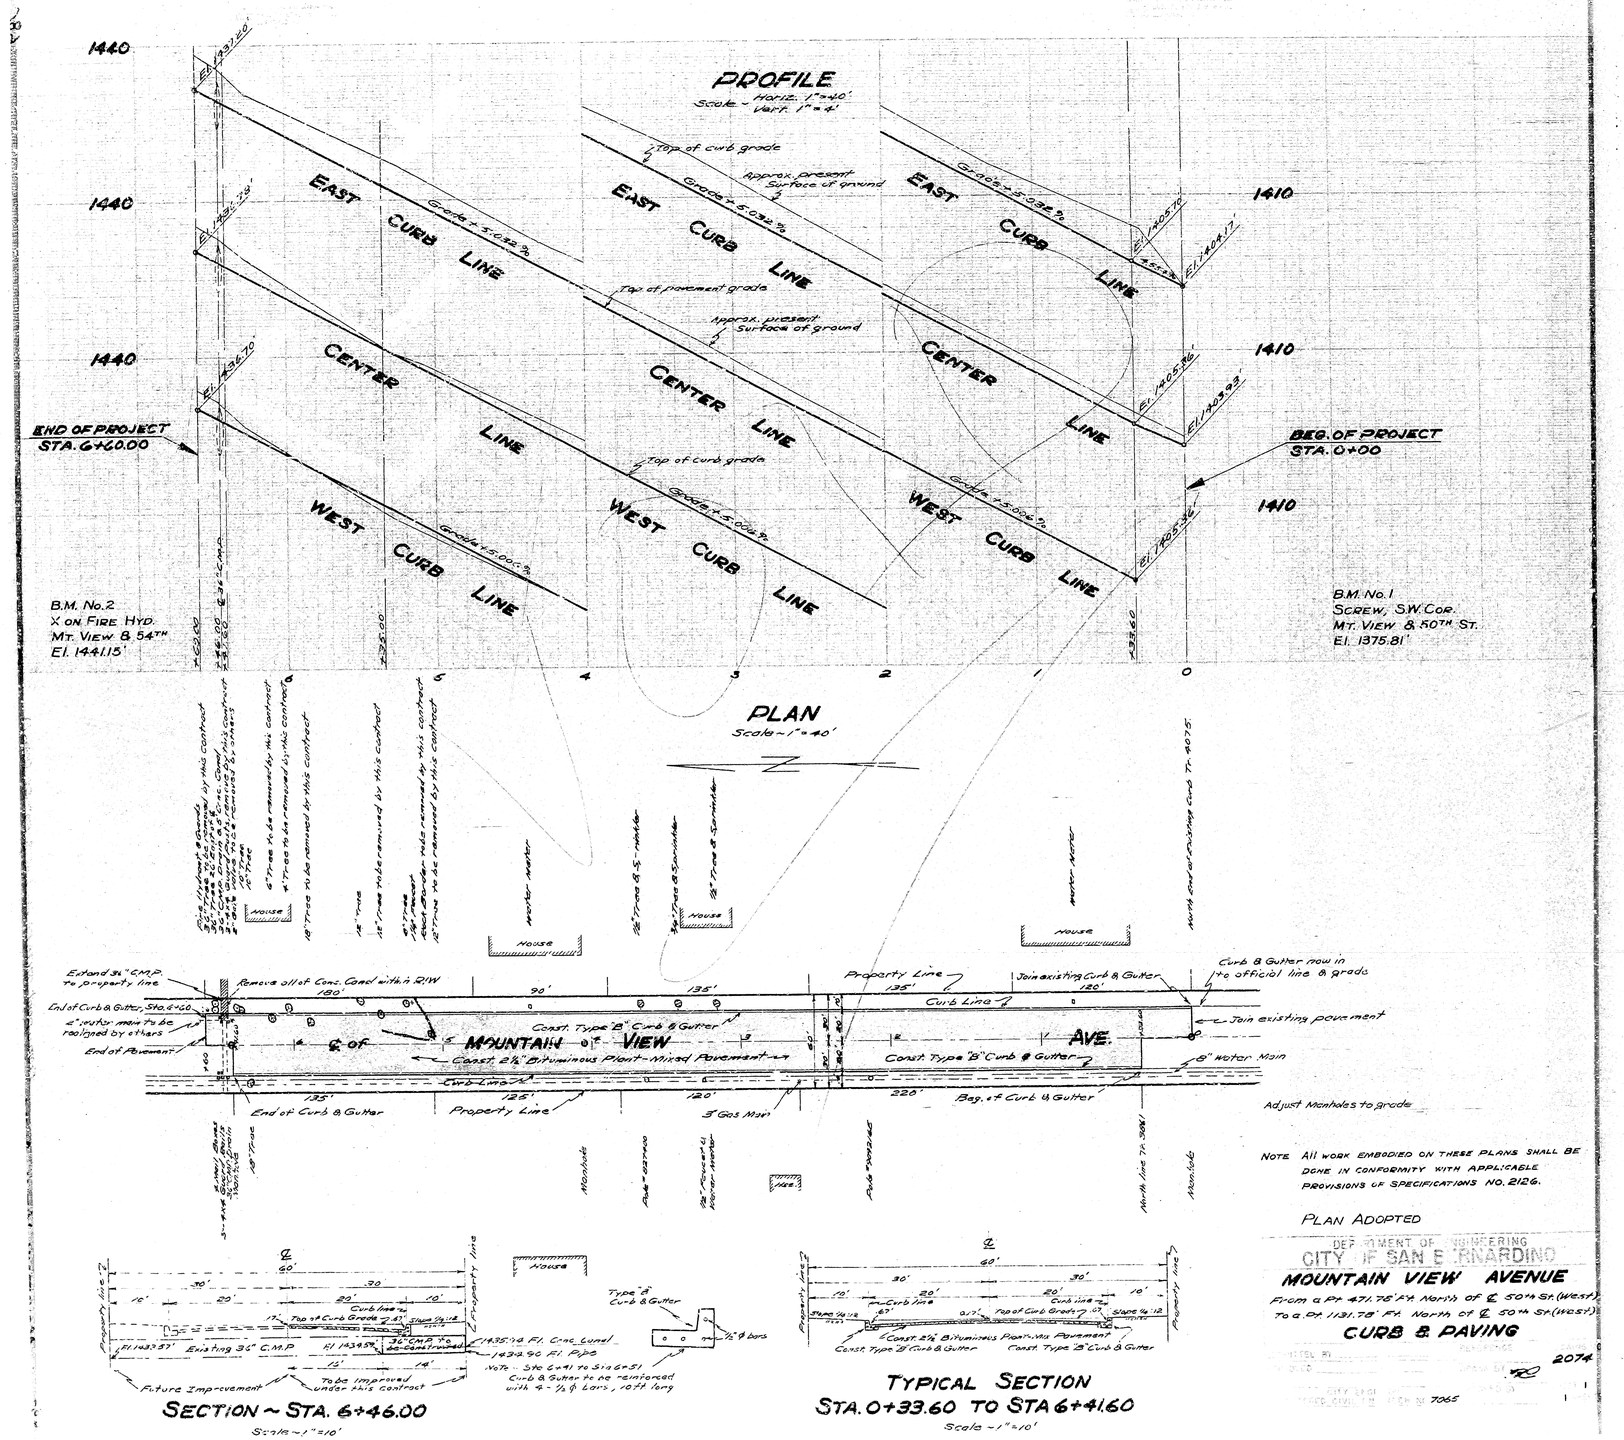

NOTE All work embodied on these plans shall be done in conformity with applicable provisions of specifications No. 2126.

PLAN ADOPTED

DEPARTMENT OF ENGINEERING
CITY OF SAN BERNARDINO

MOUNTAIN VIEW AVENUE

From a Pt. 471.76' Ft. North of ℄ 50th St. (West)
To a Pt. 1131.78' Ft. North of ℄ 50th St. (West)

CURB & PAVING

2074

7065