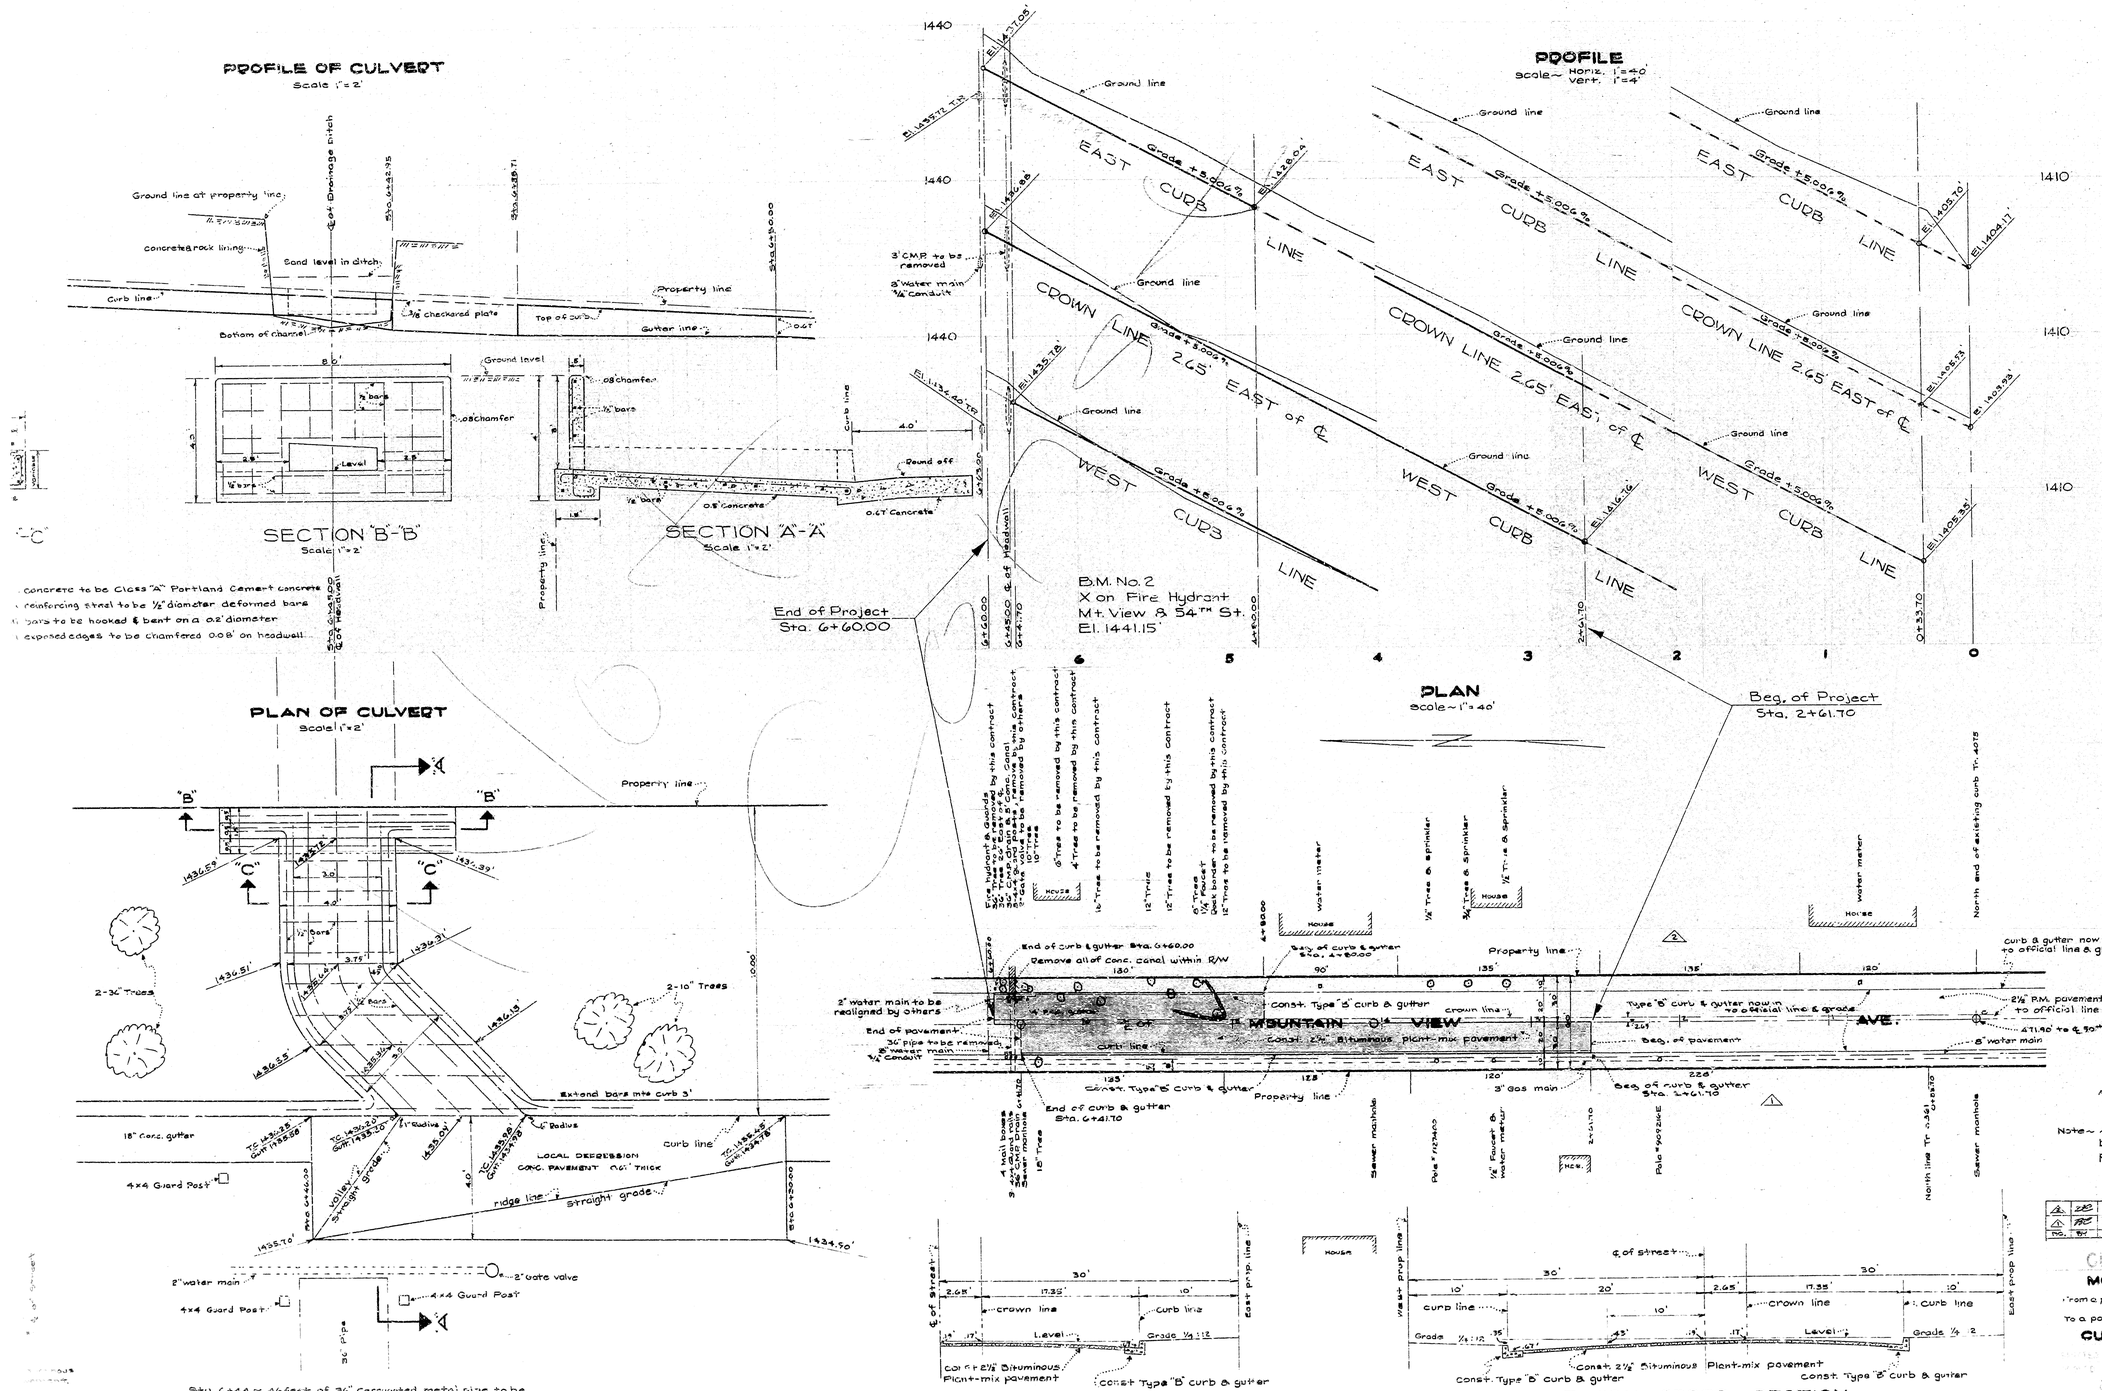
PROFILE OF CULVERT
Scale 1"=2'
Ground line at property line
Concrete & rock lining
Sand level in ditch
Curb line
Bottom of channel
Property line
Top of curb
Gutter line
SECTION "B"-"B"
Scale 1"=2'
SECTION "A"-"A"
Scale 1"=2'
Concrete to be Class "A" Portland Cement concrete
Reinforcing steel to be ½" diameter deformed bars
Bars to be hooked & bent on a 0.2' diameter
Exposed edges to be chamfered 0.08' on headwall
PLAN OF CULVERT
Scale 1"=2'
2-36" Trees
2-16" Trees
Extend bars into curb 3'
18" Conc. gutter
4x4 Guard Post
LOCAL DEPRESSION
CONC. PAVEMENT 0.67' THICK
ridge line
straight grade
2" water main
2" gate valve
Sta. 6+66 ~ 46 feet of 36" Corrugated metal pipe to be removed and delivered to the San Bernardino City Yards under this contract.
PROFILE
Scale ~ Horiz. 1"=40'
Vert. 1"=4'
EAST CURB LINE
CROWN LINE 2.65' EAST of ℄
WEST CURB LINE
Grade +5.006%
Ground line
End of Project
Sta. 6+60.00
B.M. No. 2
X on Fire Hydrant
Mt. View & 54TH St.
El. 1441.15'
B.M. No. 1
Screw, S.W. Cor.
Mt. View & 50TH St.
El. 1381.75'
Beg. of Project
Sta. 2+61.70
PLAN
Scale ~ 1"=40'
End of curb & gutter Sta. 6+60.00
Remove all of conc. canal within R/W
Beg. of curb & gutter Sta. 4+80.00
2" water main to be realigned by others
End of pavement
30" pipe to be removed
8" water main
¾" conduit
Const. Type "B" curb & gutter
MOUNTAIN VIEW AVE.
Const. 2½" Bituminous Plant-mix pavement
Beg. of pavement
3" gas main
End of curb & gutter Sta. 6+41.70
Beg. of curb & gutter Sta. 2+61.70
curb & gutter now in to official line & grade
2½" R.M. pavement now in to official line & grade
8" water main
Adjust manholes to grade
TYPICAL CROSS-SECTION
Sta. 6+41.70 to Sta. 6+60.00
Scale 1"=5'
TYPICAL CROSS-SECTION
Sta. 4+80.00 to Sta. 6+41.70
Scale 1"=5'
Const. 2½" Bituminous Plant-mix pavement
Const. Type "B" curb & gutter
DATUM
To the elevations shown hereon add 0.70 feet to obtain "Sea-Level Datum of 1929"
Note ~ All work embodied on these plans shall be done in conformity with applicable provisions of Specifications No 2271.
DELETE ALL CURB, GUTTER & PAVEMENT ON EAST SIDE MT. VIEW AVE. STA. 0+00 TO STA. 6+83.00
DELETE ALL CURB, GUTTER & PAVEMENT ON W MT. VIEW AVE. STA. 0+33.70 TO STA. 2+61.70
DIVISION
APPROVED DATE
CITY OF SAN BERNARDINO
MOUNTAIN VIEW AVENUE
From a point 733.60' Ft. North of ℄ 50TH St. (West)
To a point 1121.90' Ft. North of ℄ 50TH St. (West)
CURB, GUTTER & PAVING
2074
7065

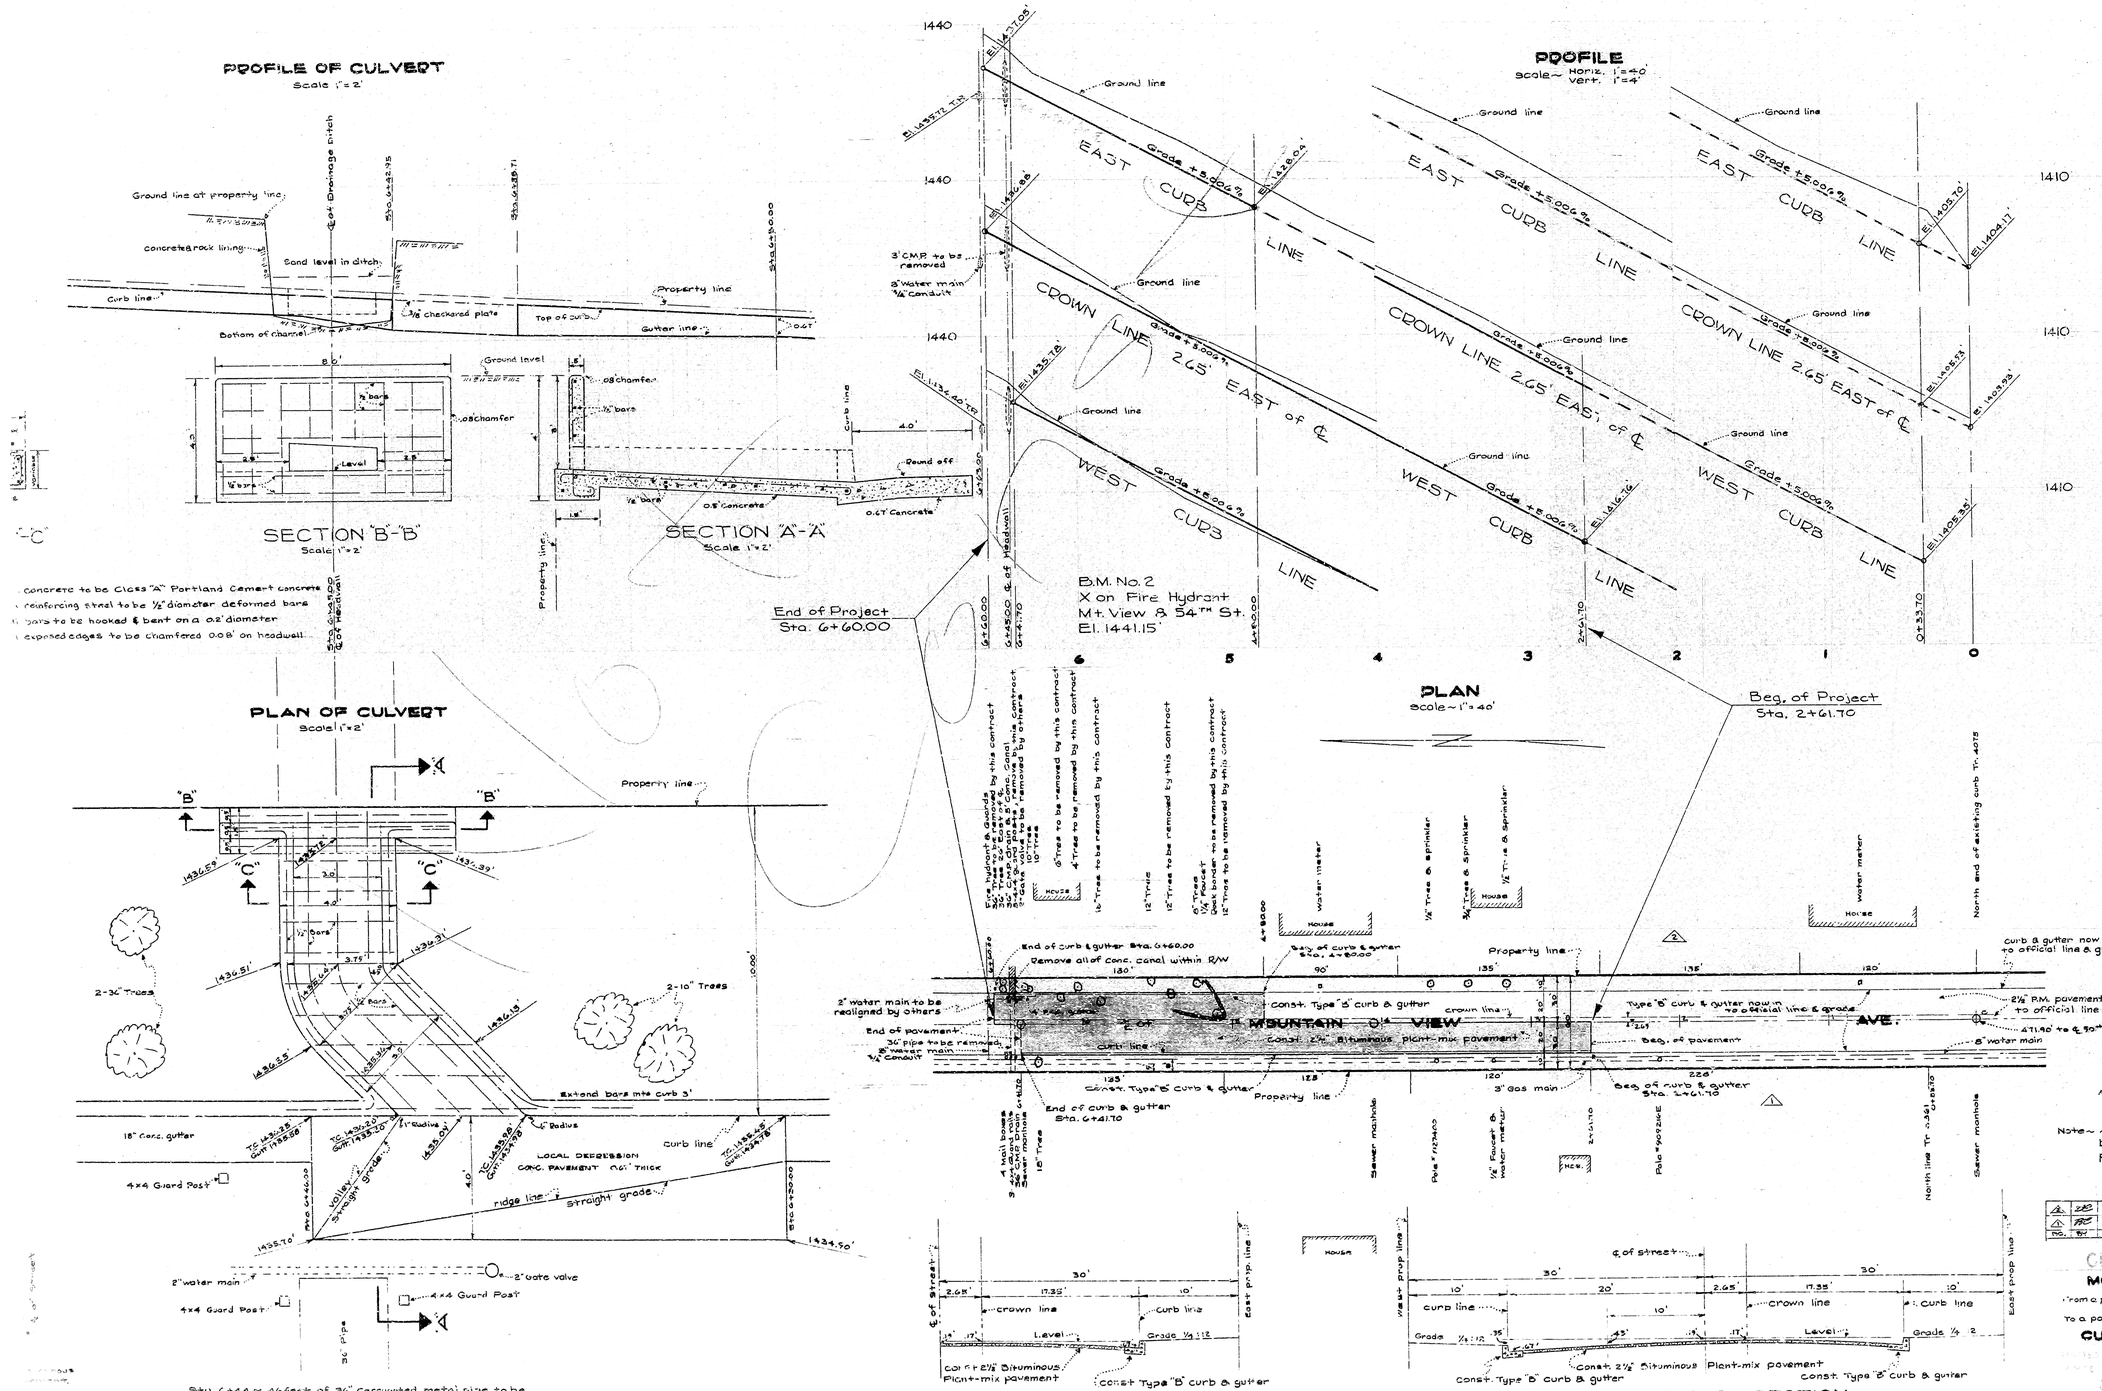
PROFILE OF CULVERT
Scale 1"=2'
Ground line at property line
Concrete & rock lining
Sand level in ditch
Curb line
Bottom of channel
Property line
Top of curb
Gutter line
SECTION "B"-"B"
Scale 1"=2'
SECTION "A"-"A"
Scale 1"=2'
Concrete to be Class "A" Portland Cement concrete
Reinforcing steel to be ½" diameter deformed bars
Bars to be hooked & bent on a 0.2' diameter
Exposed edges to be chamfered 0.08' on headwall
PLAN OF CULVERT
Scale 1"=2'
2-36" Trees
2-16" Trees
Extend bars into curb 3'
18" Conc. gutter
4x4 Guard Post
LOCAL DEPRESSION
CONC. PAVEMENT 0.67' THICK
ridge line
straight grade
2" water main
2" gate valve
Sta. 6+66 ~ 46 feet of 36" Corrugated metal pipe to be removed and delivered to the San Bernardino City Yards under this contract.
PROFILE
Scale ~ Horiz. 1"=40'
Vert. 1"=4'
EAST CURB LINE
CROWN LINE 2.65' EAST of ℄
WEST CURB LINE
Grade +5.006%
Ground line
End of Project
Sta. 6+60.00
B.M. No. 2
X on Fire Hydrant
Mt. View & 54TH St.
El. 1441.15'
B.M. No. 1
Screw, S.W. Cor.
Mt. View & 50TH St.
El. 1381.75'
Beg. of Project
Sta. 2+61.70
PLAN
Scale ~ 1"=40'
End of curb & gutter Sta. 6+60.00
Remove all of conc. canal within R/W
Beg. of curb & gutter Sta. 4+80.00
2" water main to be realigned by others
End of pavement
30" pipe to be removed
8" water main
¾" conduit
Const. Type "B" curb & gutter
MOUNTAIN VIEW AVE.
Const. 2½" Bituminous Plant-mix pavement
Beg. of pavement
3" gas main
End of curb & gutter Sta. 6+41.70
Beg. of curb & gutter Sta. 2+61.70
curb & gutter now in to official line & grade
2½" R.M. pavement now in to official line & grade
8" water main
Adjust manholes to grade
TYPICAL CROSS-SECTION
Sta. 6+41.70 to Sta. 6+60.00
Scale 1"=5'
TYPICAL CROSS-SECTION
Sta. 4+80.00 to Sta. 6+41.70
Scale 1"=5'
Const. 2½" Bituminous Plant-mix pavement
Const. Type "B" curb & gutter
DATUM
To the elevations shown hereon add 0.70 feet to obtain "Sea-Level Datum of 1929"
Note ~ All work embodied on these plans shall be done in conformity with applicable provisions of Specifications No 2271.
DELETE ALL CURB, GUTTER & PAVEMENT ON EAST SIDE MT. VIEW AVE. STA. 0+00 TO STA. 6+83.00
DELETE ALL CURB, GUTTER & PAVEMENT ON W MT. VIEW AVE. STA. 0+33.70 TO STA. 2+61.70
DIVISION
APPROVED DATE
CITY OF SAN BERNARDINO
MOUNTAIN VIEW AVENUE
From a point 733.60' Ft. North of ℄ 50TH St. (West)
To a point 1121.90' Ft. North of ℄ 50TH St. (West)
CURB, GUTTER & PAVING
2074
7065