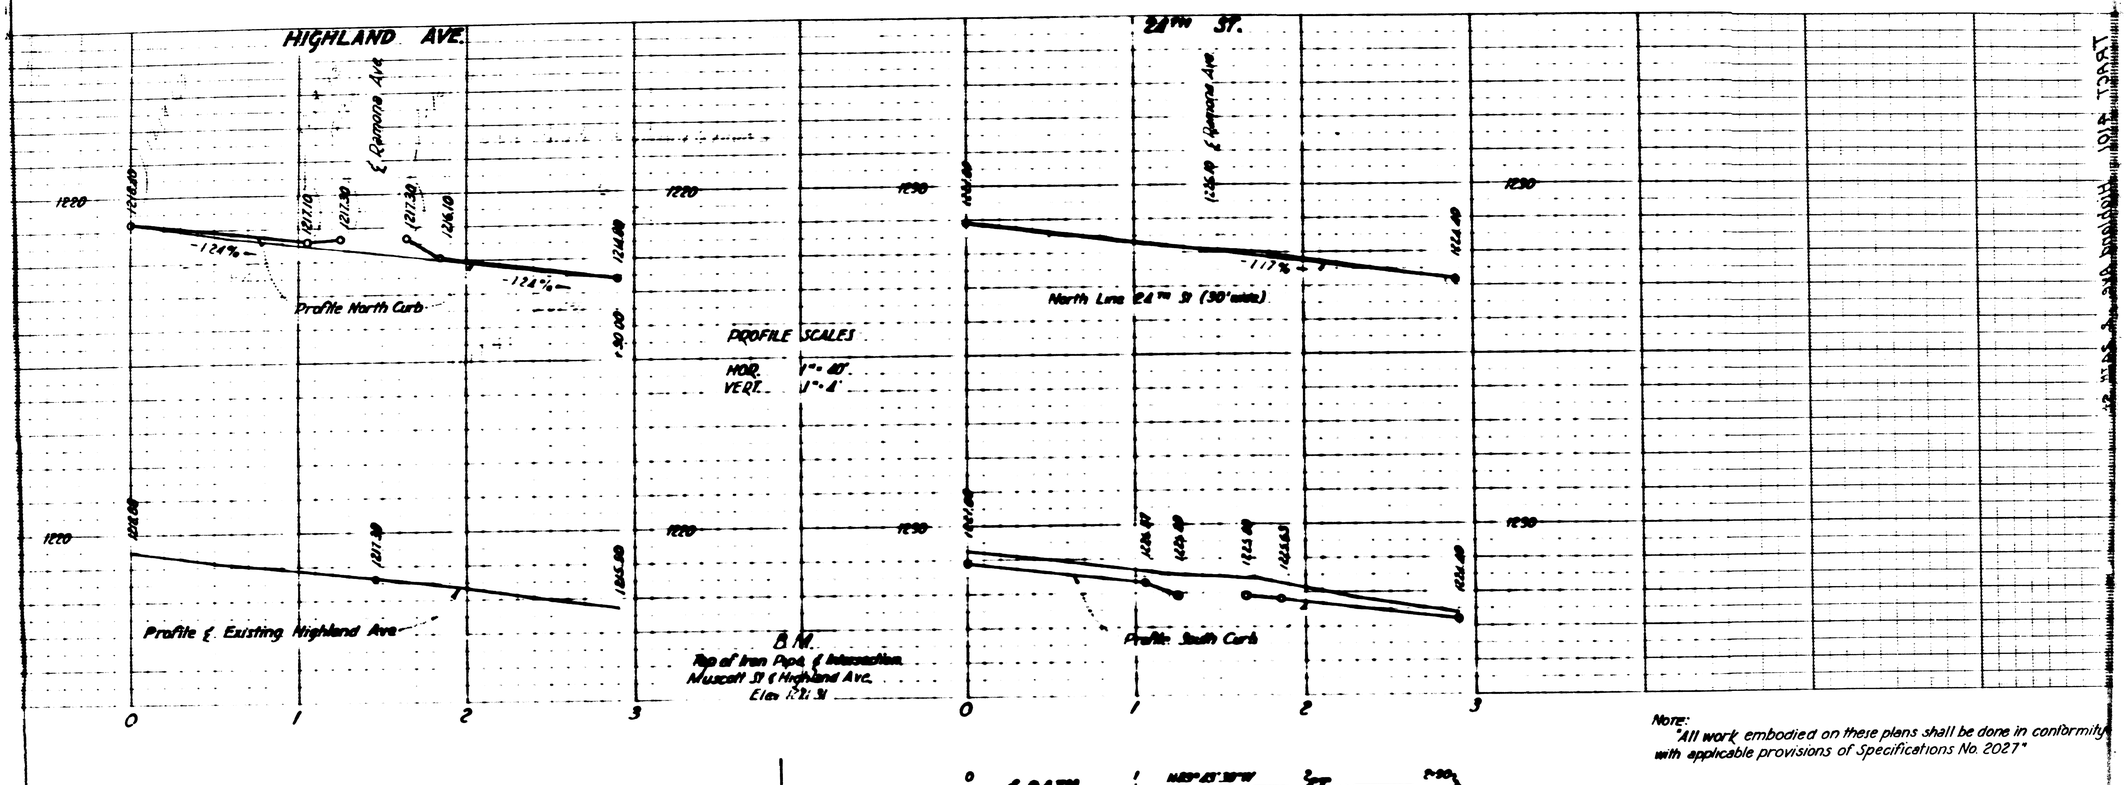

Note:
"All work embodied on these plans shall be done in conformity with applicable provisions of Specifications No. 2027"

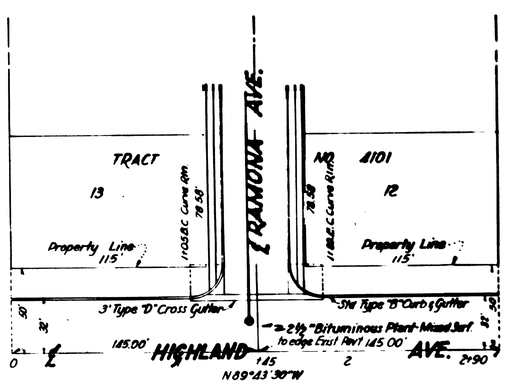

PLAN SCALE
1" = 40'

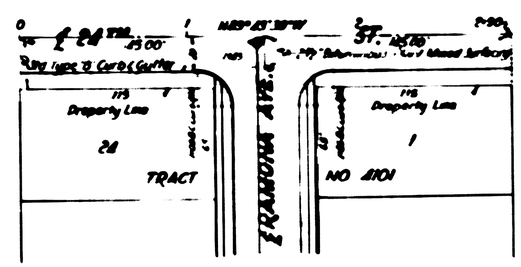

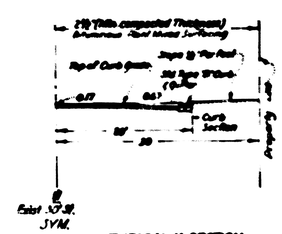

TYPICAL X-SECTION
24TH ST.
SCALE 1" = 10'

IMPROVEMENT PLANS - TRACT 4101
HIGHLAND AVE. & 24TH ST.
FOULKE & CAMPBELL - ENGINEERING & SURVEYING
Chas. L. Foulke, C.E. 133

2081
2
OF 2 SHEETS