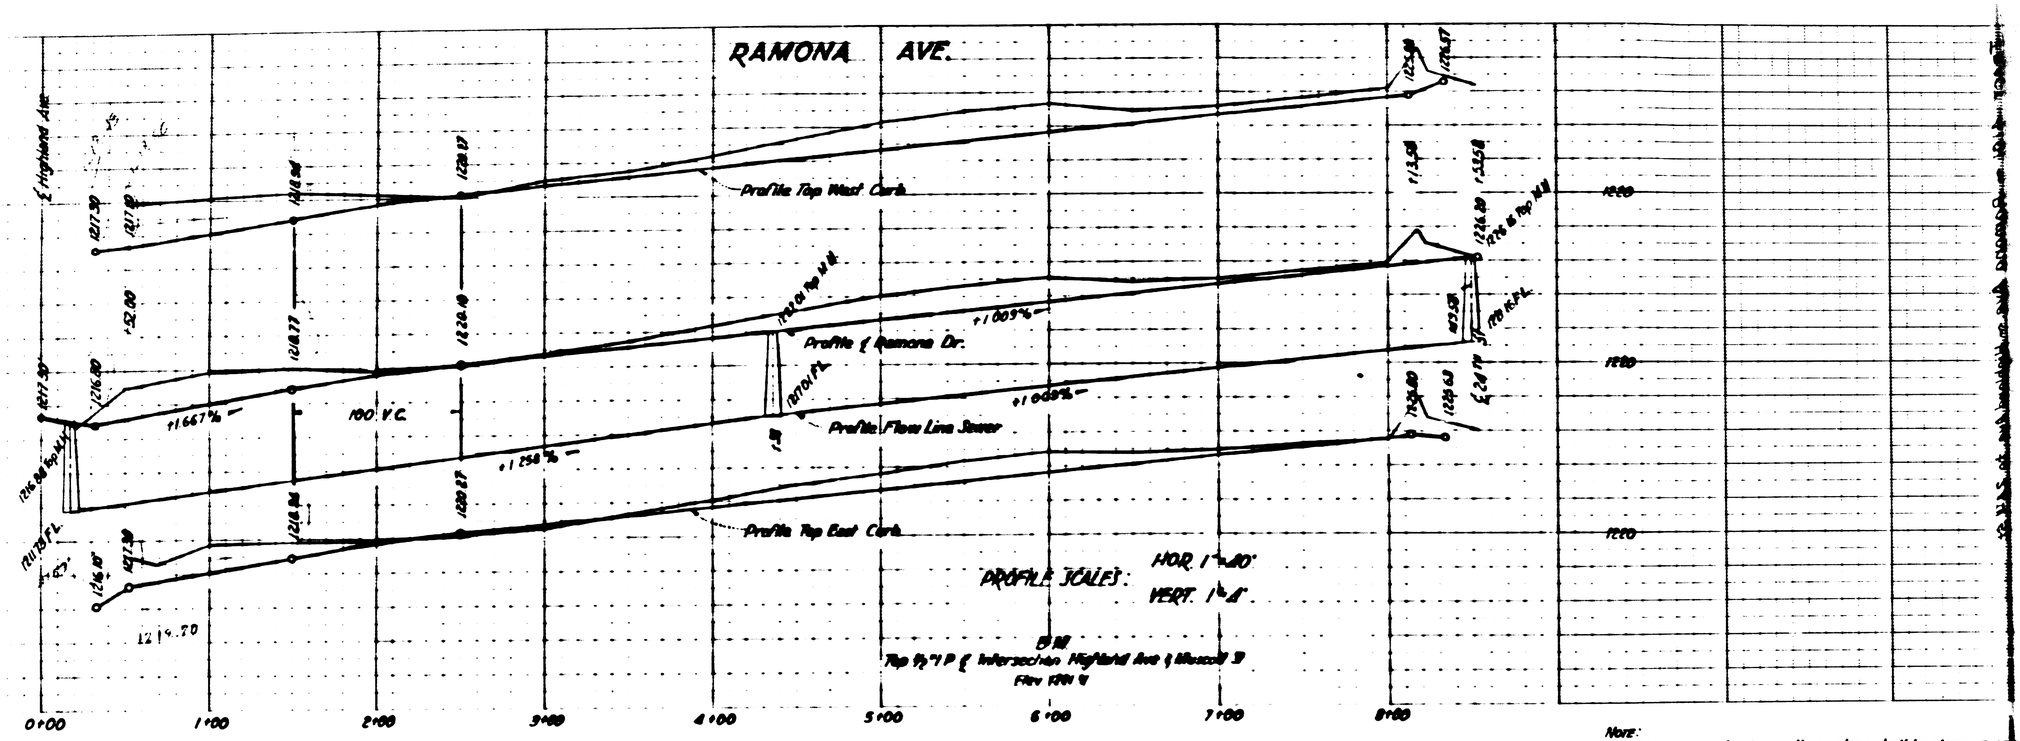

Note:
"All work embodied on these plans shall be done in co
with the applicable provisions of Specifications No. 2027."

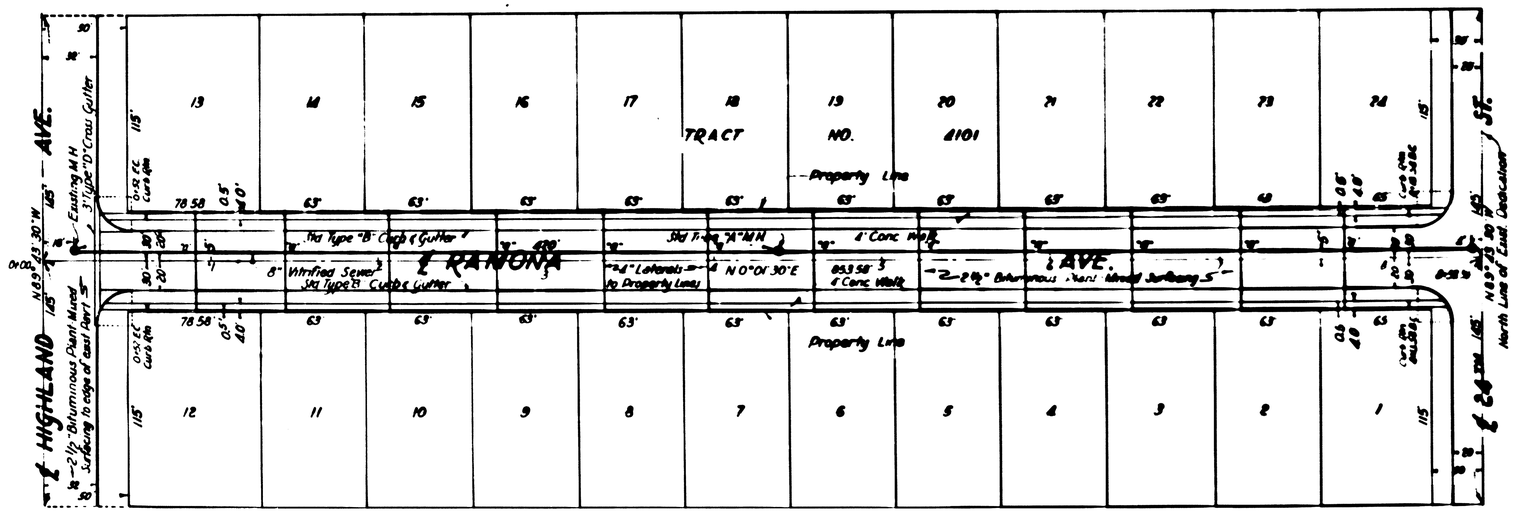

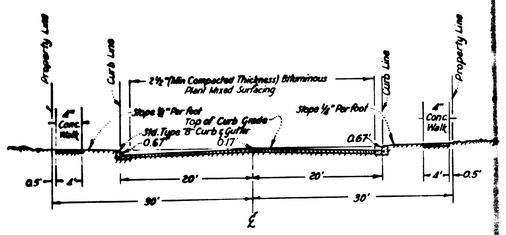

TYPICAL X-SECTION
RAMONA AVE.
SCALE 1"=10'

DEPARTMENT OF ENGINEERING
CITY OF SAN BERNARDINO
IMPROVEMENT PLANS - TRACT 4101
RAMONA AVE.
FOULKE & CAMPBELL - ENGINEERING & SURVEYING

SUBMITTED BY Chas. L. Foulke, C.E. 183	REFERENCE		DRAWING NO.
APPROVED March 16, 1953	DRAWN BY		2081
CITY ENGINEER	CHECKED BY		SHEET 1 OF 2 SHEETS
REGISTERED CIVIL ENGINEER No. 7065			

— NOTE —
Curb & Sidewalk
To
Existing Ma
3-25-53

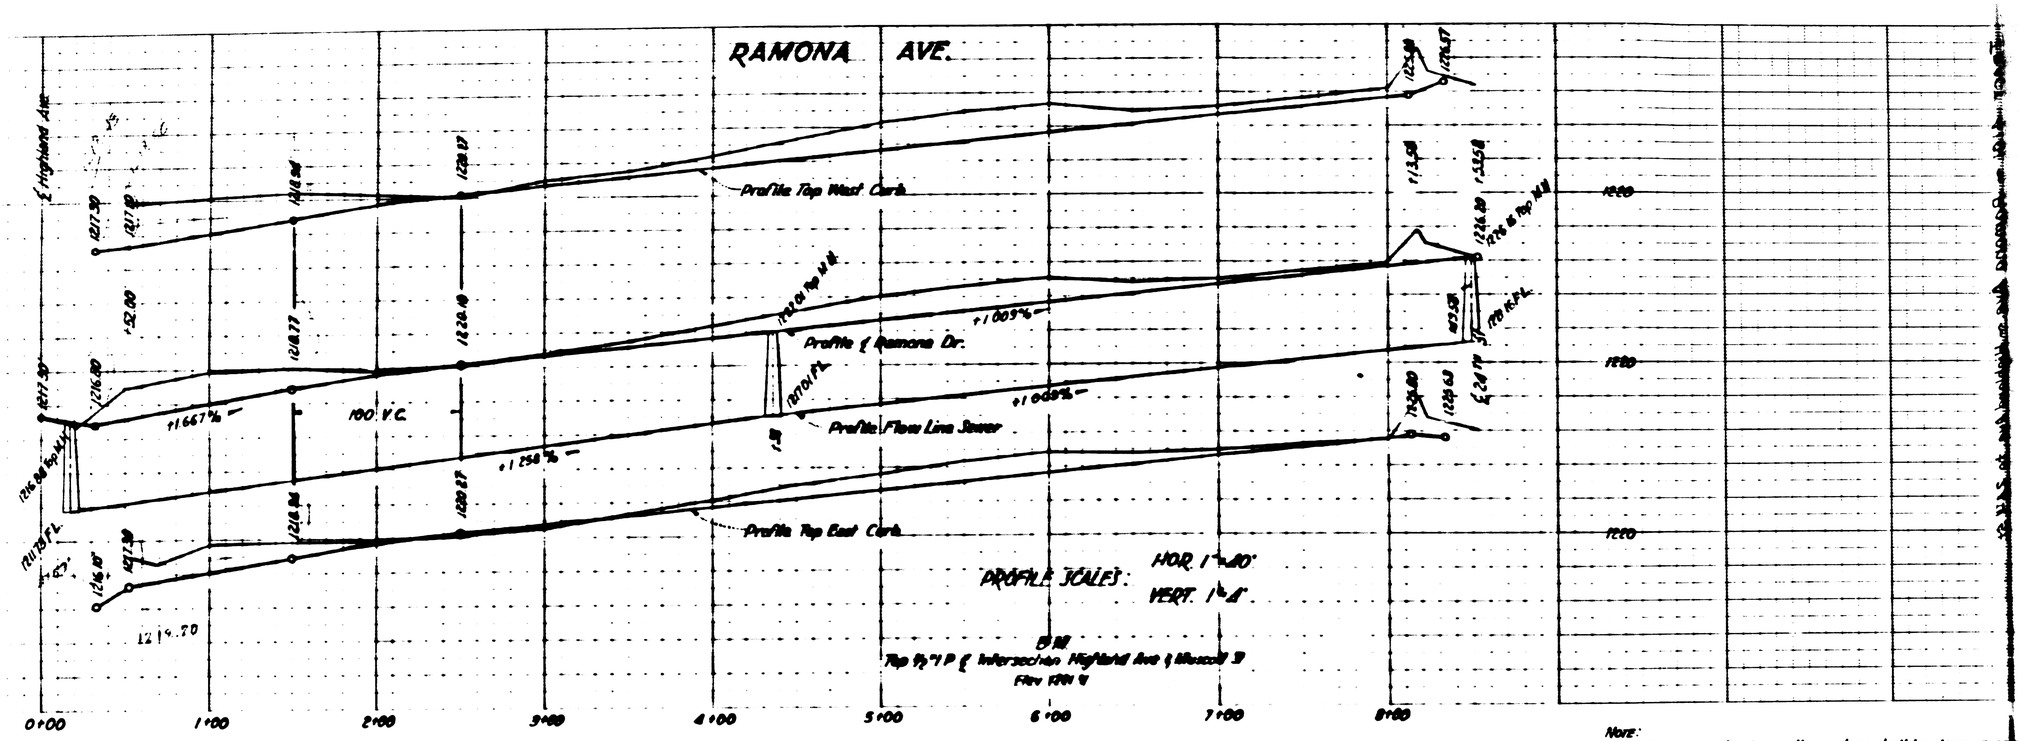

Note:
"All work embodied on these plans shall be done in co
with the applicable provisions of Specifications No. 2027."

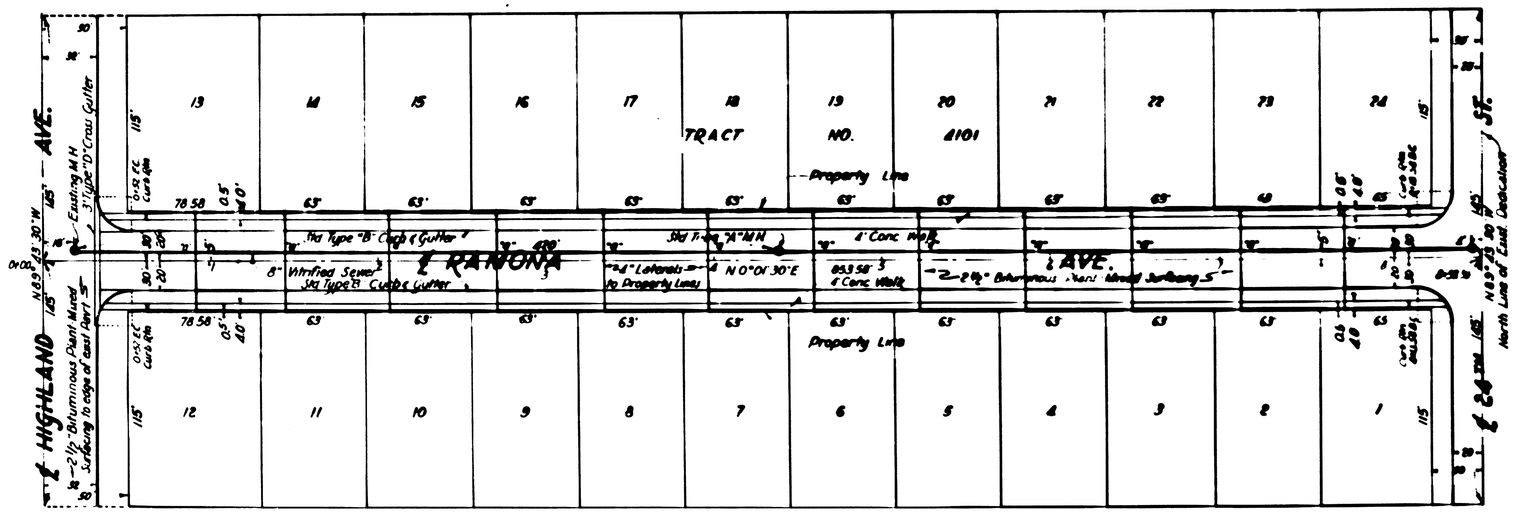

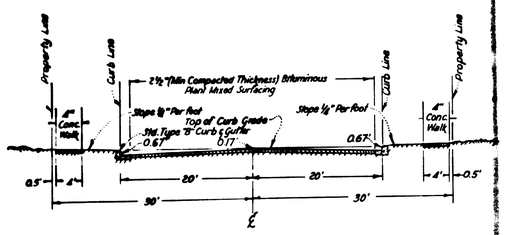

TYPICAL X-SECTION
RAMONA AVE.
SCALE 1"=10'

DEPARTMENT OF ENGINEERING
CITY OF SAN BERNARDINO
IMPROVEMENT PLANS - TRACT 4101
RAMONA AVE.
FOULKE & CAMPBELL - ENGINEERING & SURVEYING

SUBMITTED BY Chas. L. Foulke, C.E. 183	REFERENCE		DRAWING NO.
APPROVED March 16, 1953	DRAWN BY		2081
CITY ENGINEER	CHECKED BY		SHEET 1 OF 2 SHEETS
REGISTERED CIVIL ENGINEER No. 7065			

— NOTE —
Curb & Sidewalk
To
Existing Ma
3-25-53