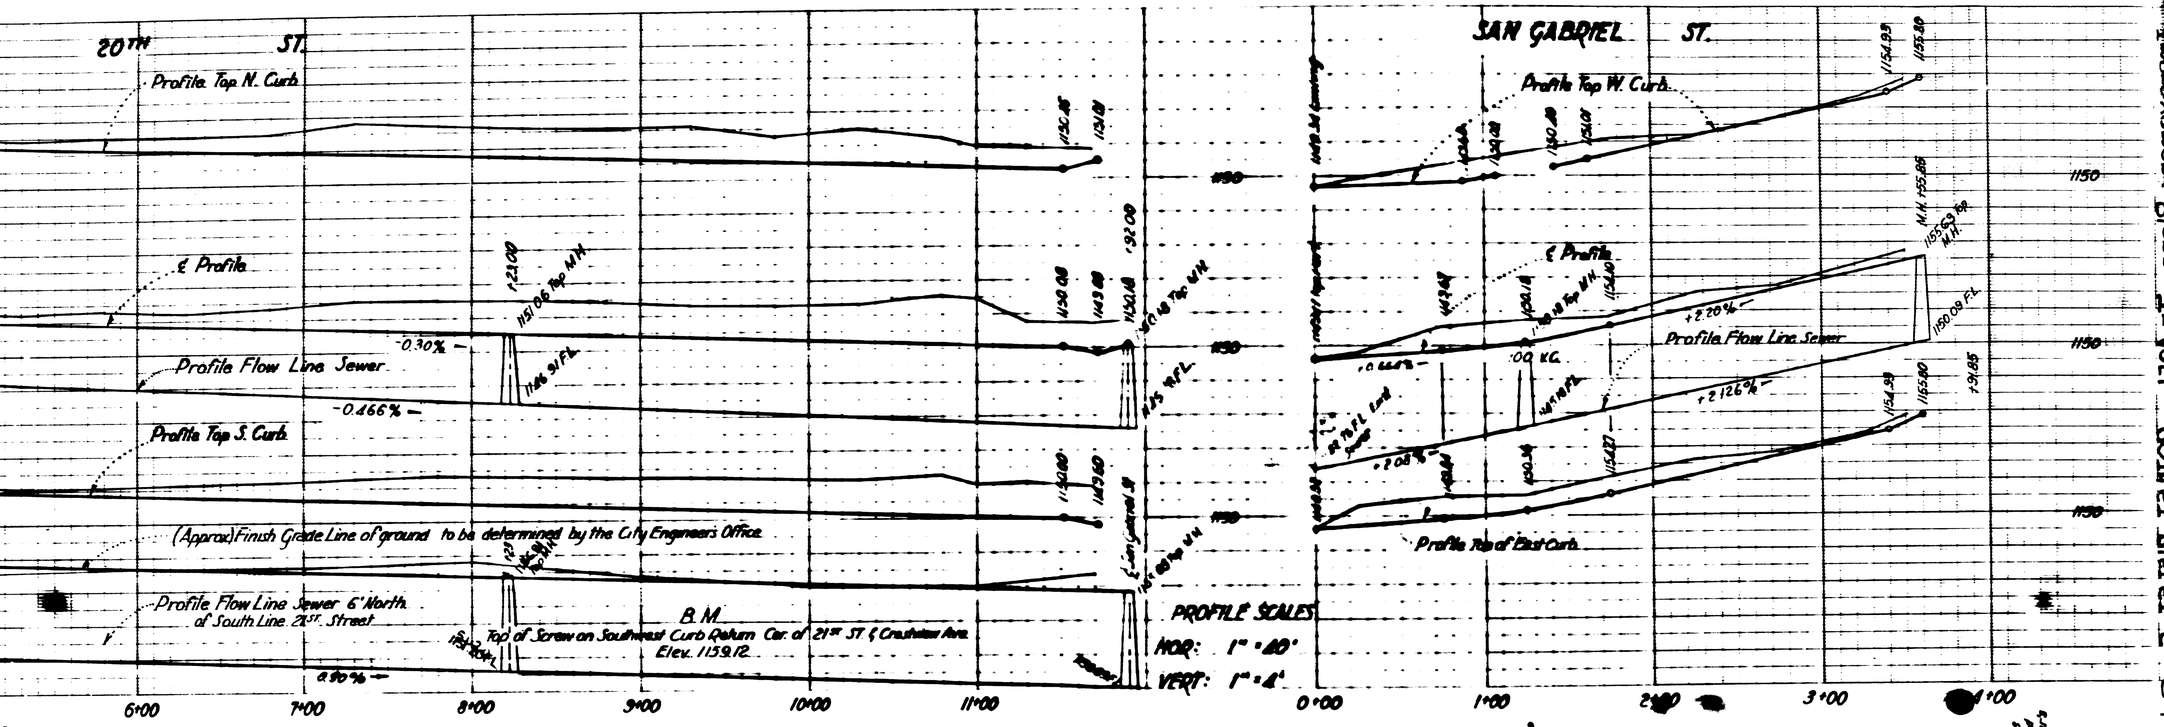

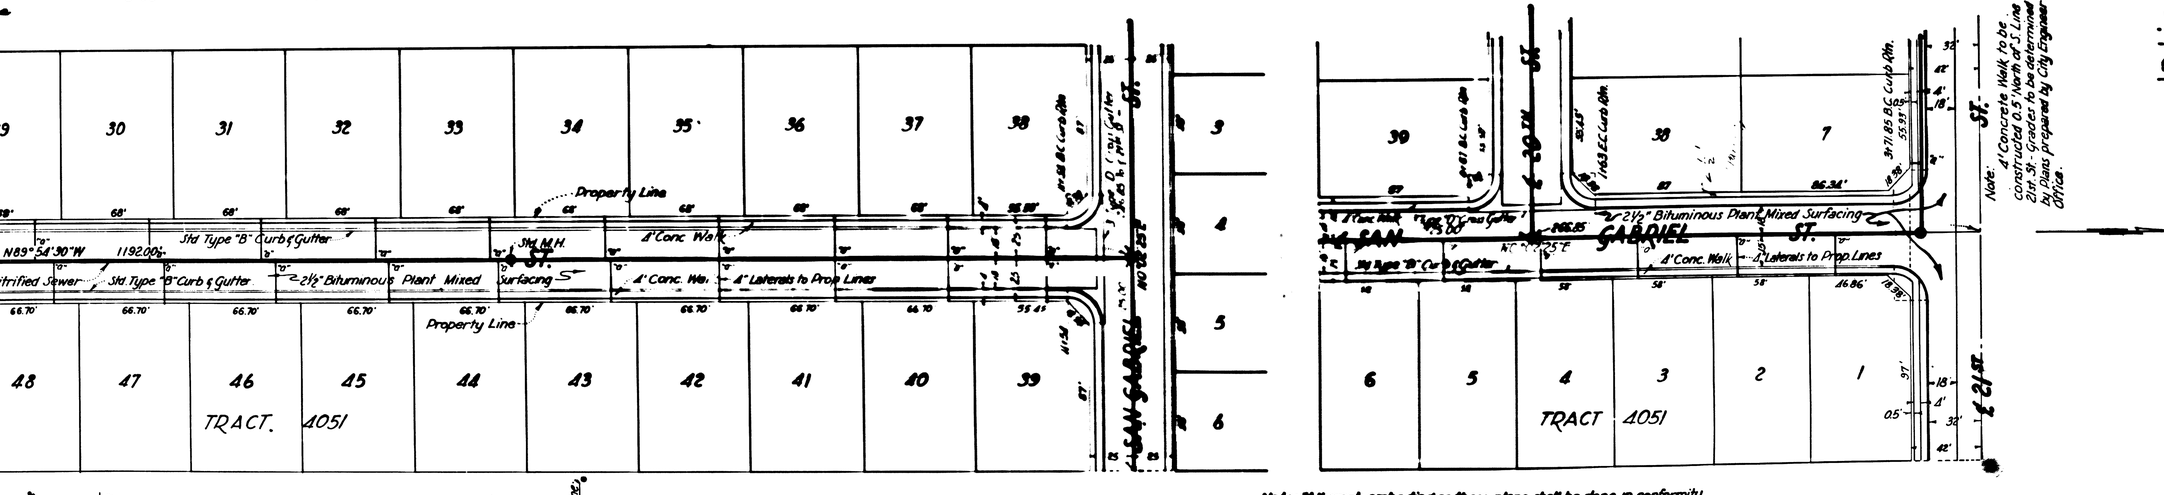

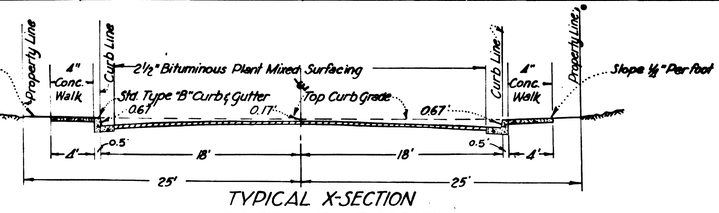

TYPICAL X-SECTION
20TH STREET
SCALE 1" = 6'

NOTE: For dimensions on San Gabriel St, see Plan.

PLAN
Scale 1" = 40'

Note: "All work embodied on these plans shall be done in conformity with the applicable provisions of Specifications No. 2027"

DEPARTMENT OF ENGINEERING
CITY OF SAN BERNARDINO
IMPROVEMENT PLANS - TRACT 4051
20TH ST, 21ST ST, SAN GABRIEL ST.
FOULKE & CAMPBELL - ENGINEERING & SURVEYING

SUBMITTED BY Chas. L. Foulke, C.E. 133	REFERENCE		DRAWING NO 2083
APPROVED April 4, 1953	DRAWN BY		SHEET 1 OF 2 SHEETS
ENGINEER	CHECKED BY		
REGISTERED CIVIL ENGINEER NO 7068			

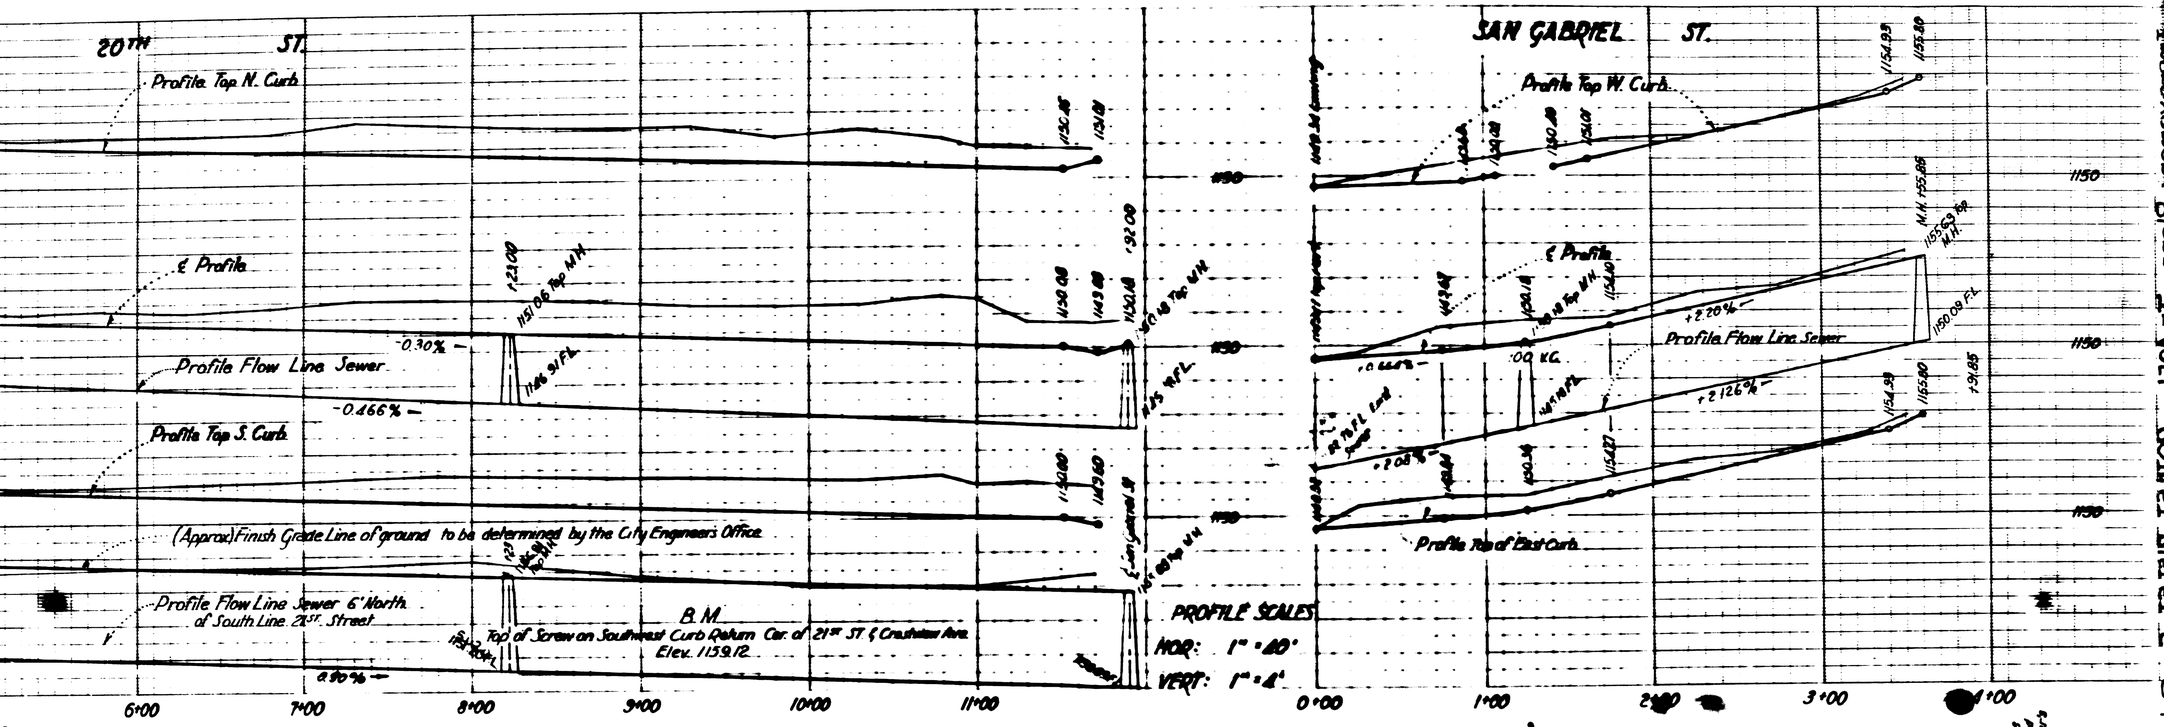

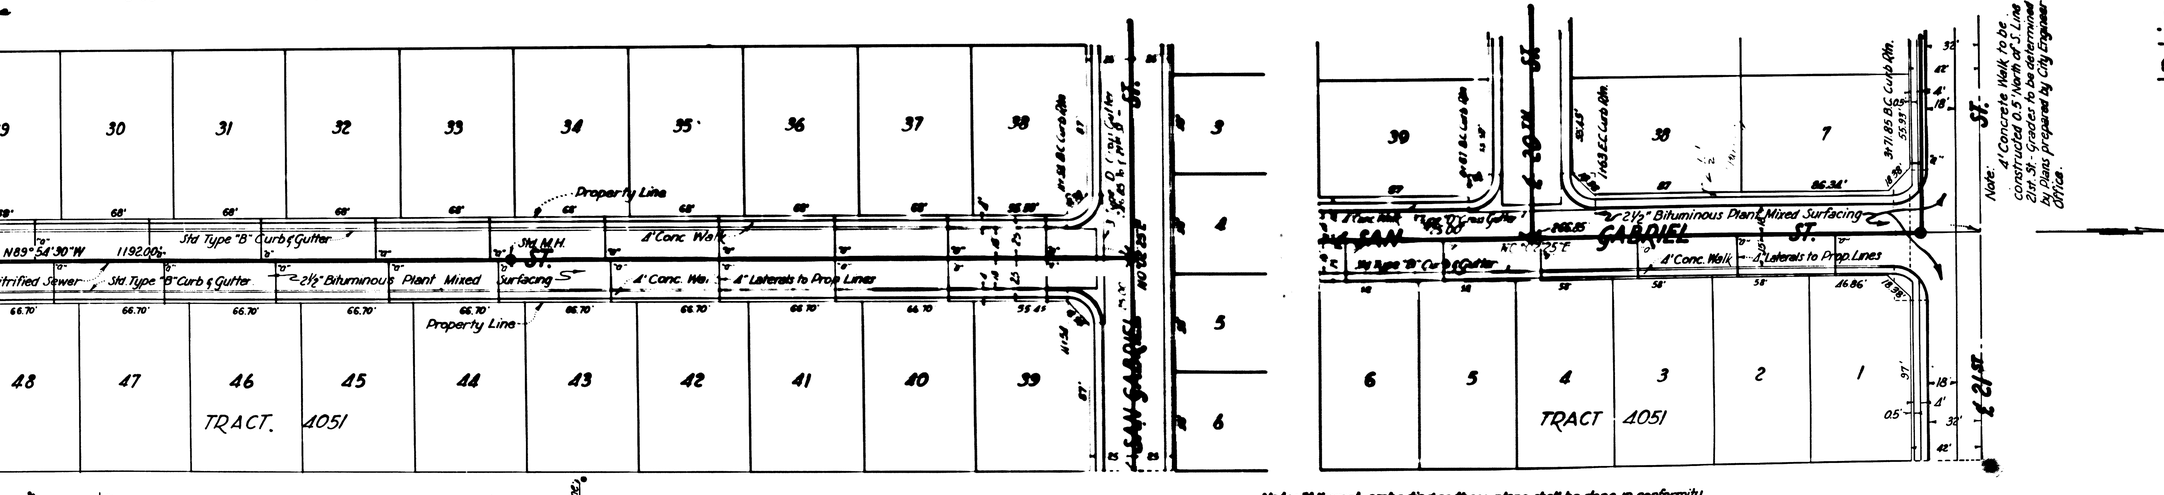

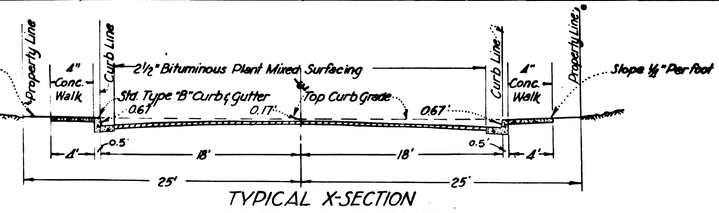

TYPICAL X-SECTION
20TH STREET
SCALE 1" = 6'

NOTE: For dimensions on San Gabriel St, see Plan.

PLAN
Scale 1" = 40'

Note: "All work embodied on these plans shall be done in conformity with the applicable provisions of Specifications No. 2027"

DEPARTMENT OF ENGINEERING
CITY OF SAN BERNARDINO
IMPROVEMENT PLANS - TRACT 4051
20TH ST, 21ST ST, SAN GABRIEL ST.
FOULKE & CAMPBELL - ENGINEERING & SURVEYING

SUBMITTED BY Chas. L. Foulke, C.E. 133	REFERENCE		DRAWING NO 2083
APPROVED April 4, 1953	DRAWN BY		SHEET 1 OF 2 SHEETS
ENGINEER	CHECKED BY		
REGISTERED CIVIL ENGINEER NO 7068			