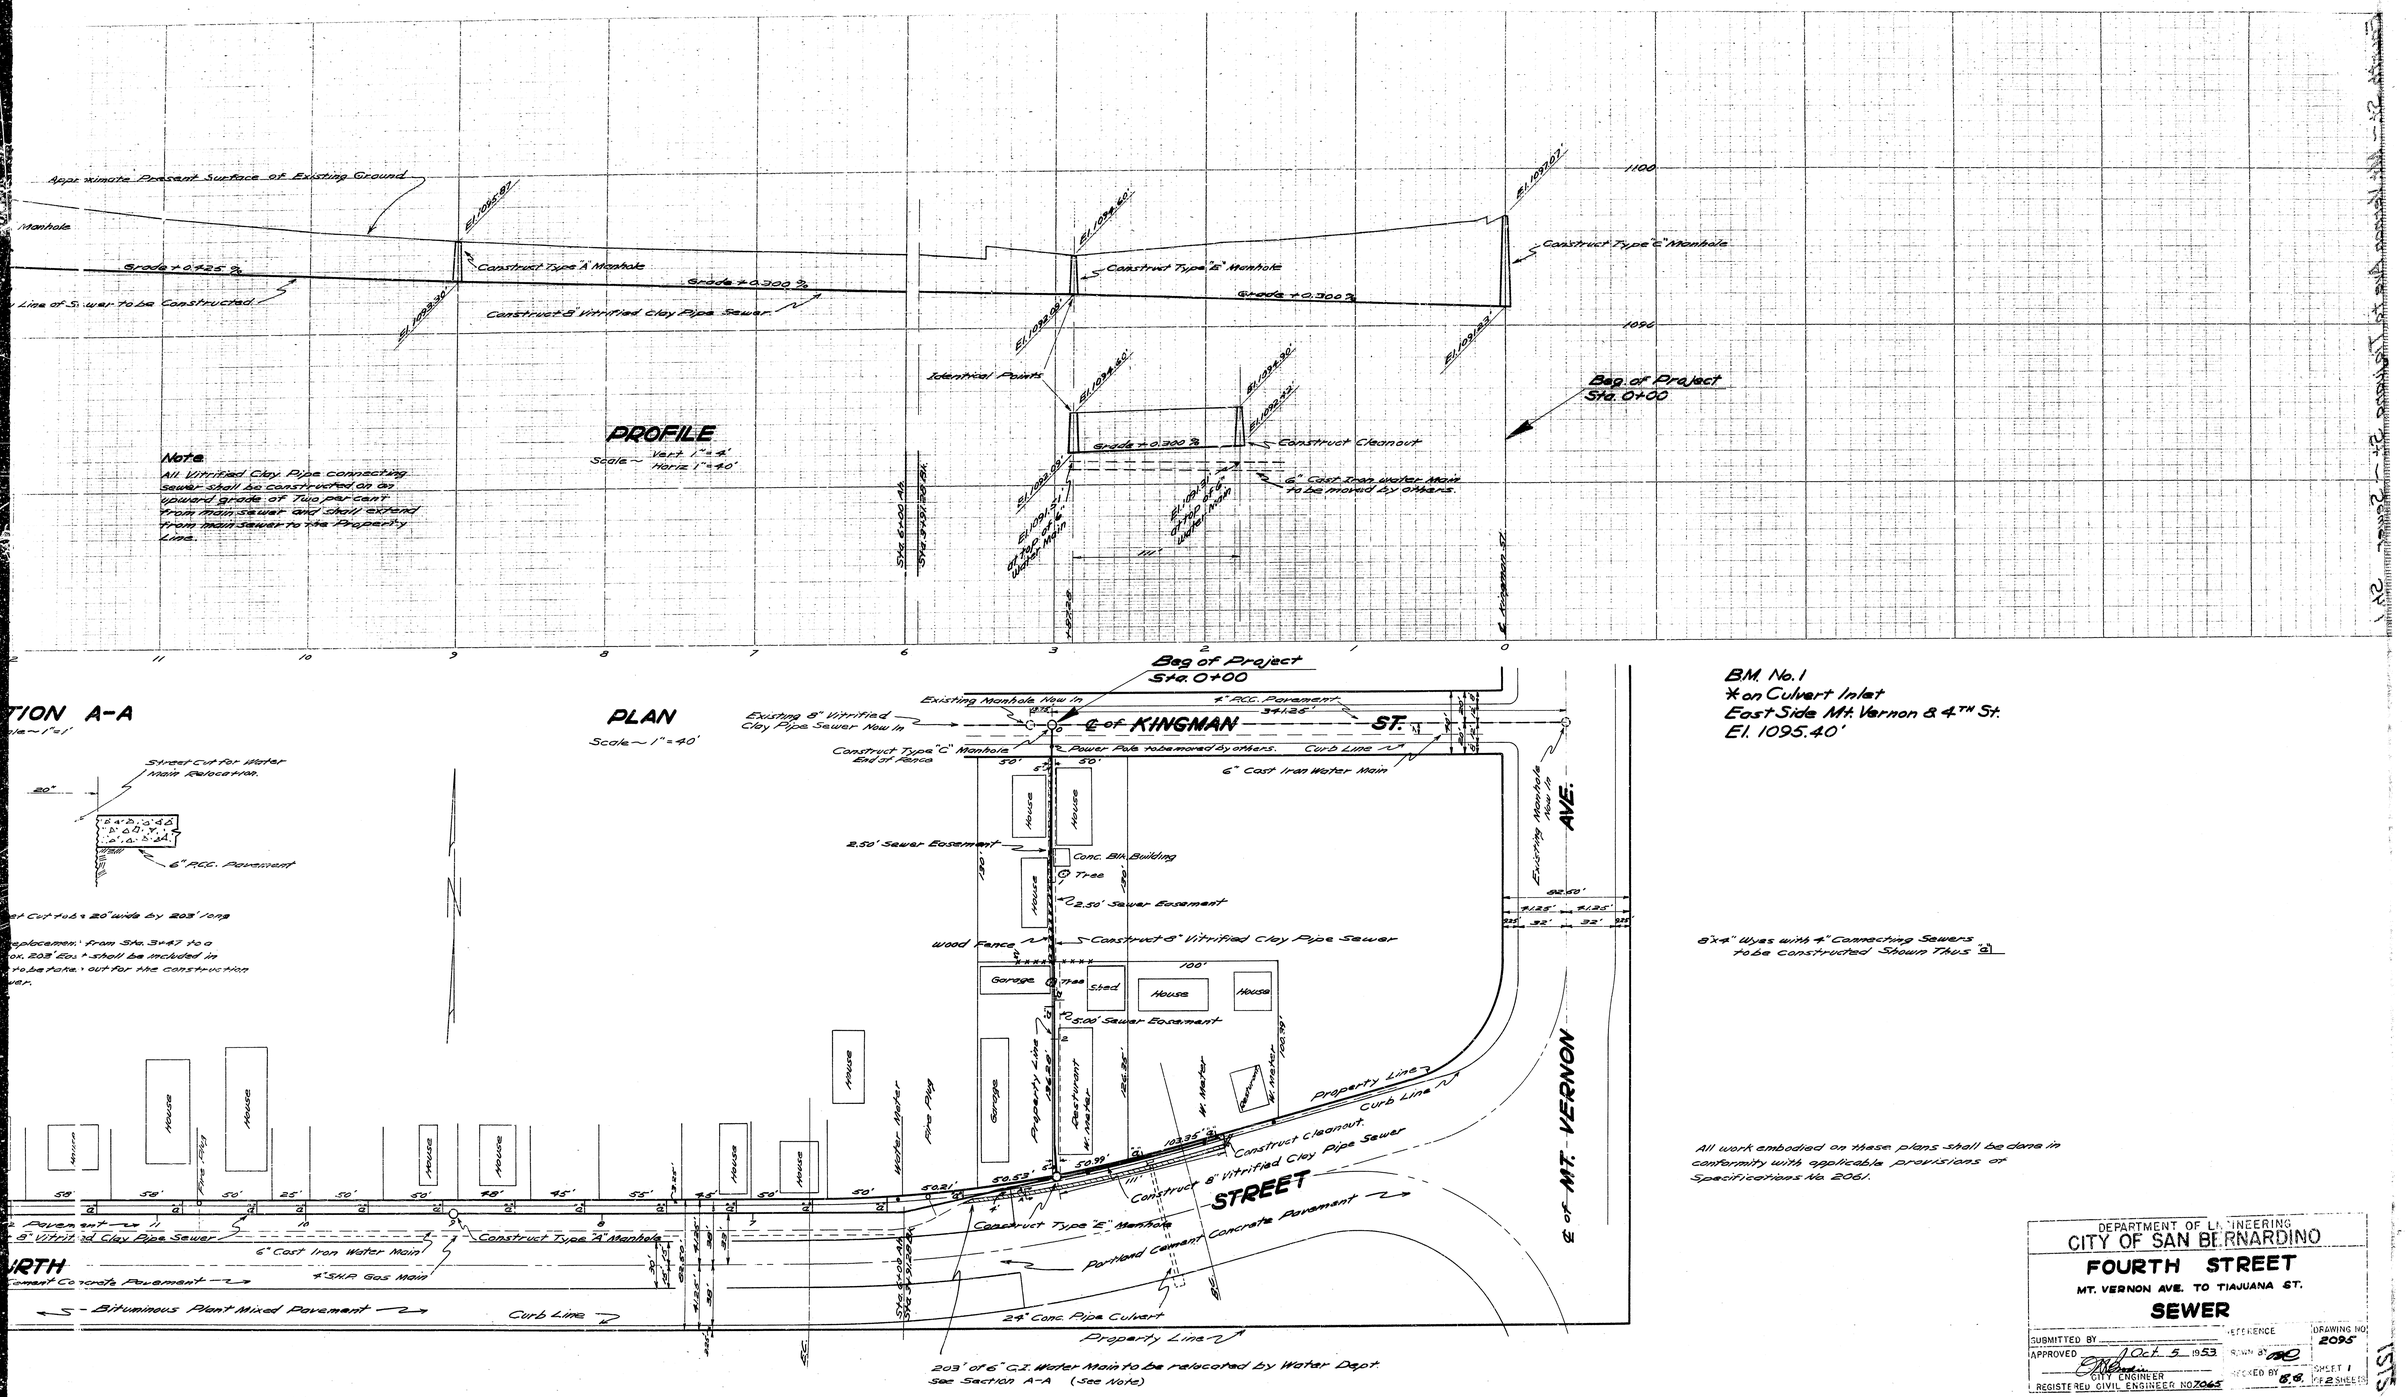

BM. No. 1
* on Culvert Inlet
East Side Mt. Vernon & 4TH St.
El. 1095.40'

8"x4" Wyes with 4" Connecting Sewers to be Constructed Shown Thus

All work embodied on these plans shall be done in conformity with applicable provisions of Specifications No. 2061.

DEPARTMENT OF ENGINEERING
CITY OF SAN BERNARDINO

FOURTH STREET

MT. VERNON AVE. TO TIAJUANA ST.

SEWER

SUBMITTED BY	REFERENCE	DRAWING NO. 2095
APPROVED 1 Oct. 5 1953	SCALE 1" = 40'	SHEET 1 OF 2 SHEETS
CITY ENGINEER	CHECKED BY	
REGISTERED CIVIL ENGINEER NO. 7065		

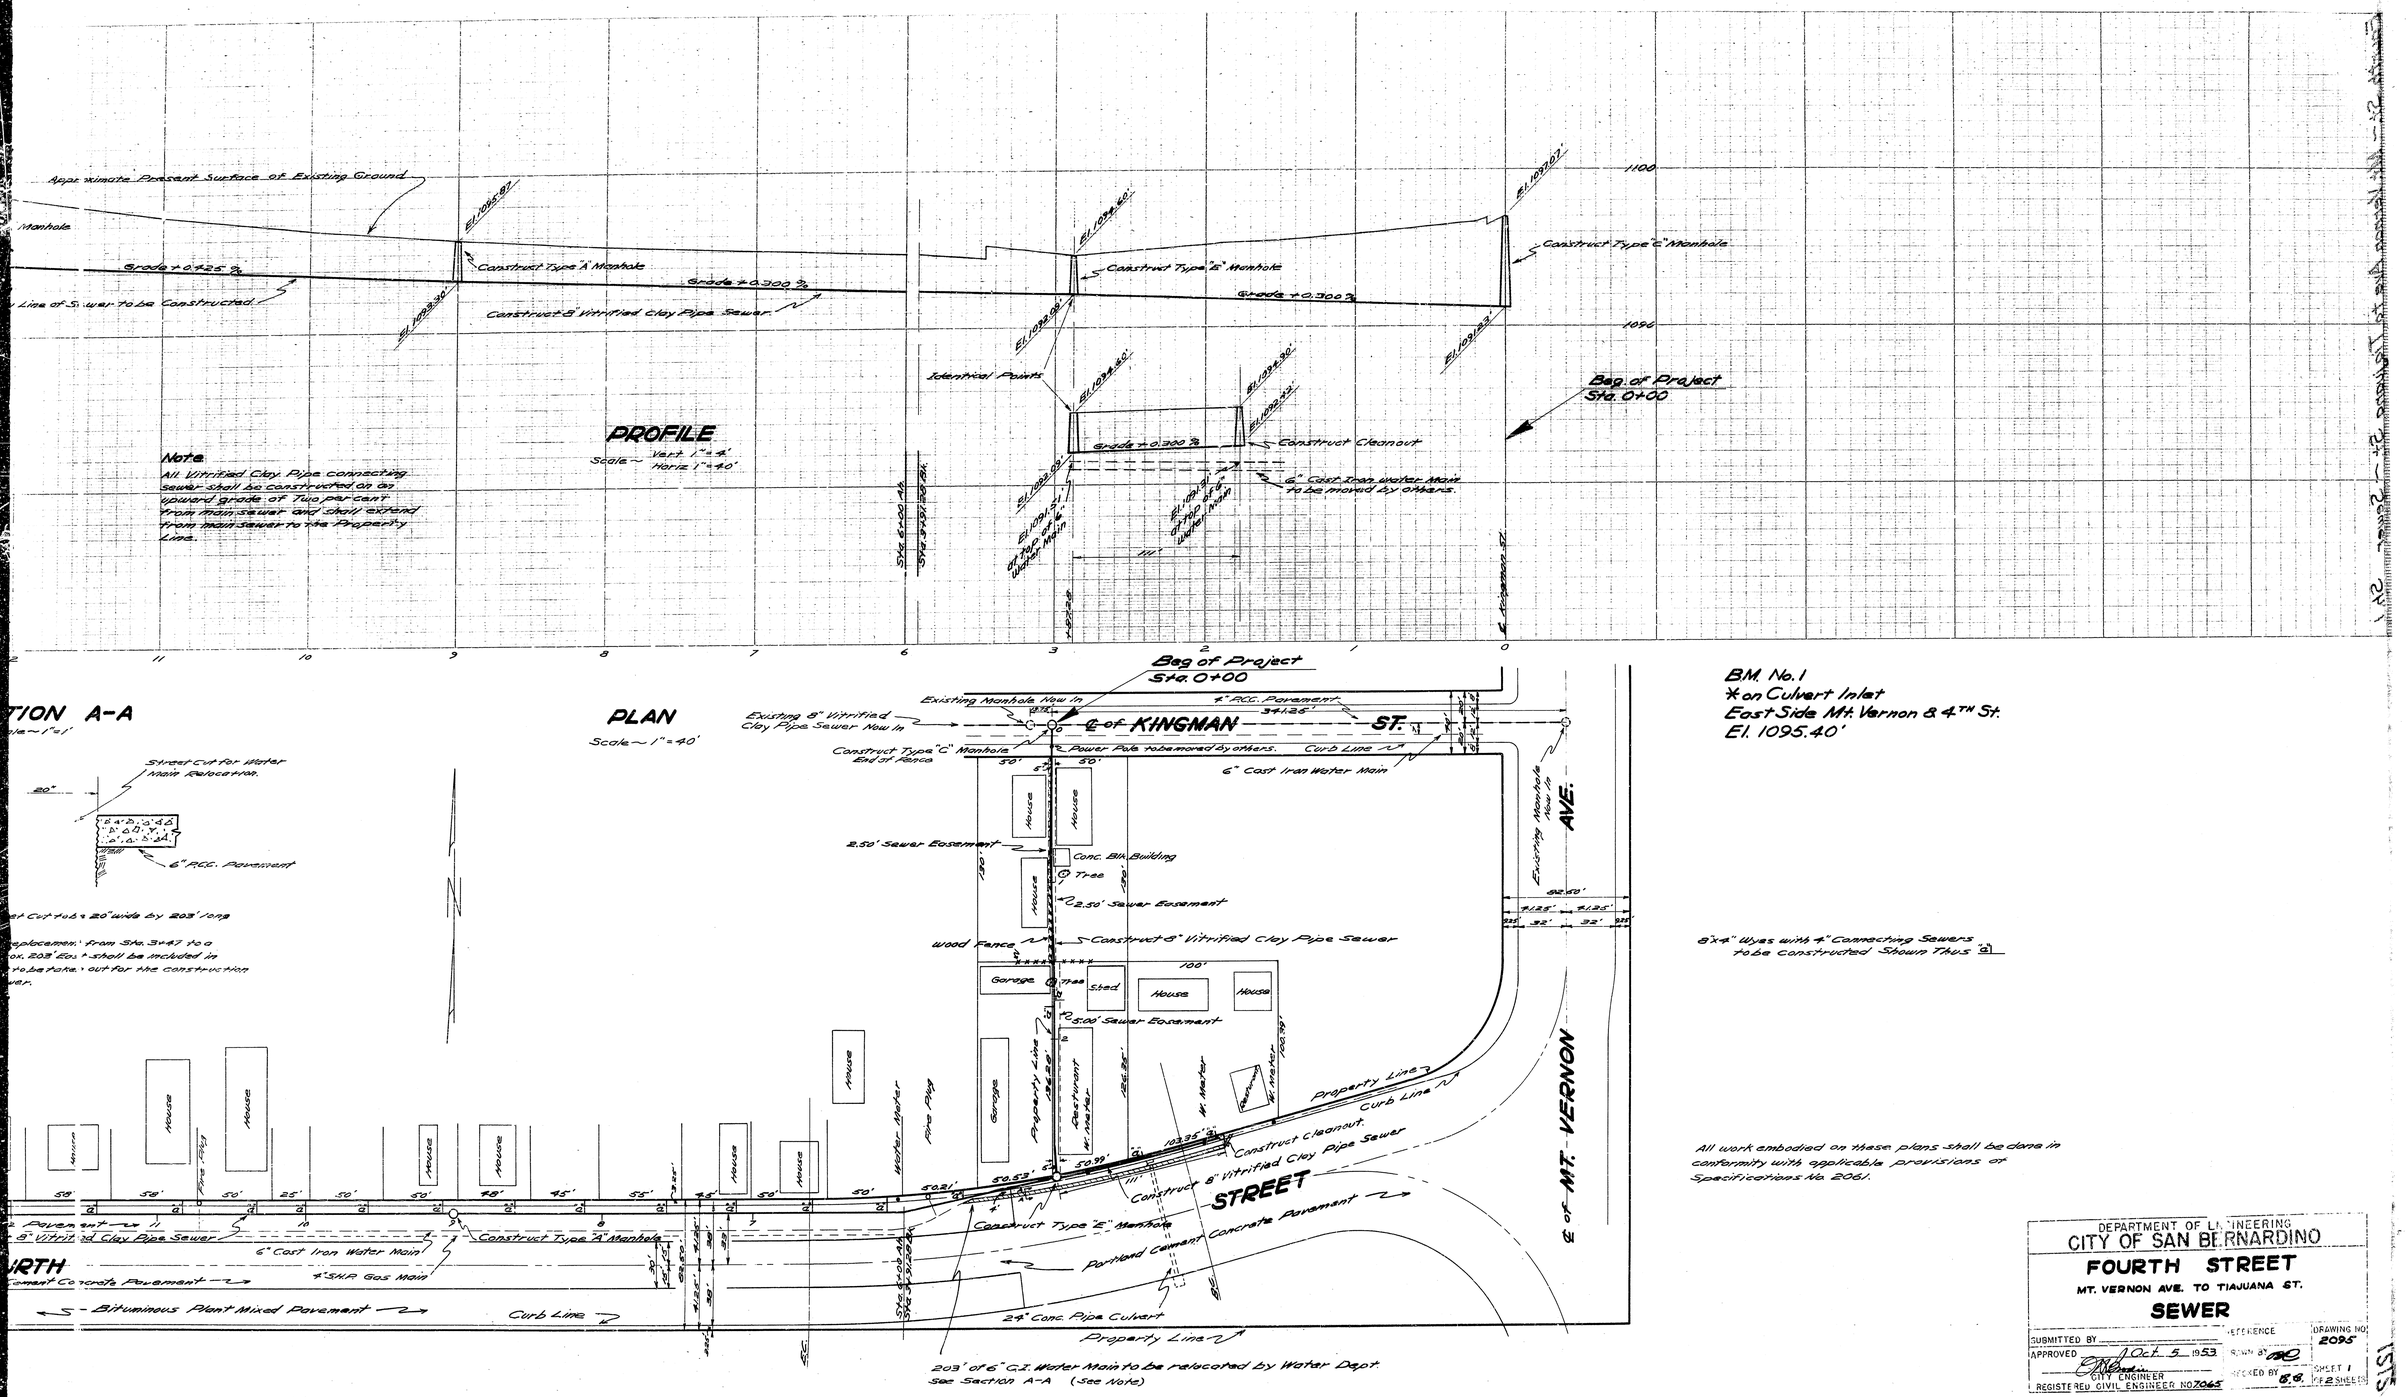

BM. No. 1
* on Culvert Inlet
East Side Mt. Vernon & 4TH St.
El. 1095.40'

8"x4" Wyes with 4" Connecting Sewers to be Constructed Shown Thus

All work embodied on these plans shall be done in conformity with applicable provisions of Specifications No. 2061.

DEPARTMENT OF ENGINEERING
CITY OF SAN BERNARDINO

FOURTH STREET

MT. VERNON AVE. TO TIAJUANA ST.

SEWER

SUBMITTED BY	REFERENCE	DRAWING NO. 2095
APPROVED 1 Oct. 5 1953	SCALE 1" = 40'	SHEET 1 OF 2 SHEETS
CITY ENGINEER	CHECKED BY	
REGISTERED CIVIL ENGINEER NO. 7065		

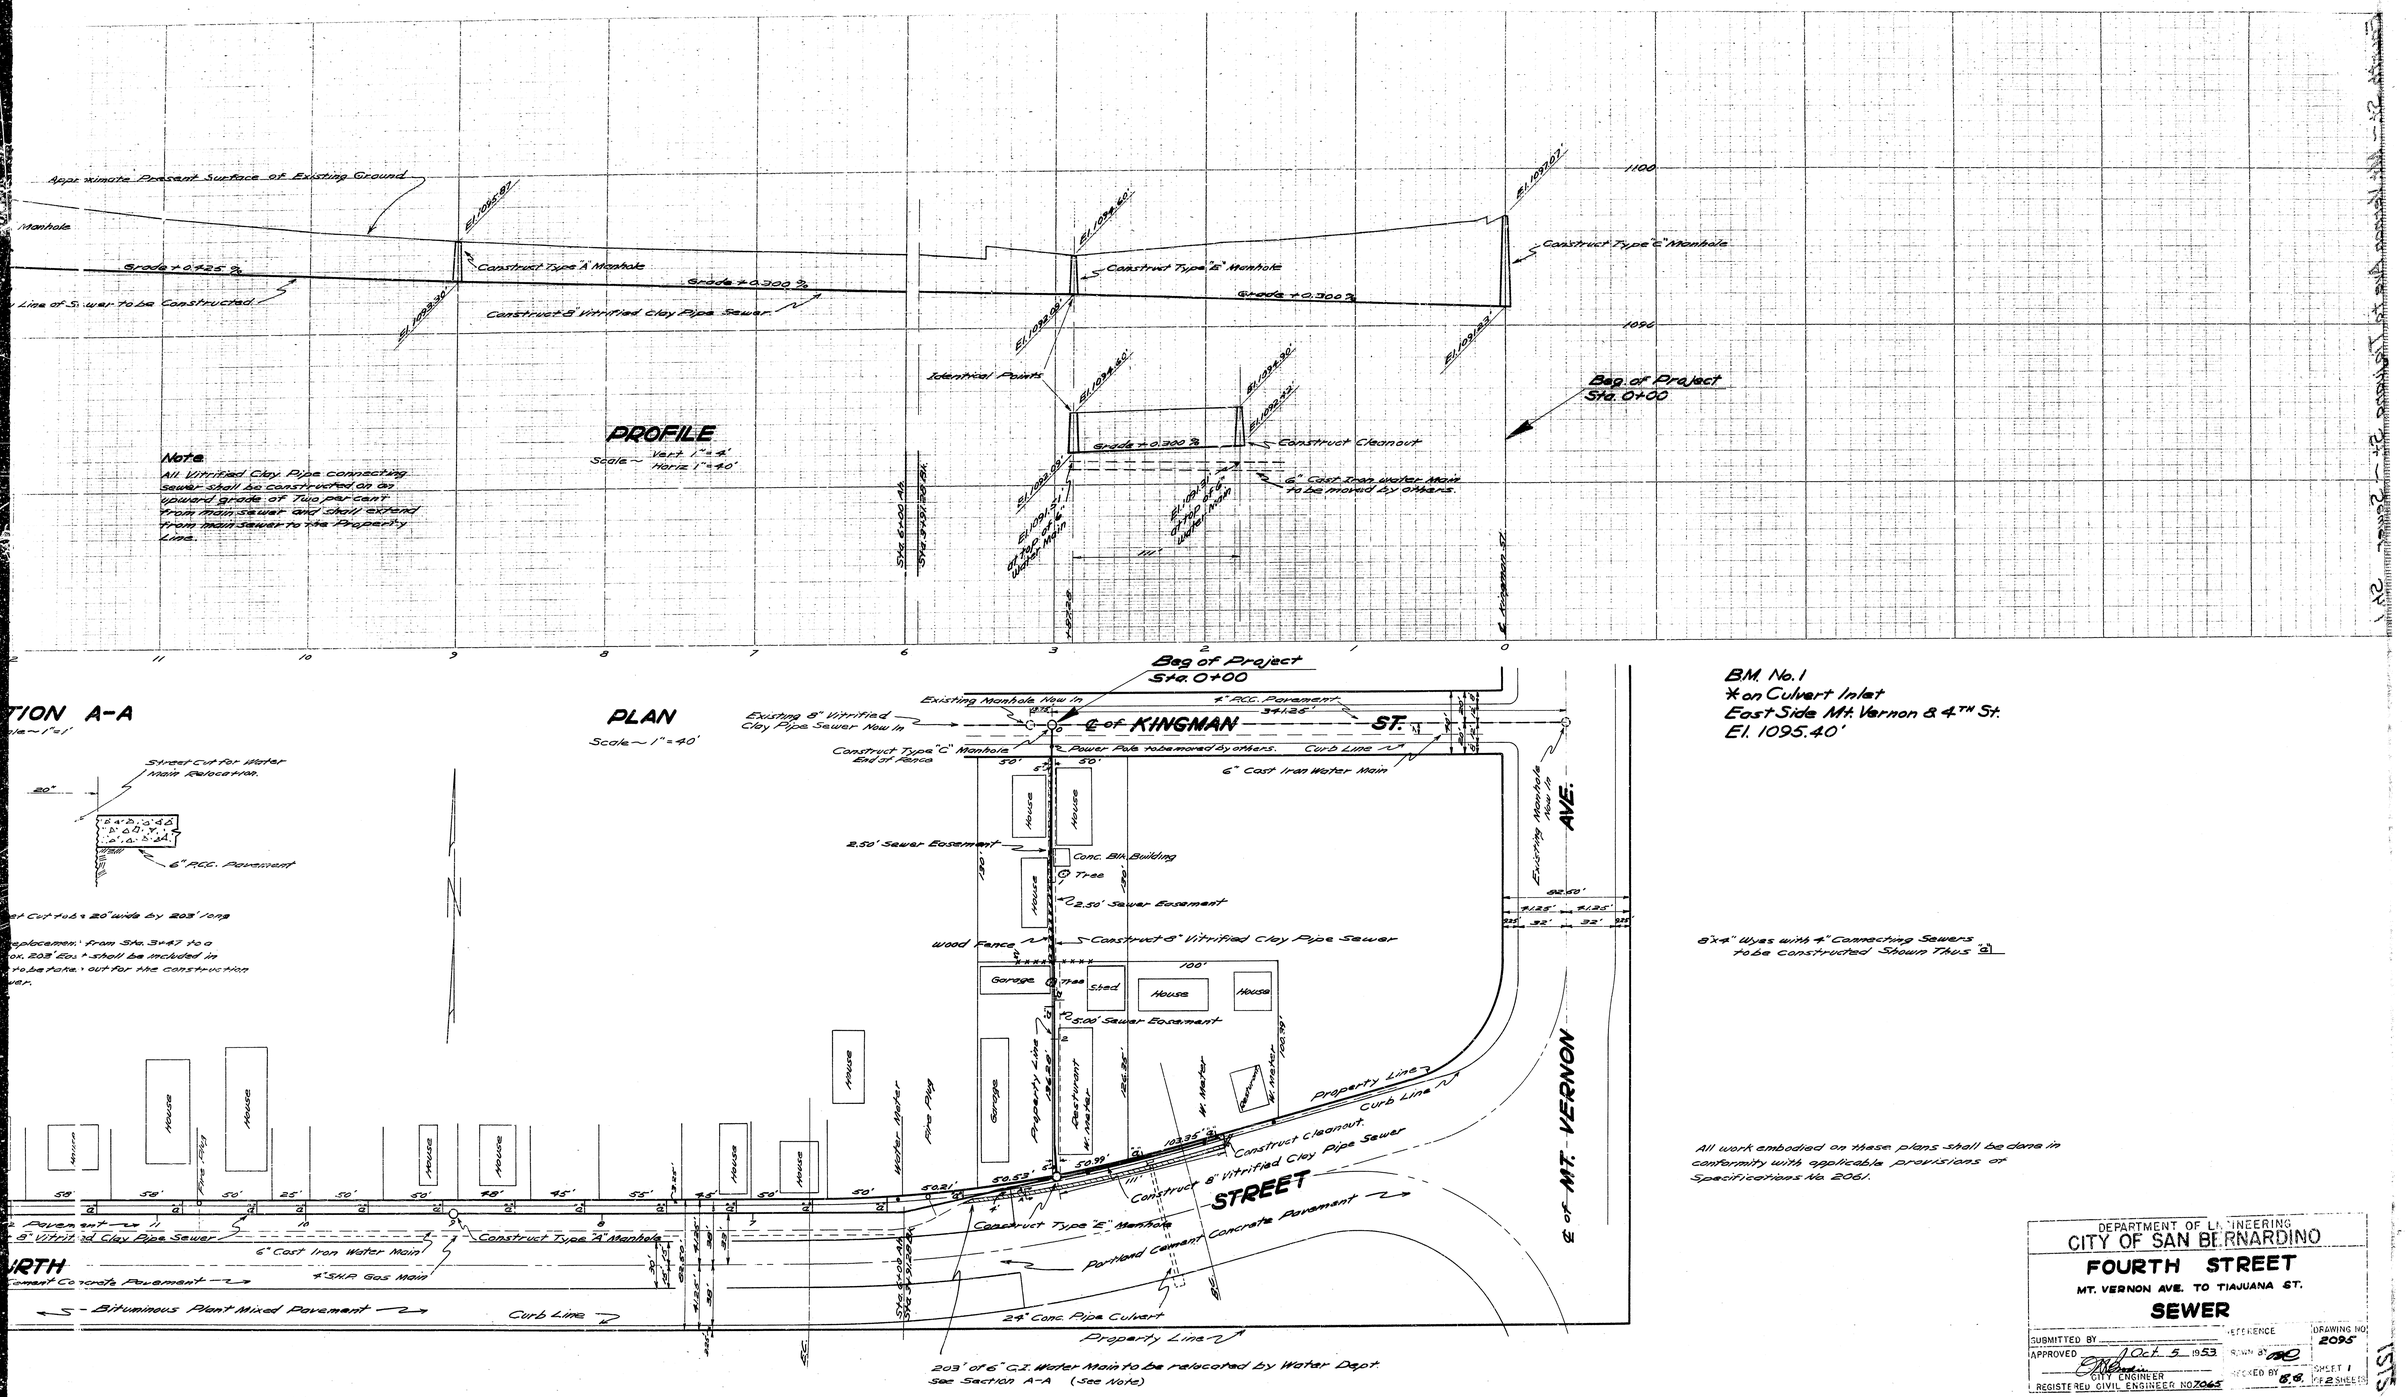

BM. No. 1
* on Culvert Inlet
East Side Mt. Vernon & 4TH St.
El. 1095.40'

8"x4" Wyes with 4" Connecting Sewers to be Constructed Shown Thus

All work embodied on these plans shall be done in conformity with applicable provisions of Specifications No. 2061.

DEPARTMENT OF ENGINEERING
CITY OF SAN BERNARDINO

FOURTH STREET

MT. VERNON AVE. TO TIAJUANA ST.

SEWER

SUBMITTED BY	REFERENCE	DRAWING NO. 2095
APPROVED 1 Oct. 5 1953	SCALE 1" = 40'	SHEET 1 OF 2 SHEETS
CITY ENGINEER	CHECKED BY	
REGISTERED CIVIL ENGINEER NO. 7065		