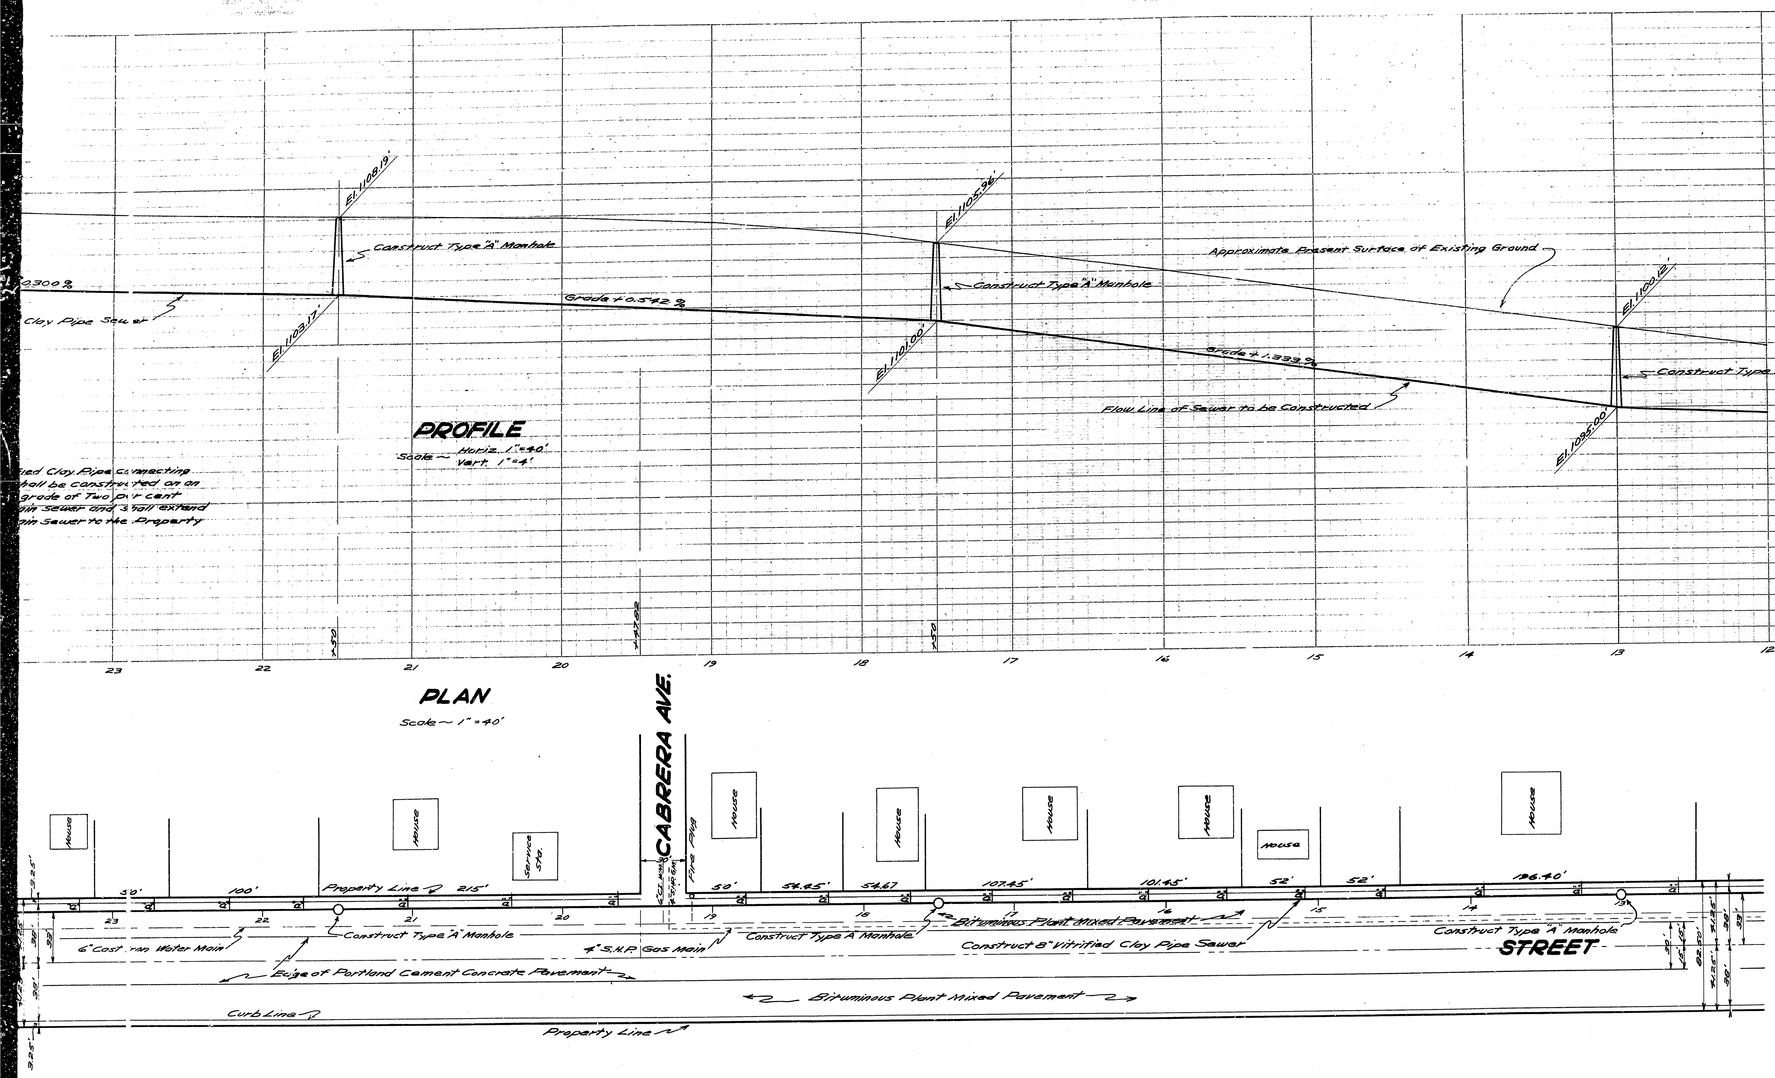

All work embodied on these plans shall be done in conformity with applicable provisions of Specifications No. 2061.

DEPARTMENT OF ENGINEERING
CITY OF SAN BERNARDINO

FOURTH STREET

MT. VERNON AVE. TO TIAJUANA ST.

SEWER

SUBMITTED BY	REFERENCE	DRAWING NO. 2095
APPROVED Oct. 5 1953 CITY ENGINEER	DRAWN BY	SHEET 2 OF 2 SHEETS
REGISTERED CIVIL ENGINEER NO. 7065	CHECKED BY	

S/S

S/S

Sheet 2 of 2 Sheets

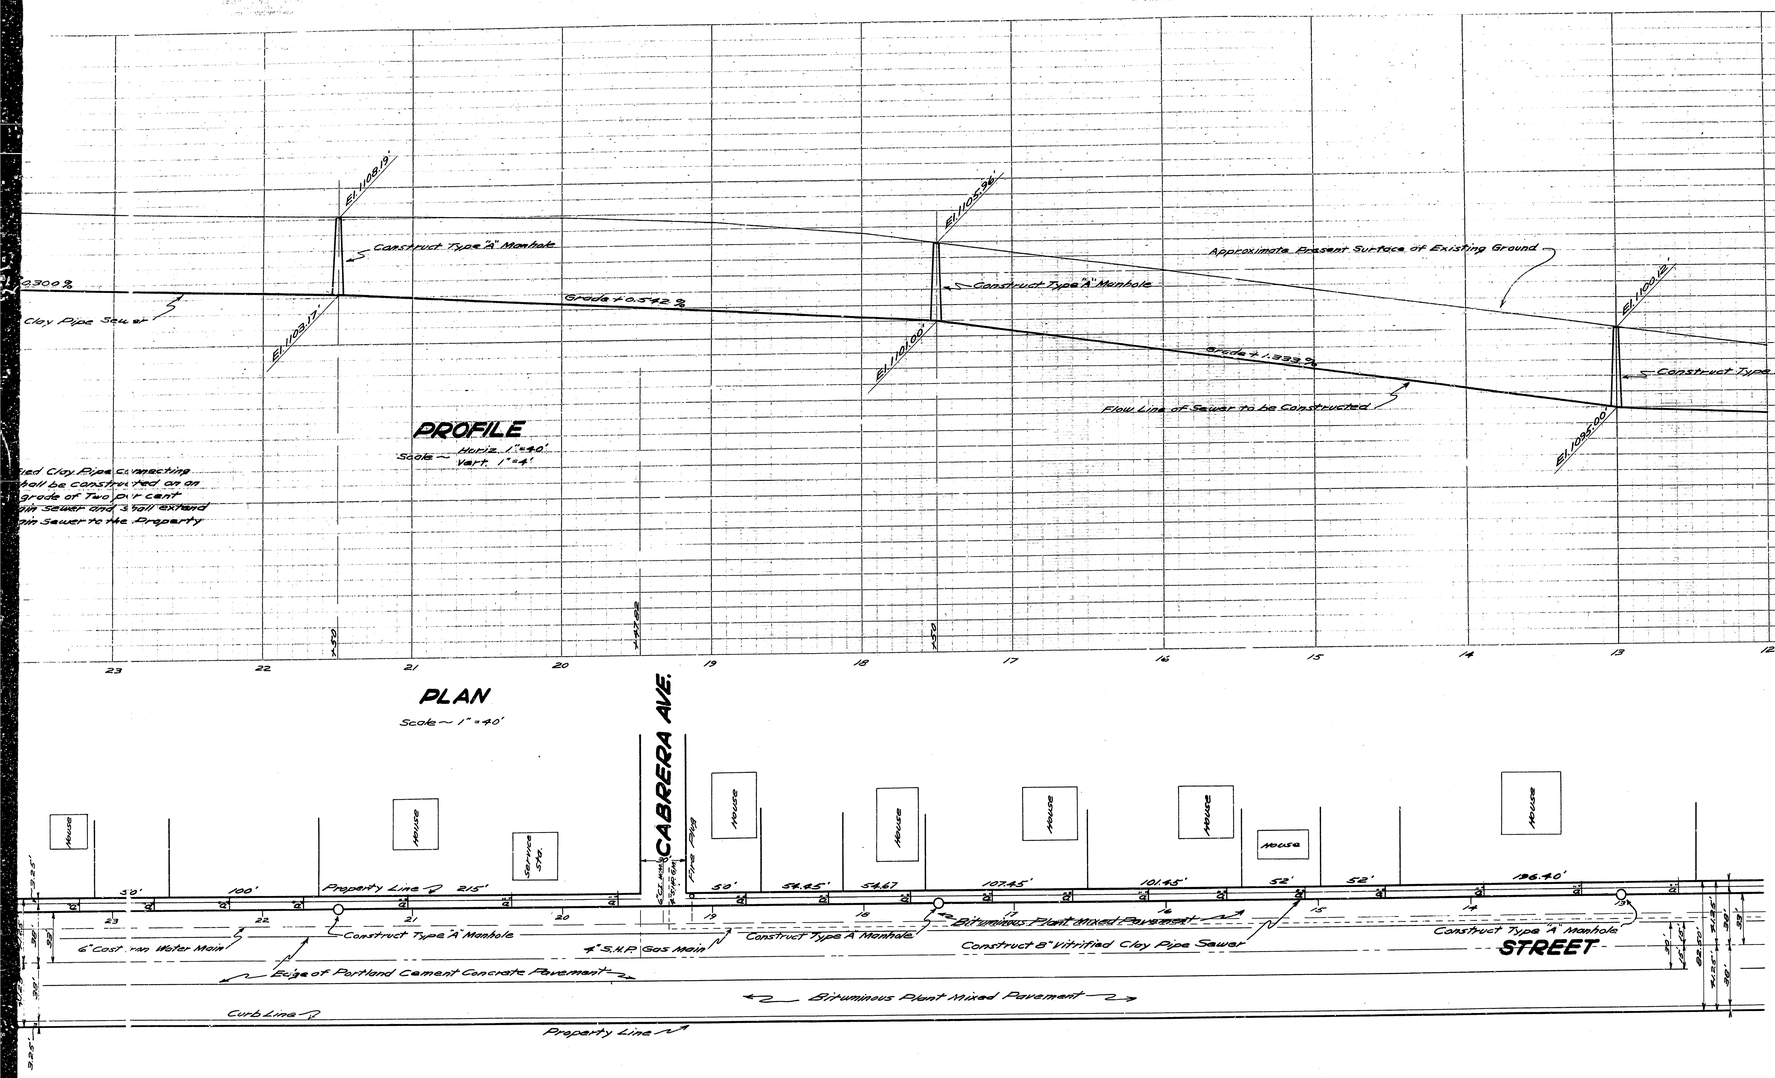

All work embodied on these plans shall be done in conformity with applicable provisions of Specifications No. 2061.

DEPARTMENT OF ENGINEERING
CITY OF SAN BERNARDINO

FOURTH STREET

MT. VERNON AVE. TO TIAJUANA ST.

SEWER

SUBMITTED BY	REFERENCE	DRAWING NO. 2095
APPROVED Oct. 5 1953 CITY ENGINEER	DRAWN BY	SHEET 2 OF 2 SHEETS
REGISTERED CIVIL ENGINEER NO. 7065	CHECKED BY	

S/S

S/S

Sheet 2 of 2 Sheets