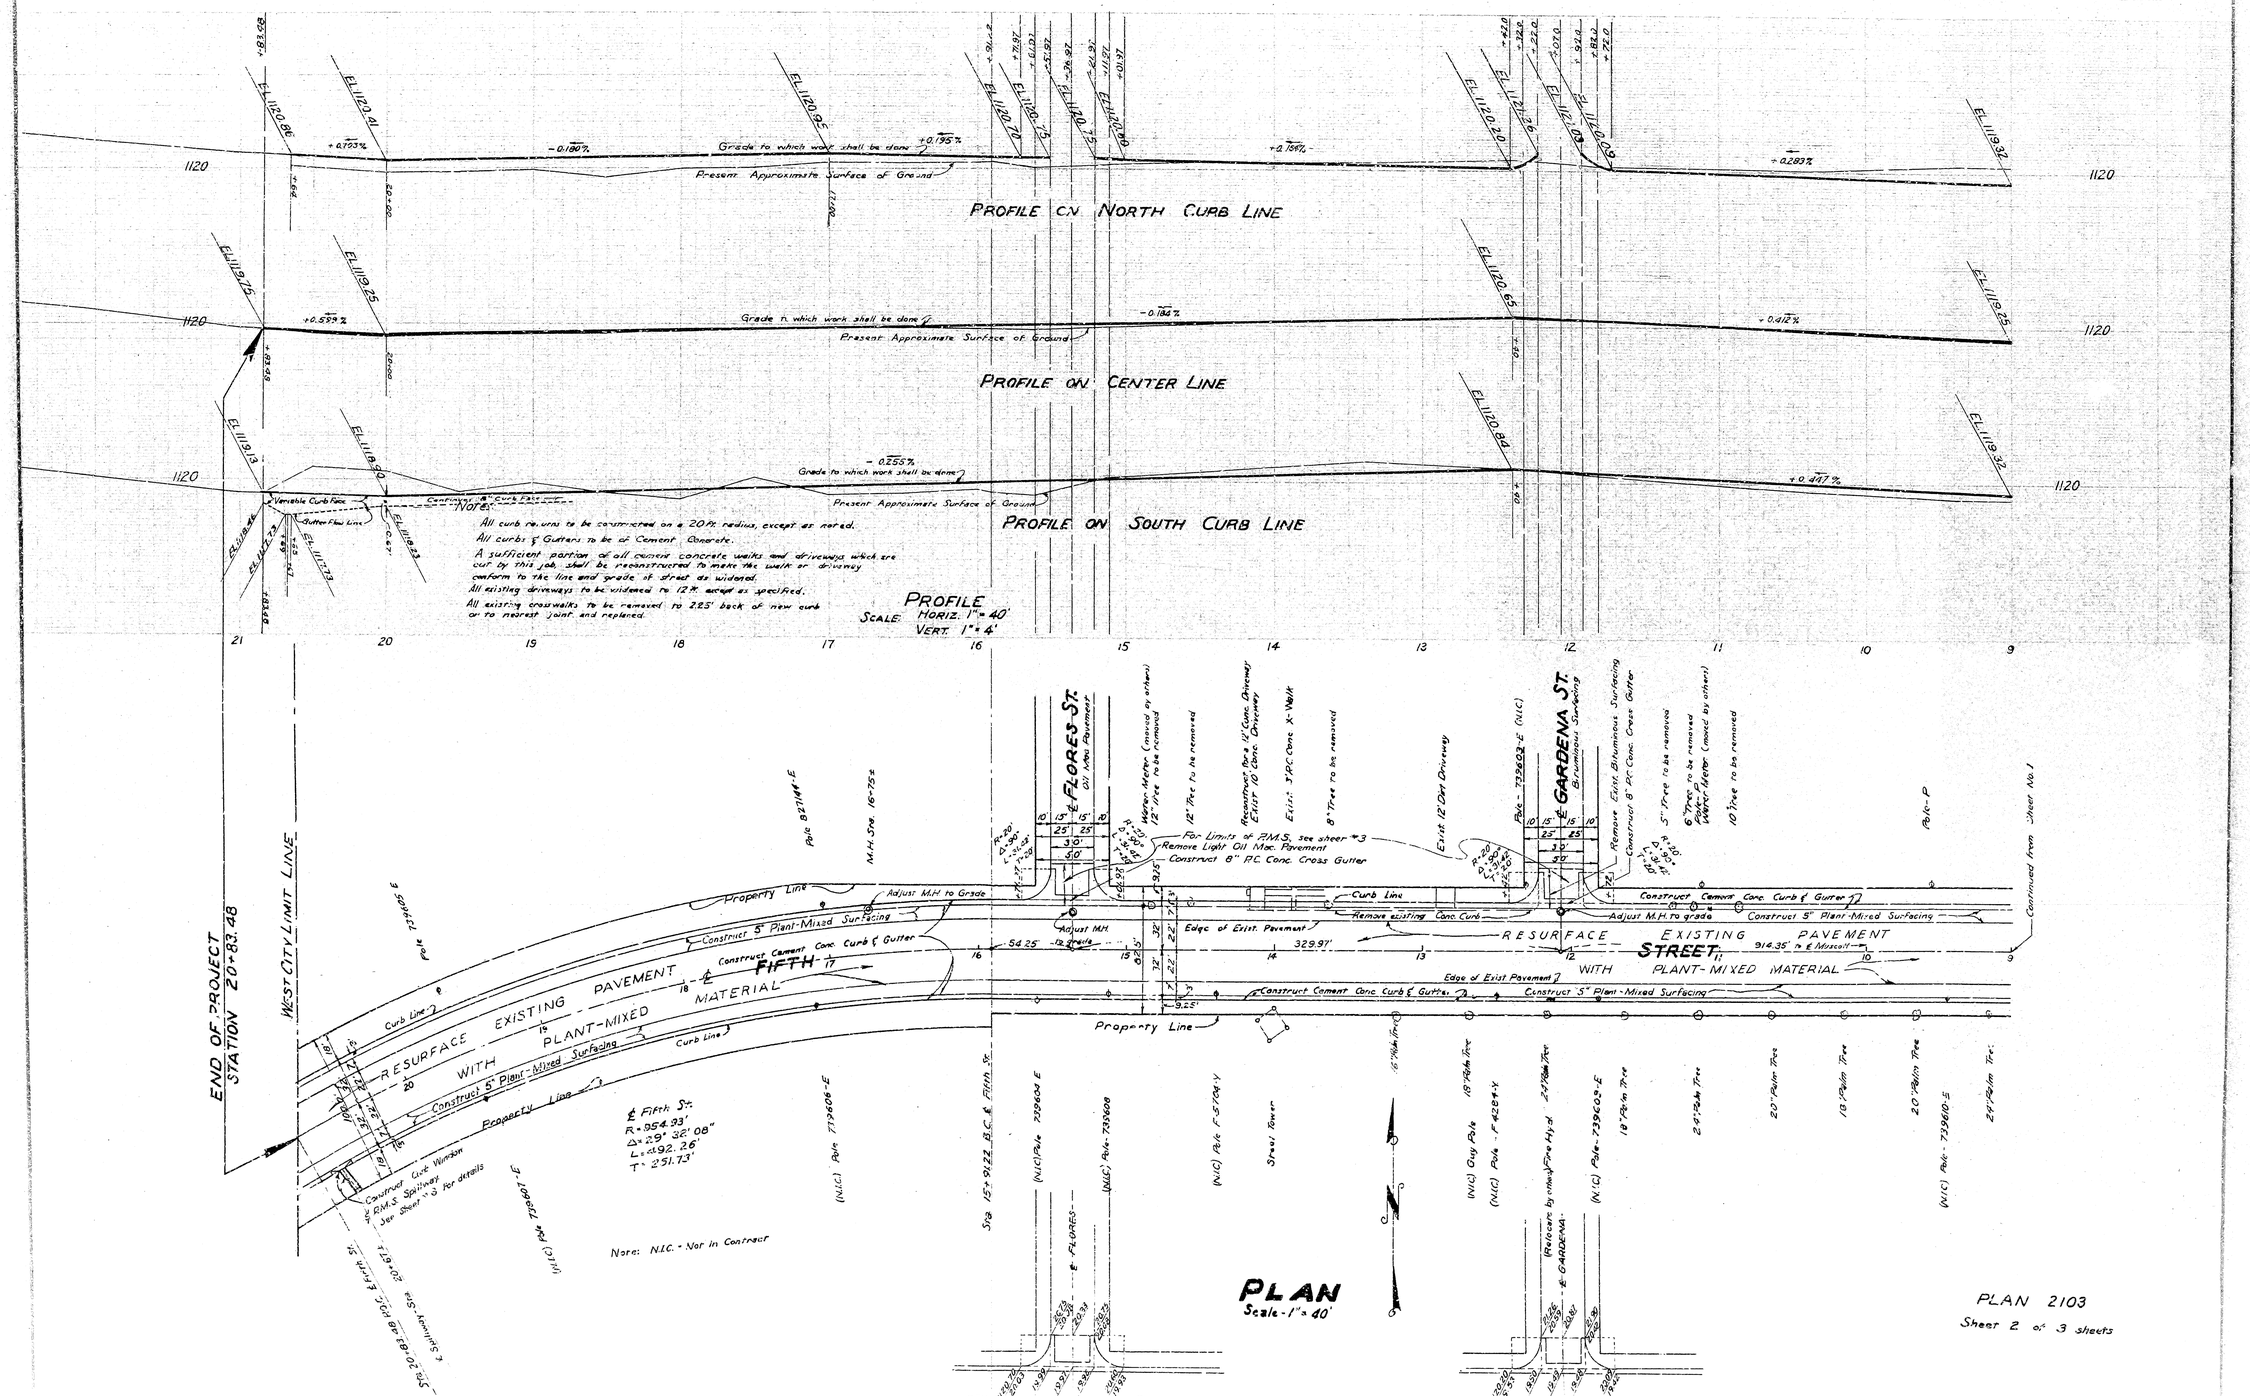
PROFILE ON NORTH CURB LINE
PROFILE ON CENTER LINE
PROFILE ON SOUTH CURB LINE
Grade to which work shall be done
Present Approximate Surface of Ground
Notes:
All curb returns to be constructed on a 20 ft. radius, except as noted.
All curbs & Gutters to be of Cement Concrete.
A sufficient portion of all cement concrete walks and driveways which are cut by this job shall be reconstructed to make the walk or driveway conform to the line and grade of street as widened.
All existing driveways to be widened to 12 ft. except as specified.
All existing crosswalks to be removed to 2.25' back of new curb or to nearest joint and replaced.
PROFILE
SCALE: HORIZ. 1" = 40'
VERT. 1" = 4'
END OF PROJECT
STATION 20+83.48
WEST CITY LIMIT LINE
RESURFACE EXISTING PAVEMENT WITH PLANT-MIXED MATERIAL
FIFTH ST.
℄ Fifth St.
R = 954.93'
Δ = 29° 32' 08"
L = 492.26'
T = 251.73'
℄ FLORES ST.
℄ GARDENA ST.
RESURFACE EXISTING PAVEMENT WITH PLANT-MIXED MATERIAL
Construct Cement Conc. Curb & Gutter
Construct 5" Plant-Mixed Surfacing
Adjust M.H. to Grade
Remove Light Oil Mac. Pavement
Construct 8" P.C. Conc. Cross Gutter
Remove Exist. Bituminous Surfacing
Property Line
Curb Line
Edge of Exist. Pavement
Continued from Sheet No. 1
Note: N.I.C. - Not in Contract
PLAN
Scale - 1" = 40'
PLAN 2103
Sheet 2 of 3 sheets