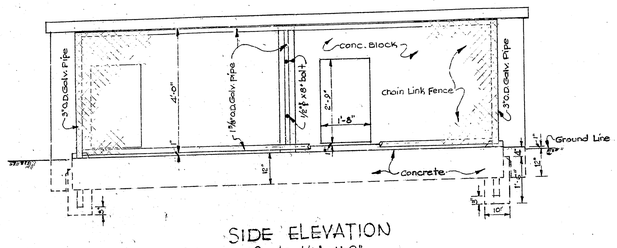

SIDE ELEVATION
Scale 1/2" = 1'-0"

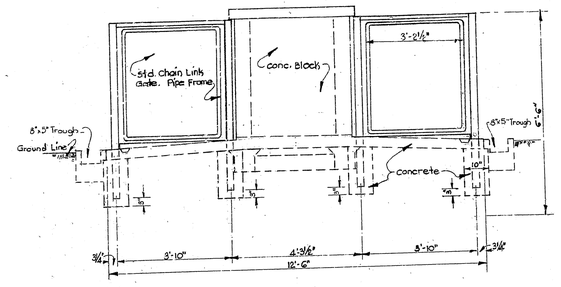

END ELEVATION
Scale 1/2" = 1'-0"

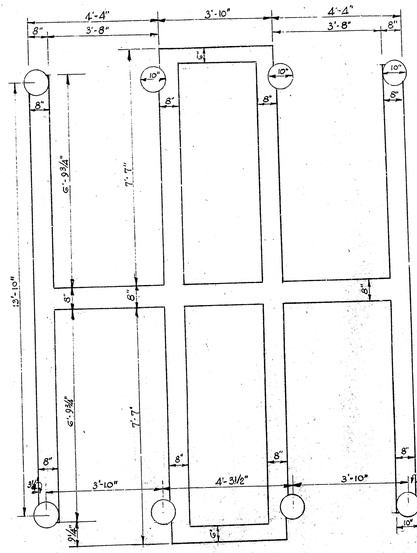

FOUNDATION PLAN
Scale 1/2" = 1'-0"

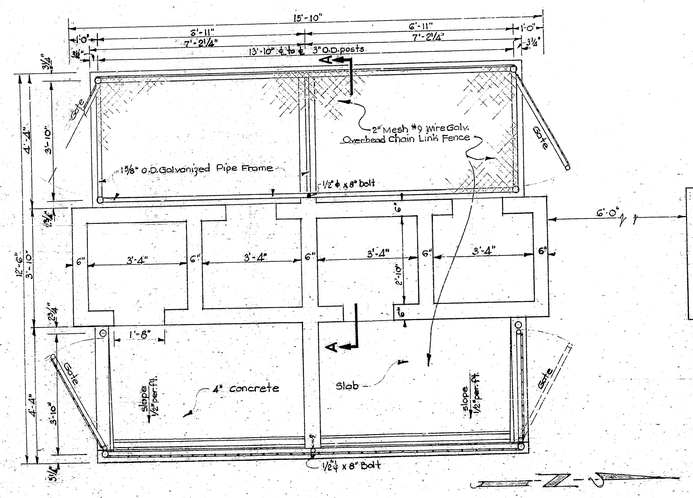

PLAN
Scale 1/2" = 1'-0"

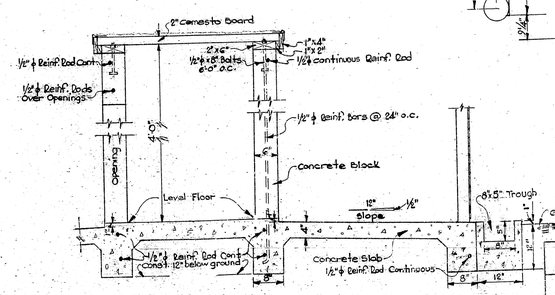

SECTION A-A
Scale 3/4" = 1'-0"

DEPARTMENT OF ENGINEERING
CITY OF SAN BERNARDINO

ISOLATION KENNELS
FOR
DOG POUND

SUBMITTED BY	REFERENCE	DRAWING NO. 2104
APPROVED 19	DRAWN BY JGV	
CITY ENGINEER	CHECKED BY	SHEET OF SHEETS
REGISTERED CIVIL ENGINEER NO.		

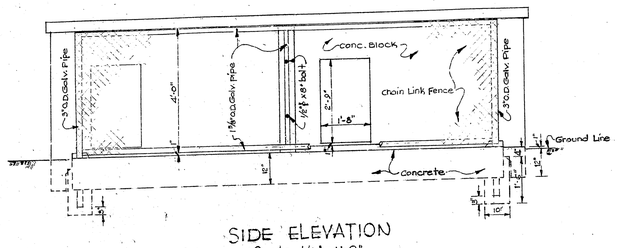

SIDE ELEVATION
Scale 1/2" = 1'-0"

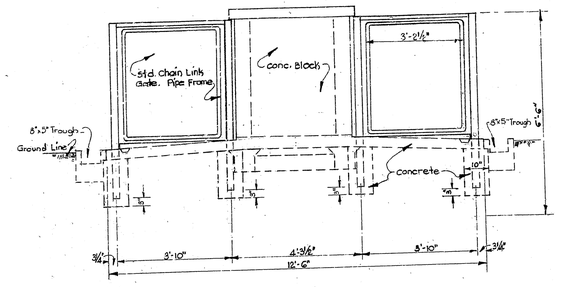

END ELEVATION
Scale 1/2" = 1'-0"

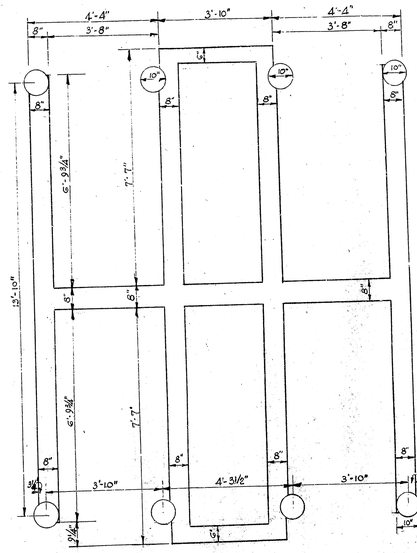

FOUNDATION PLAN
Scale 1/2" = 1'-0"

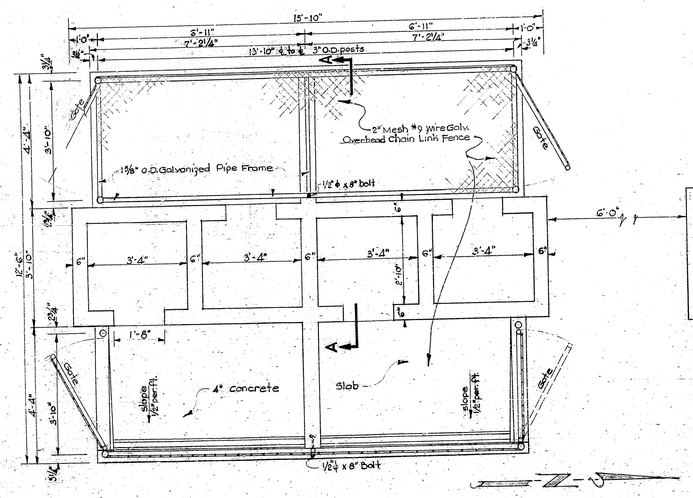

PLAN
Scale 1/2" = 1'-0"

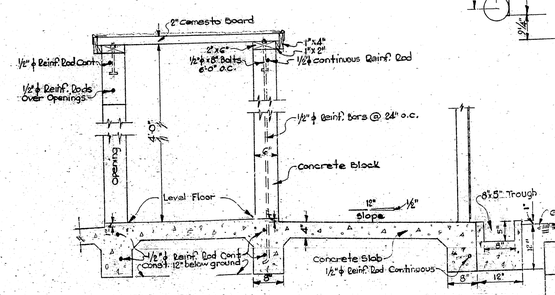

SECTION A-A
Scale 3/4" = 1'-0"

DEPARTMENT OF ENGINEERING
CITY OF SAN BERNARDINO

ISOLATION KENNELS
FOR
DOG POUND

SUBMITTED BY	REFERENCE	DRAWING NO. 2104
APPROVED 19	DRAWN BY JGV	
CITY ENGINEER	CHECKED BY	SHEET OF SHEETS
REGISTERED CIVIL ENGINEER NO.		