2061

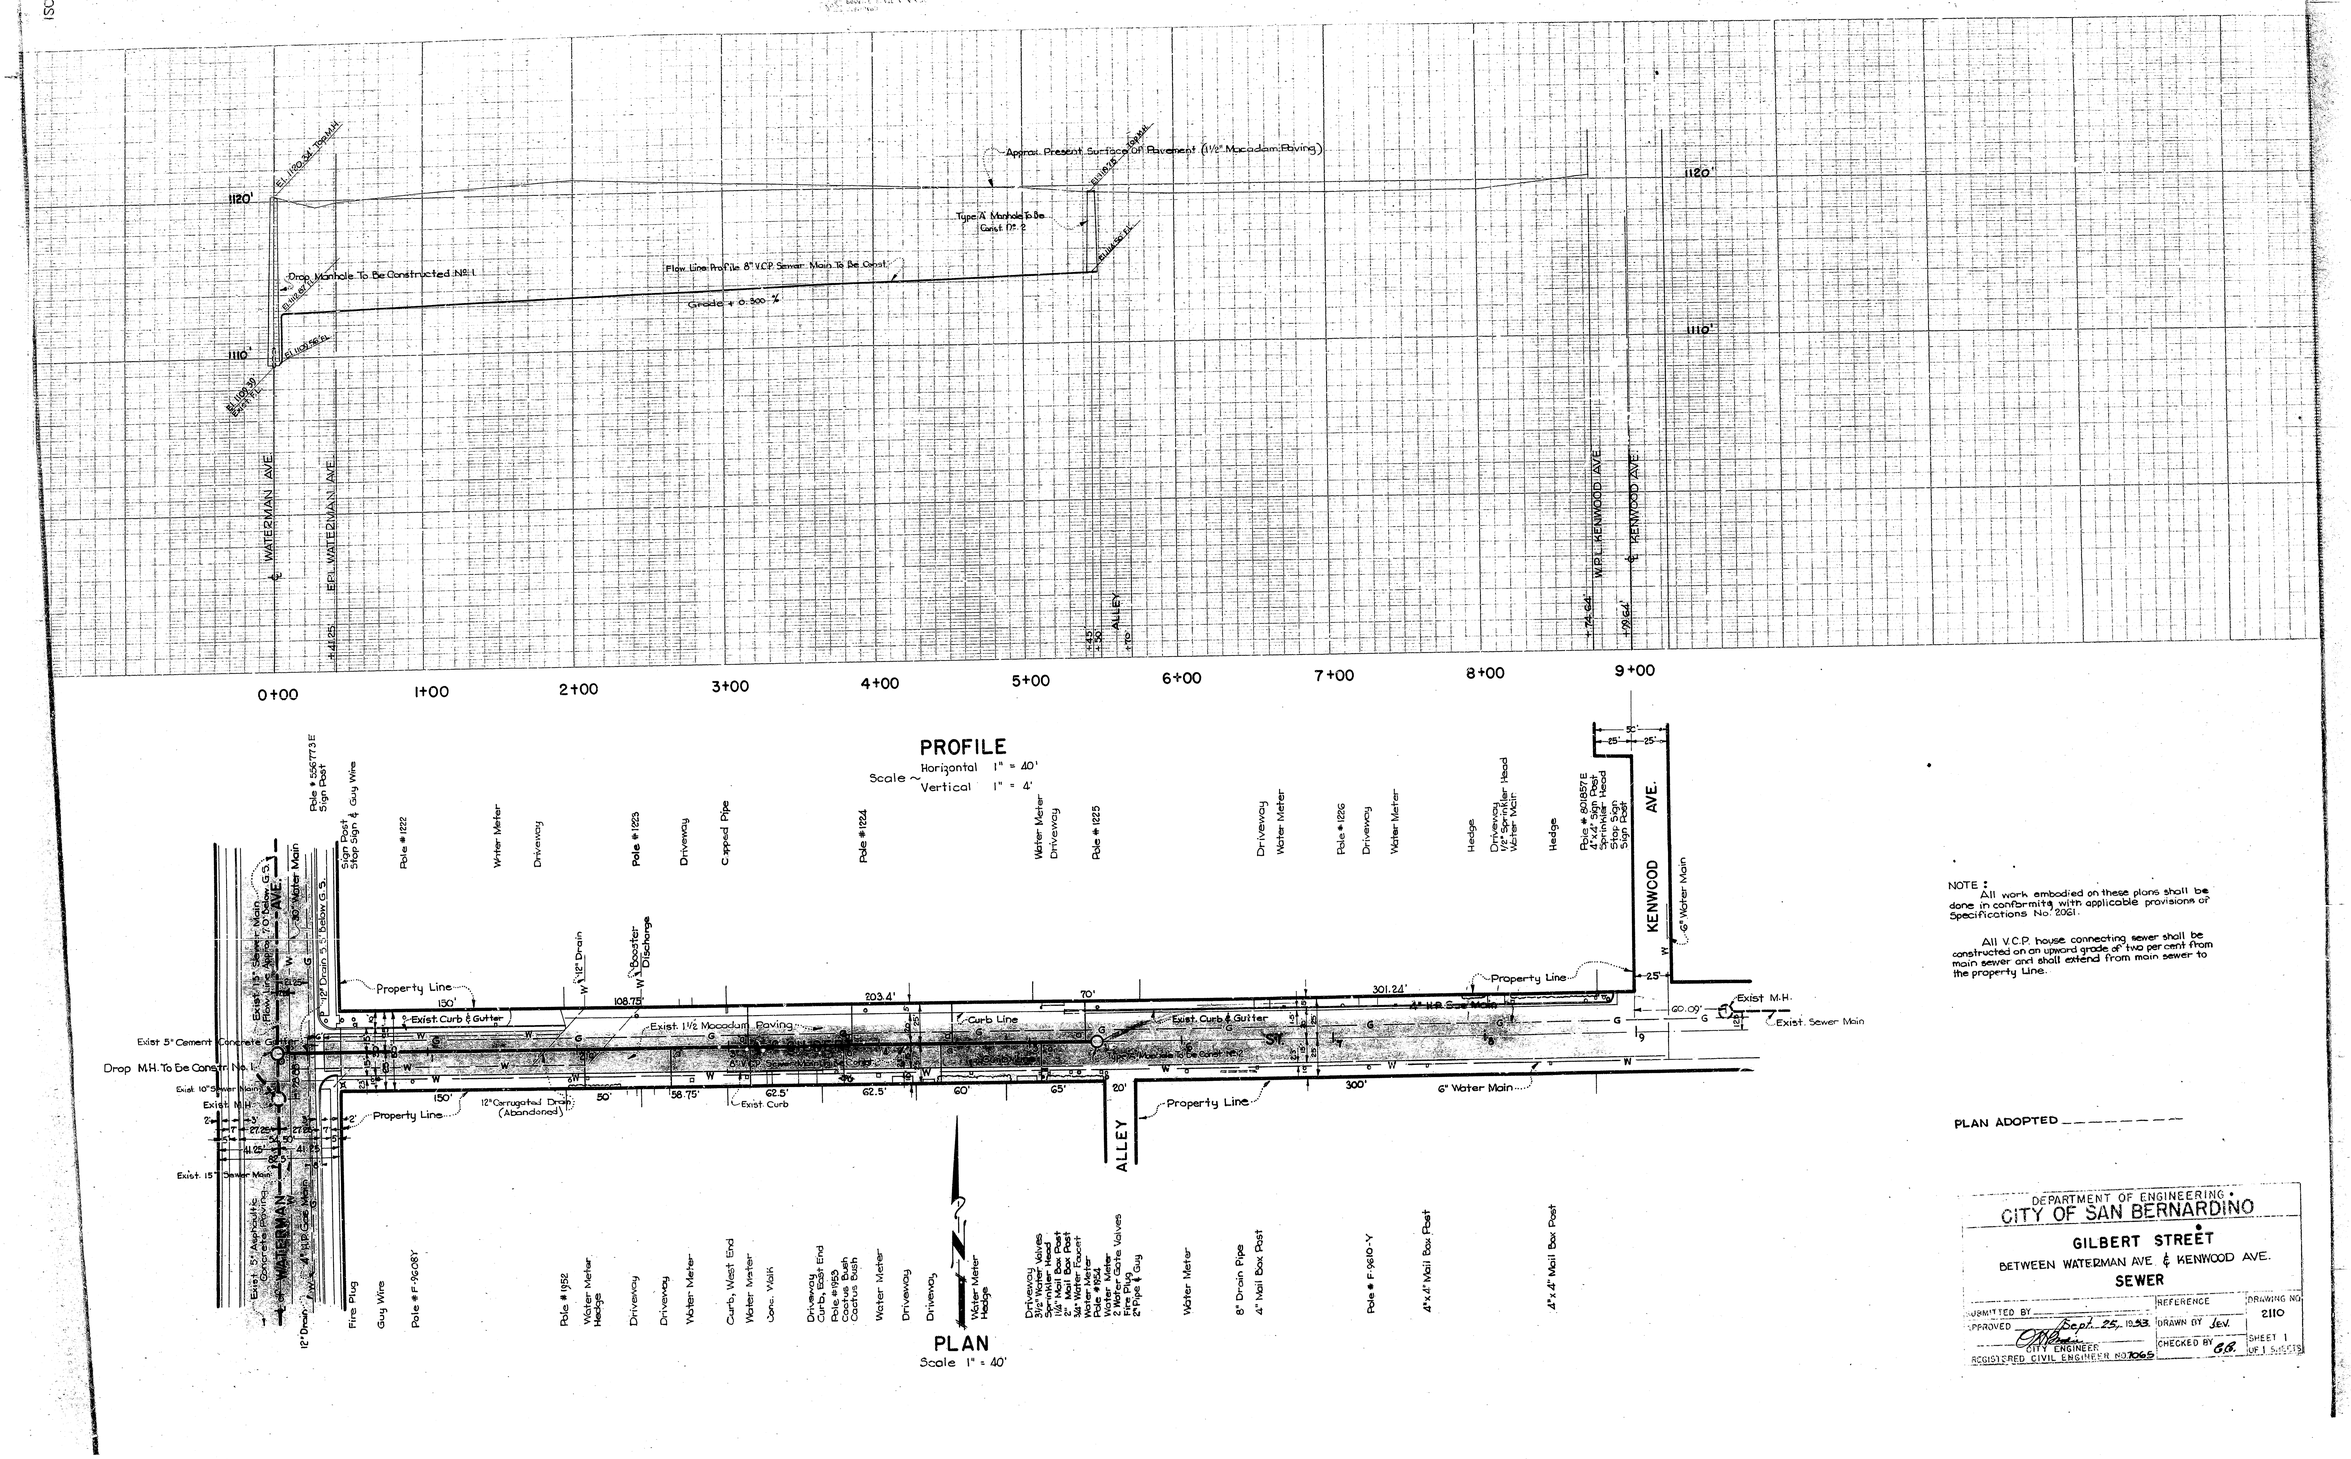

NOTE:
All work embodied on these plans shall be done in conformity with applicable provisions of Specifications No. 2061.

All V.C.P. house connecting sewer shall be constructed on an upward grade of two per cent from main sewer and shall extend from main sewer to the property Line.

PLAN ADOPTED _____

DEPARTMENT OF ENGINEERING
CITY OF SAN BERNARDINO

GILBERT STREET
BETWEEN WATERMAN AVE. & KENWOOD AVE.
SEWER

SUBMITTED BY	REFERENCE	DRAWING NO. 2110
APPROVED Sept. 25, 1953	DRAWN BY Jev.	
CITY ENGINEER	CHECKED BY G.B.	SHEET 1 OF 1 SHEETS
REGISTERED CIVIL ENGINEER NO. 7065		

2061

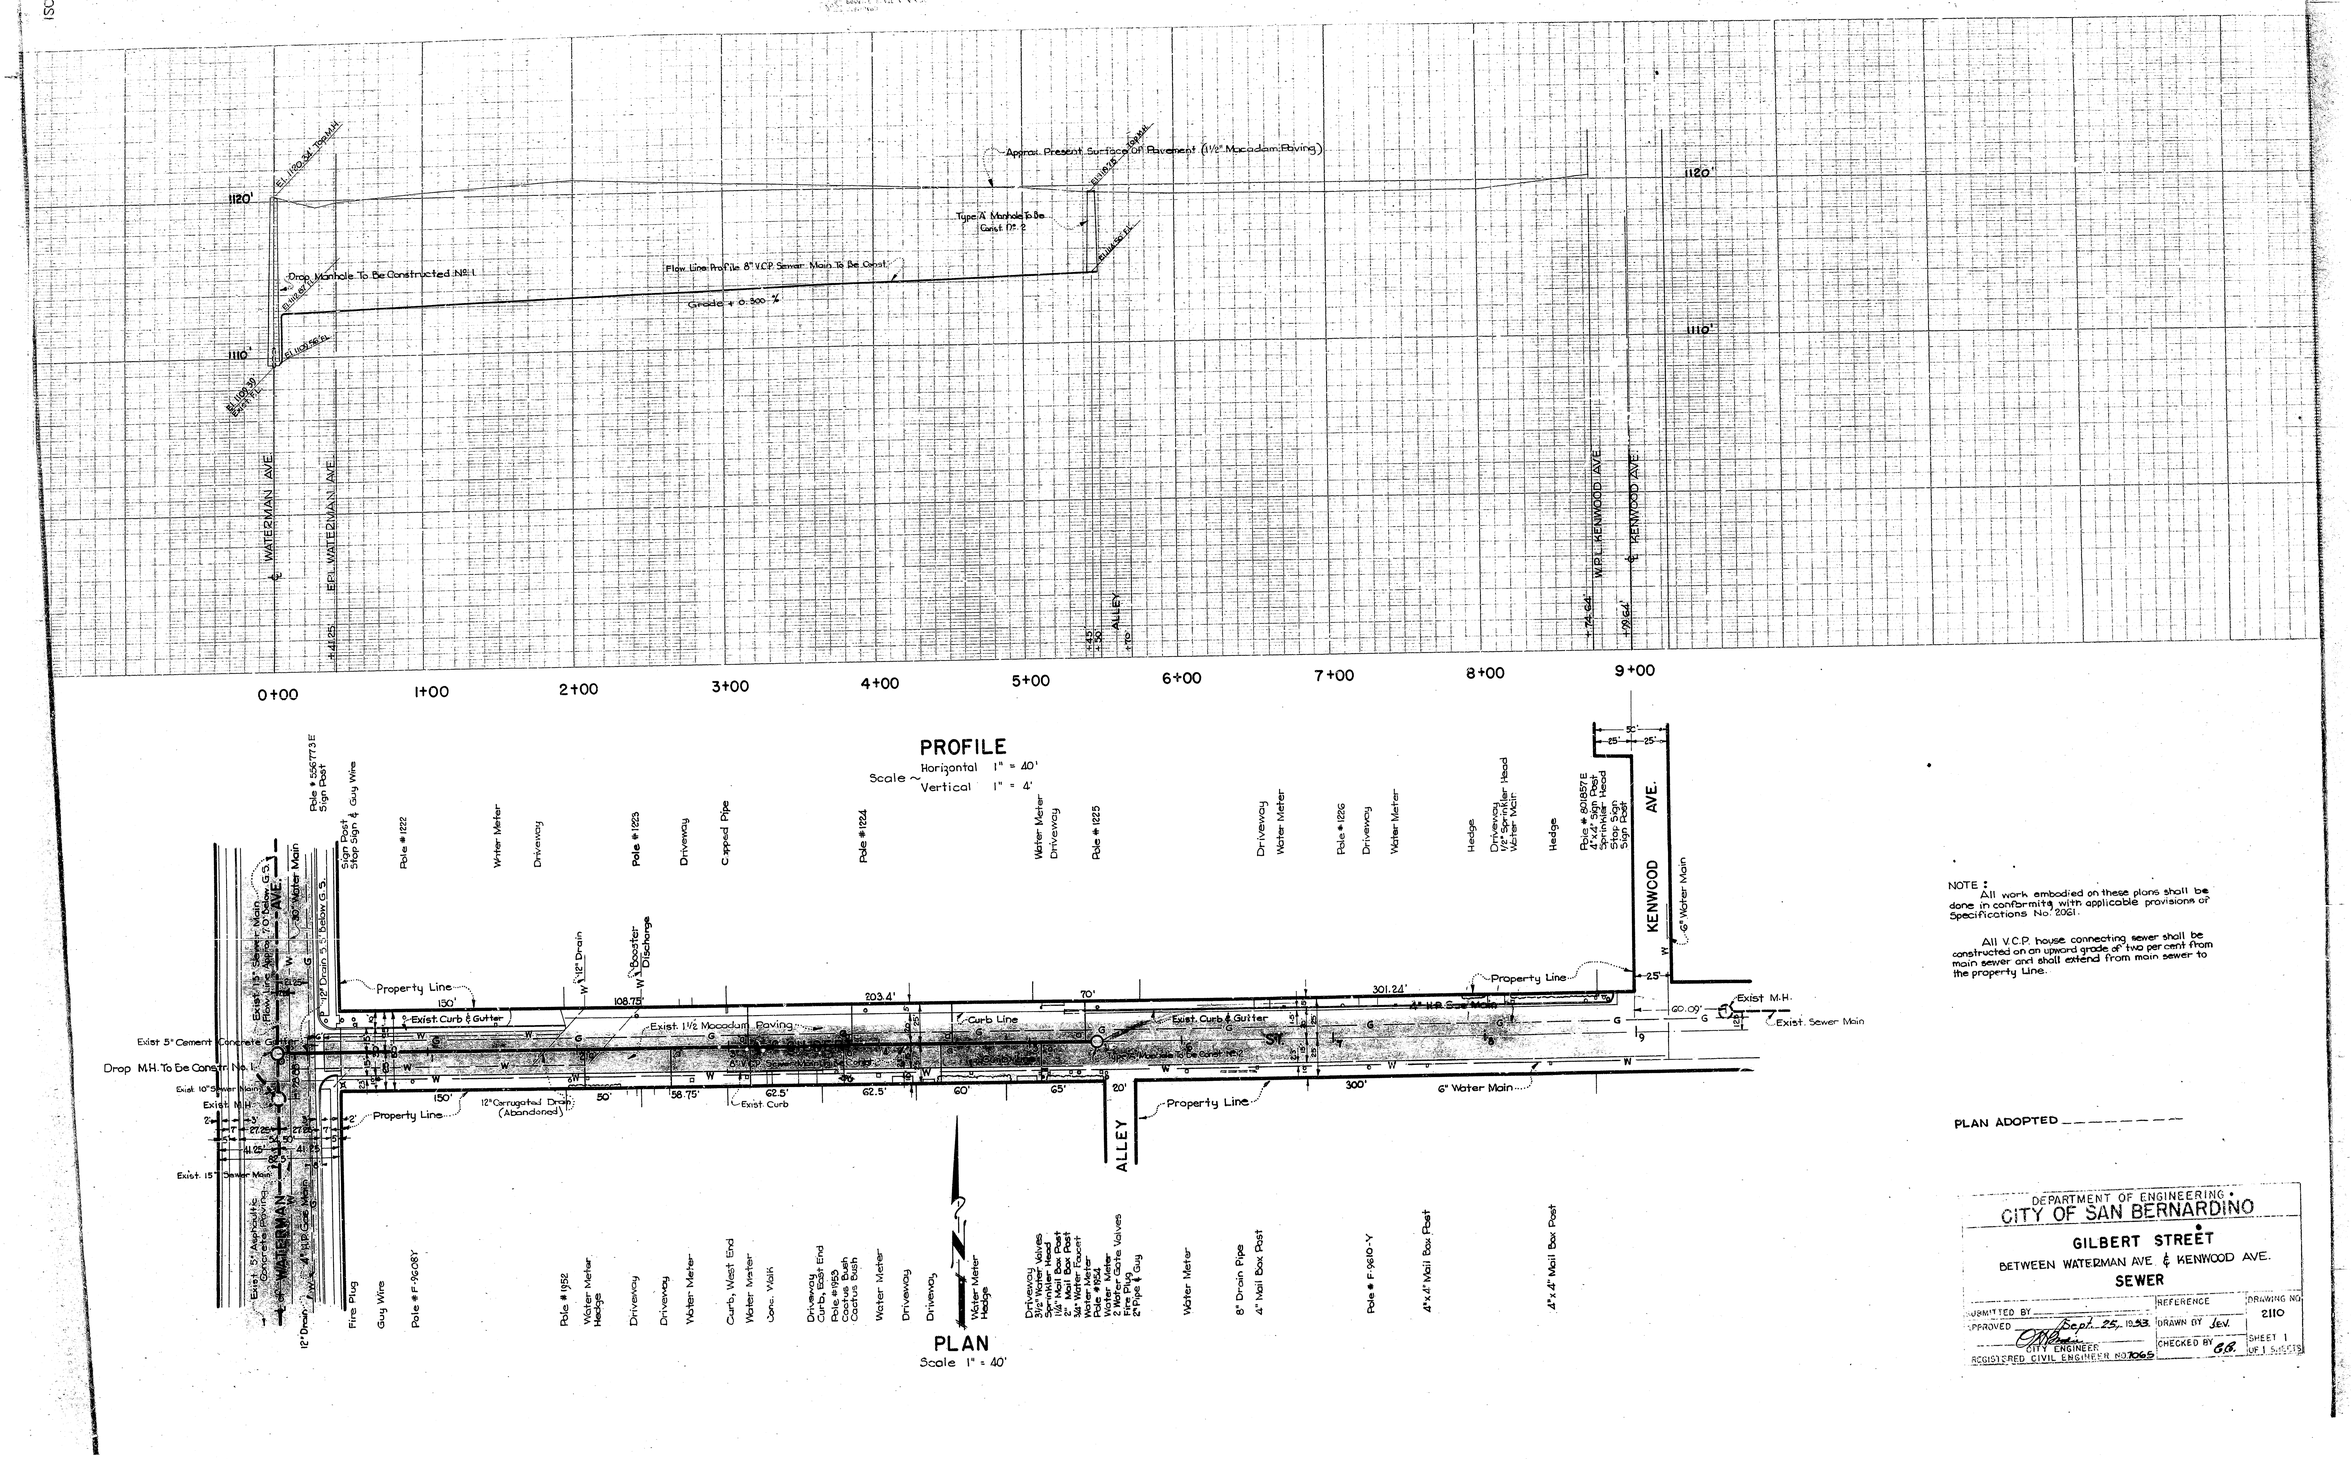

NOTE:
All work embodied on these plans shall be done in conformity with applicable provisions of Specifications No. 2061.

All V.C.P. house connecting sewer shall be constructed on an upward grade of two per cent from main sewer and shall extend from main sewer to the property Line.

PLAN ADOPTED _____

DEPARTMENT OF ENGINEERING
CITY OF SAN BERNARDINO

GILBERT STREET
BETWEEN WATERMAN AVE. & KENWOOD AVE.
SEWER

SUBMITTED BY	REFERENCE	DRAWING NO. 2110
APPROVED Sept. 25, 1953	DRAWN BY Jev.	
CITY ENGINEER	CHECKED BY G.B.	SHEET 1 OF 1 SHEETS
REGISTERED CIVIL ENGINEER NO. 7065		

2061

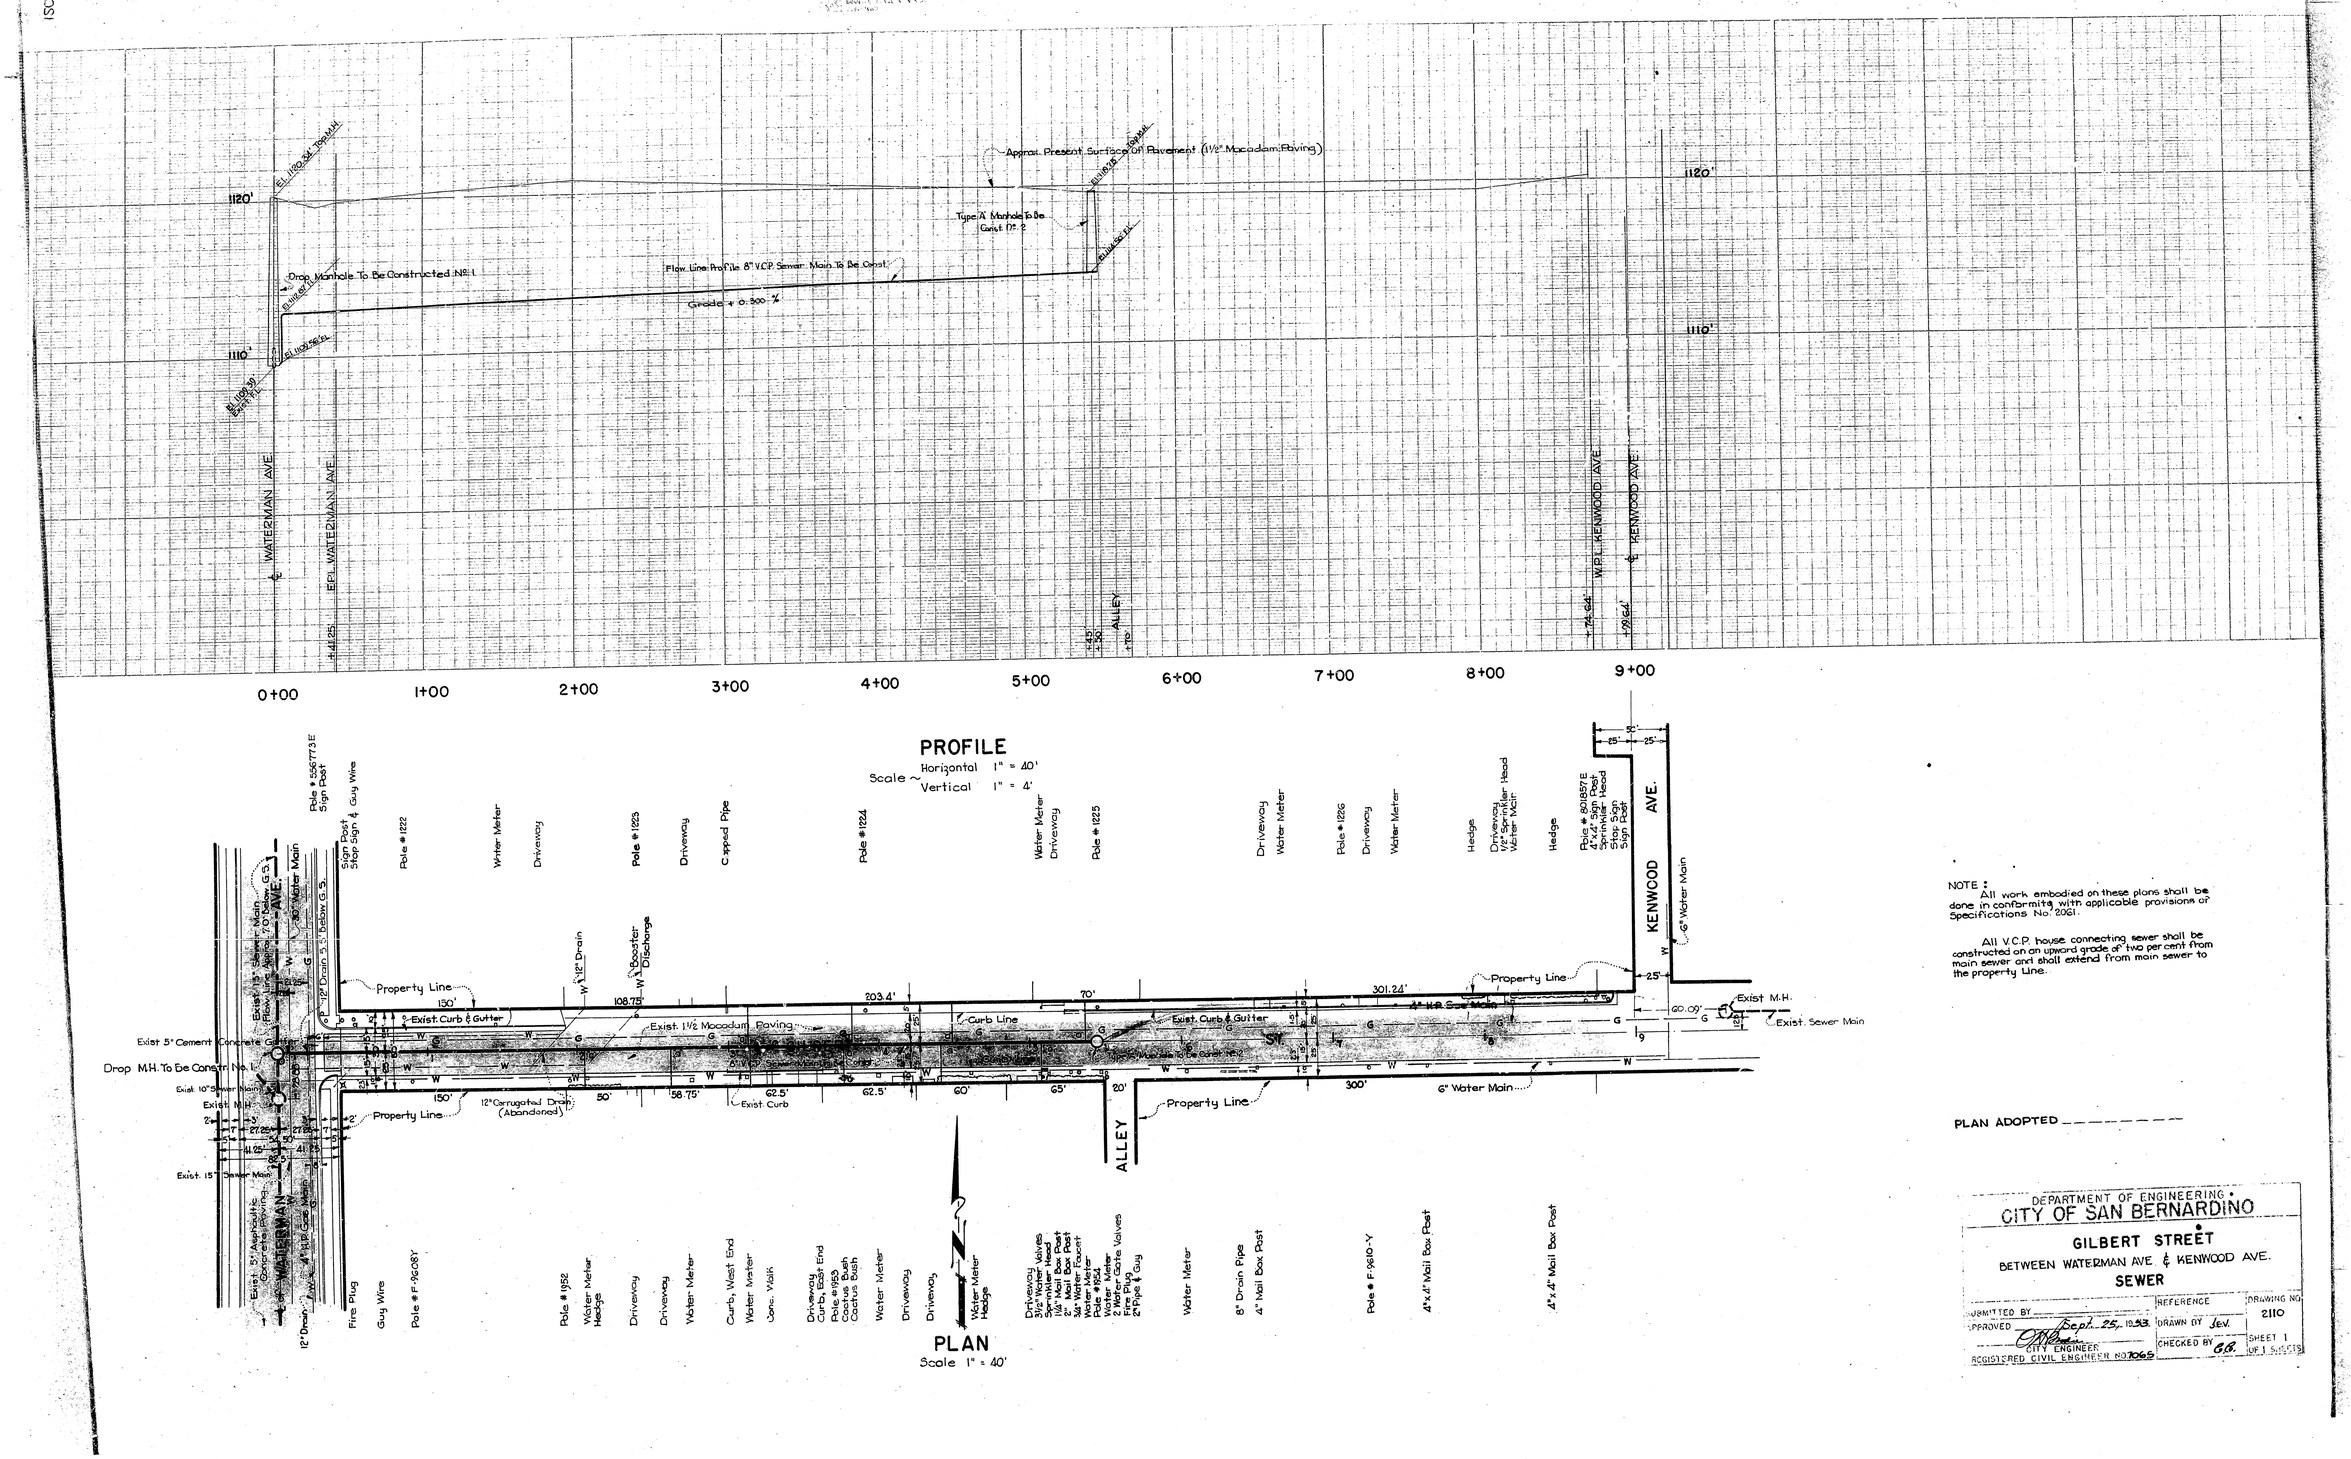

NOTE:
All work embodied on these plans shall be done in conformity with applicable provisions of Specifications No. 2061.

All V.C.P. house connecting sewer shall be constructed on an upward grade of two per cent from main sewer and shall extend from main sewer to the property Line.

PLAN ADOPTED _____

DEPARTMENT OF ENGINEERING
CITY OF SAN BERNARDINO

GILBERT STREET
BETWEEN WATERMAN AVE. & KENWOOD AVE.
SEWER

SUBMITTED BY	REFERENCE	DRAWING NO. 2110
APPROVED Sept. 25, 1953	DRAWN BY Jev.	
CITY ENGINEER	CHECKED BY G.B.	SHEET 1 OF 1 SHEETS
REGISTERED CIVIL ENGINEER NO. 7065		

2061

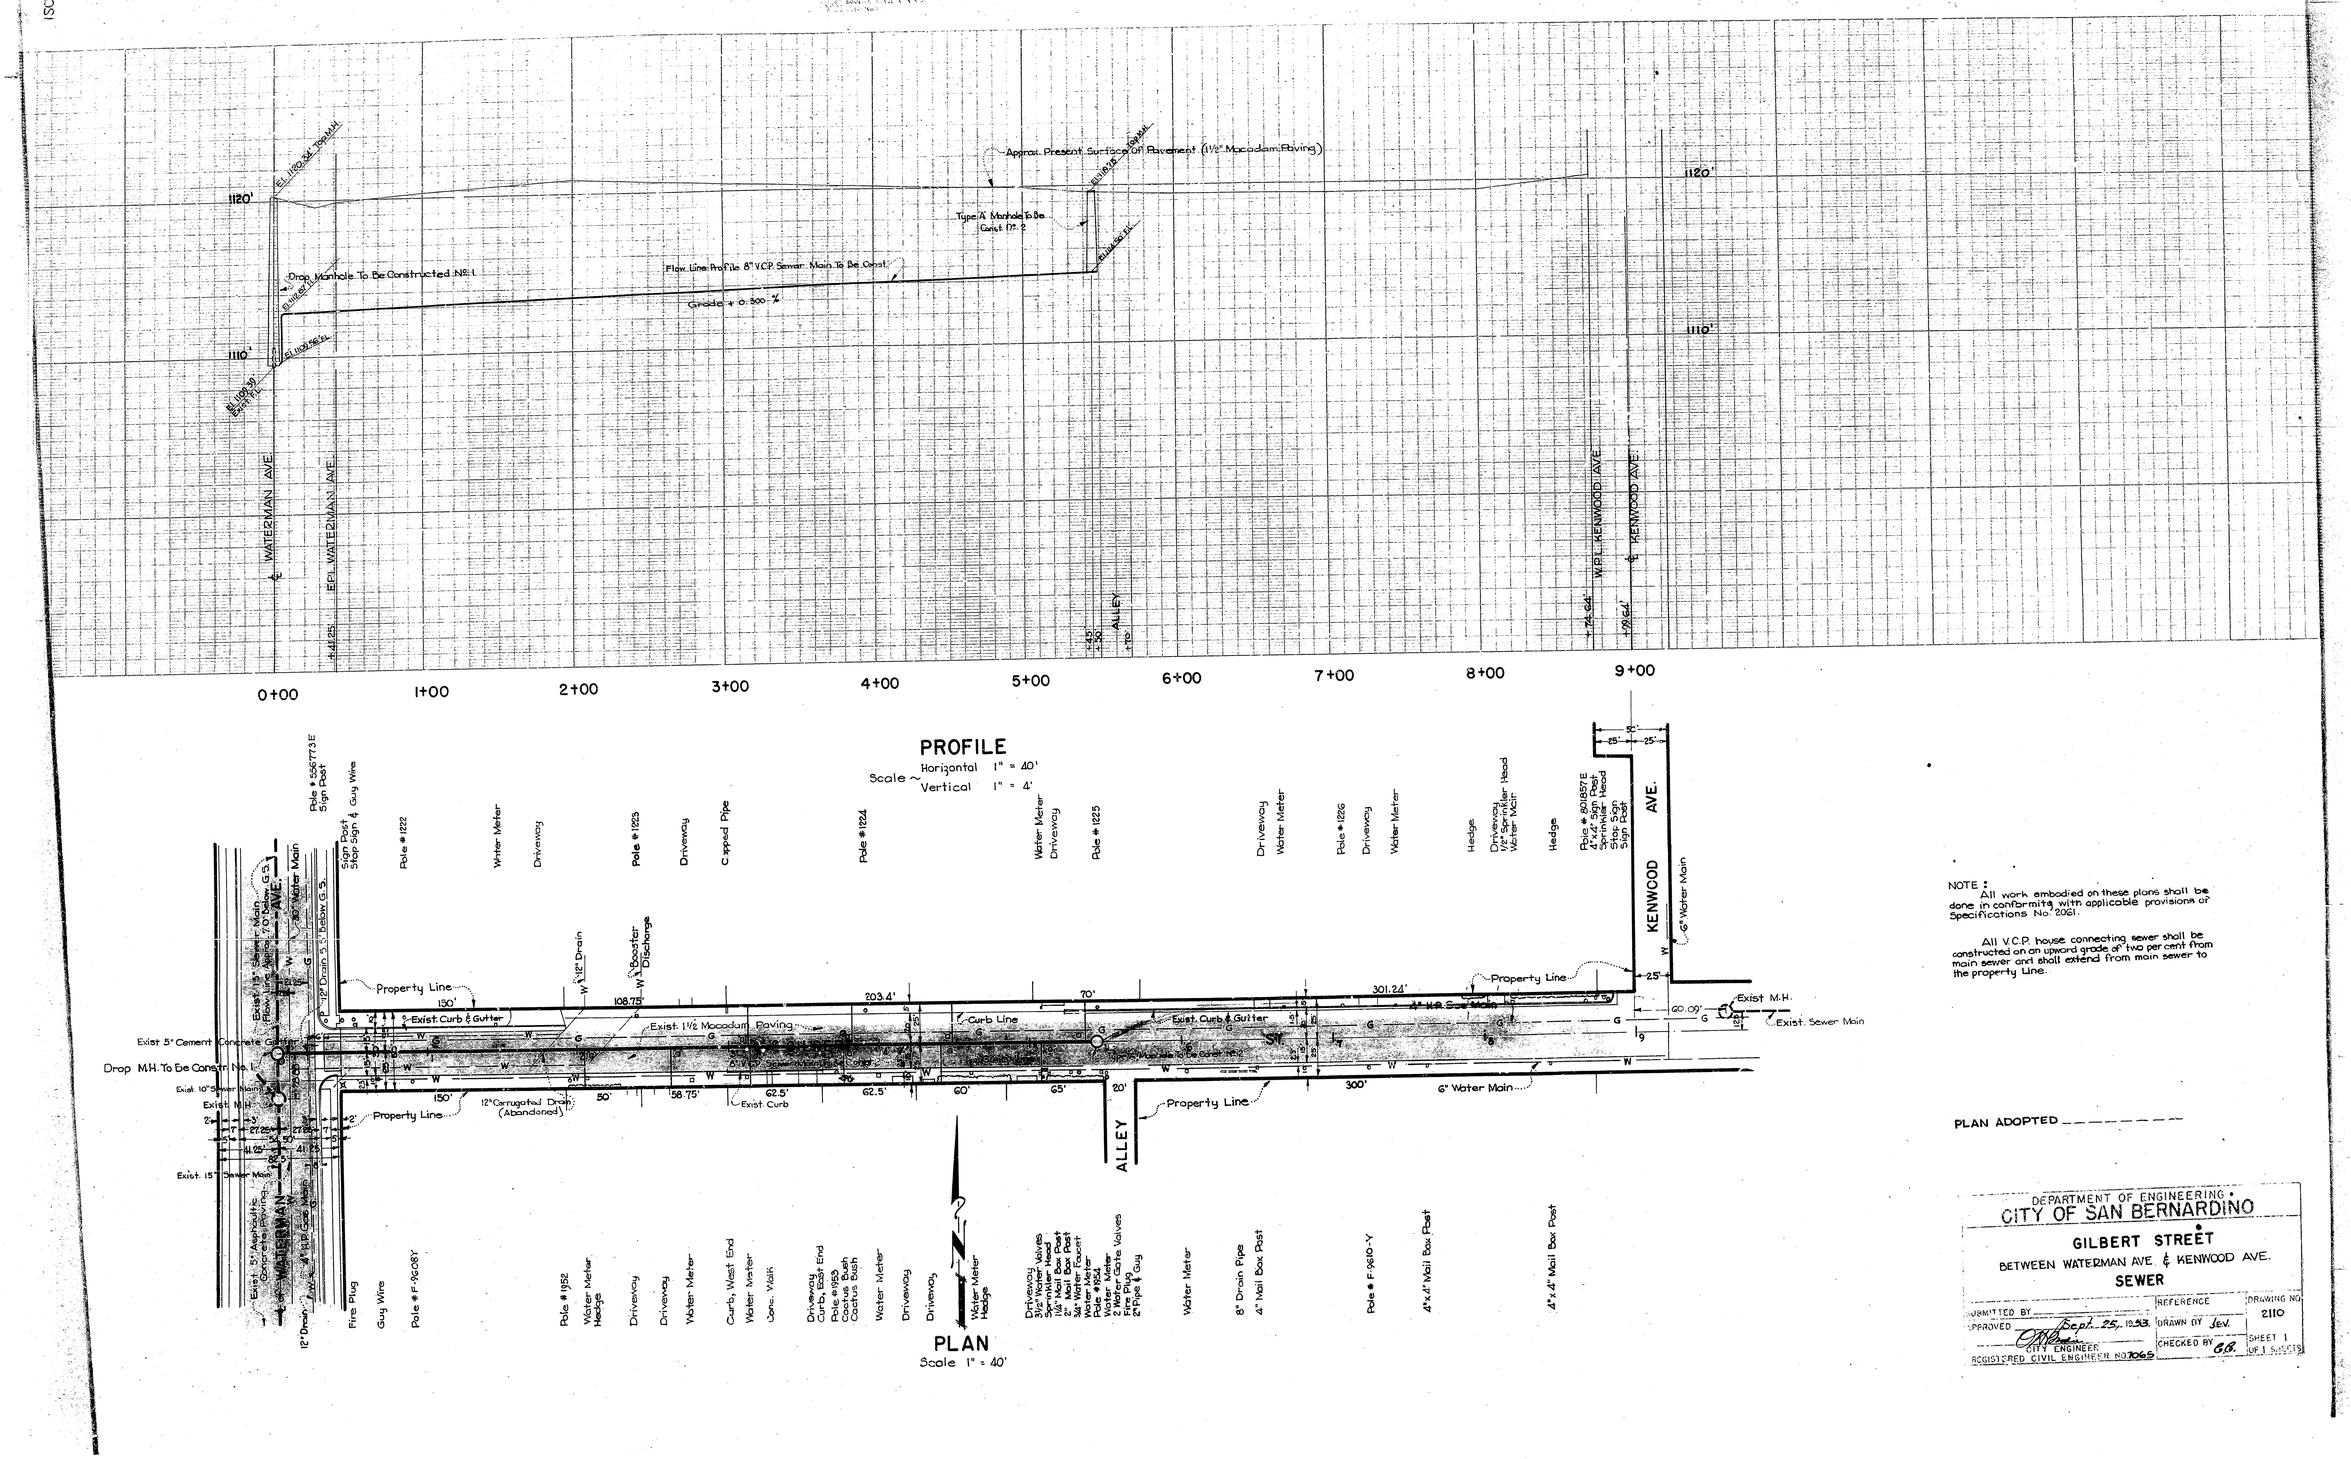

NOTE:
All work embodied on these plans shall be done in conformity with applicable provisions of Specifications No. 2061.

All V.C.P. house connecting sewer shall be constructed on an upward grade of two per cent from main sewer and shall extend from main sewer to the property Line.

PLAN ADOPTED _____

DEPARTMENT OF ENGINEERING
CITY OF SAN BERNARDINO

GILBERT STREET
BETWEEN WATERMAN AVE. & KENWOOD AVE.
SEWER

SUBMITTED BY	REFERENCE	DRAWING NO. 2110
APPROVED Sept. 25, 1953	DRAWN BY Jev.	
CITY ENGINEER	CHECKED BY G.B.	SHEET 1 OF 1 SHEETS
REGISTERED CIVIL ENGINEER NO. 7065		