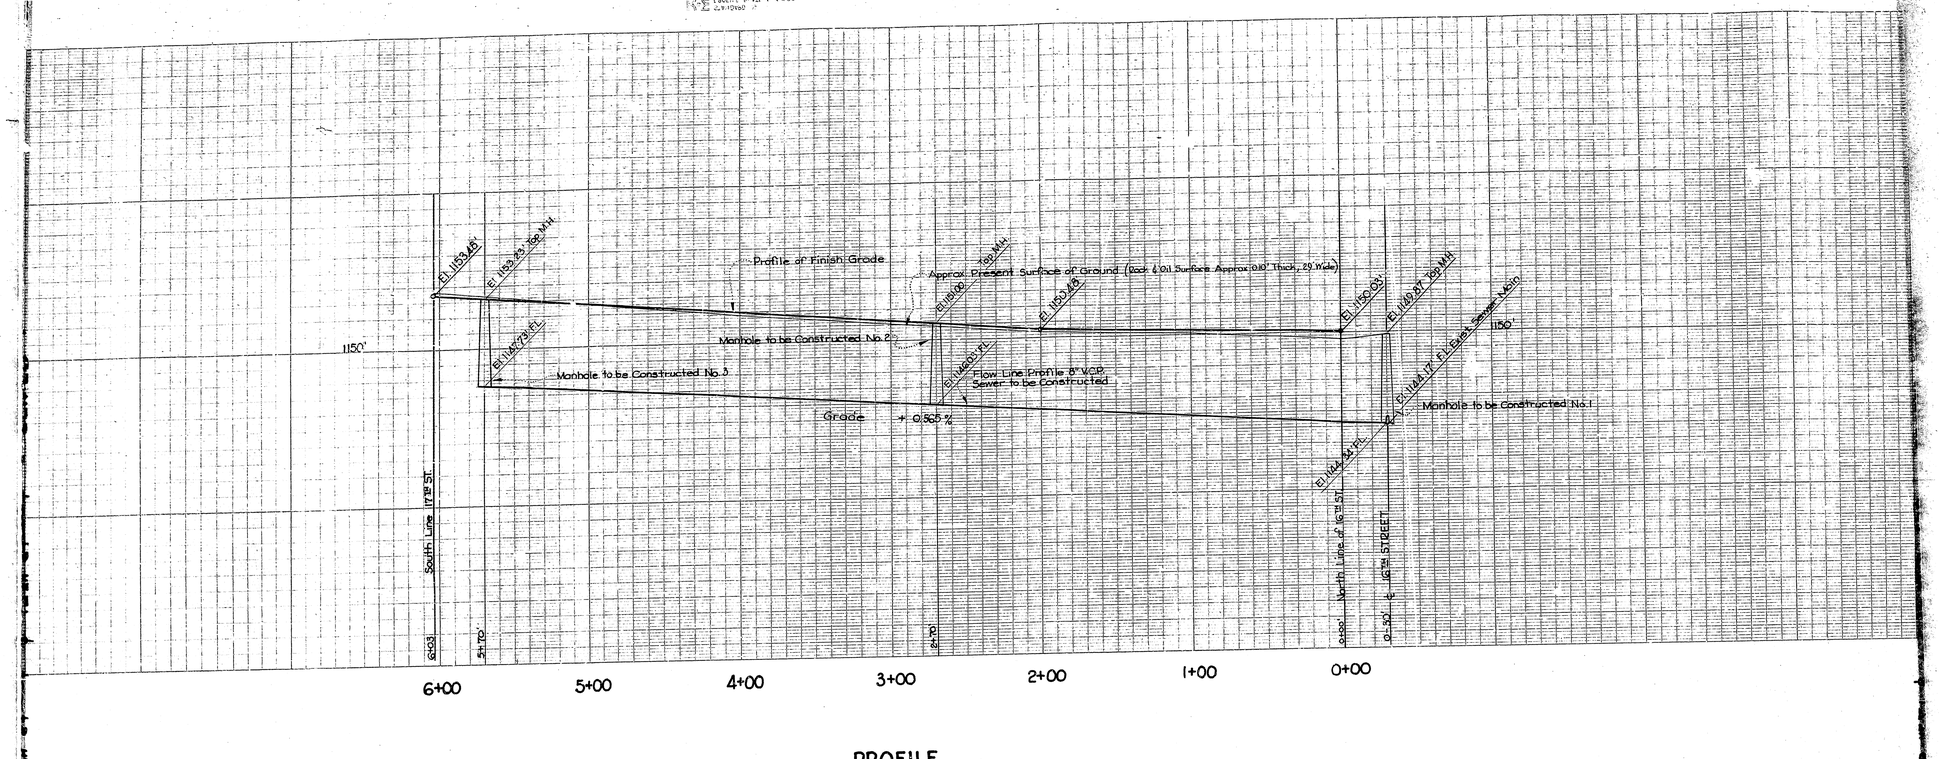

PROFILE

Scale Horiz. 1" = 40'
Vert. 1" = 4'

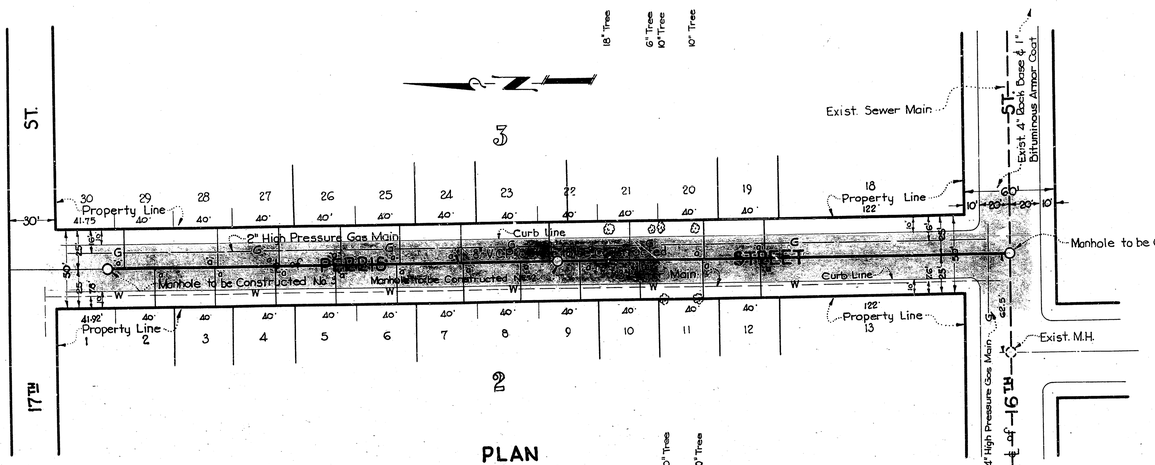

PLAN

Scale 1" = 40'

NOTE:
All V.C.P. house connecting sewer shall be constructed on an upward grade of two per cent from main sewer and shall extend from main sewer to property line.

All work embodied on these plans shall be done in conformity with applicable provisions of Specifications No. 2061.

DEPARTMENT OF ENGINEERING
CITY OF SAN BERNARDINO

PERRIS STREET
BETWEEN 16th STREET and 17th STREET
SEWER

SUBMITTED BY	REFERENCE	DRAWING NO. 2119
APPROVED July 31 1953	DRAWN BY J.S.V.	SHEET 1 OF 1 SHEETS
CITY ENGINEER	CHECKED BY C.B.	
REGISTERED CIVIL ENGINEER NO. 7065		