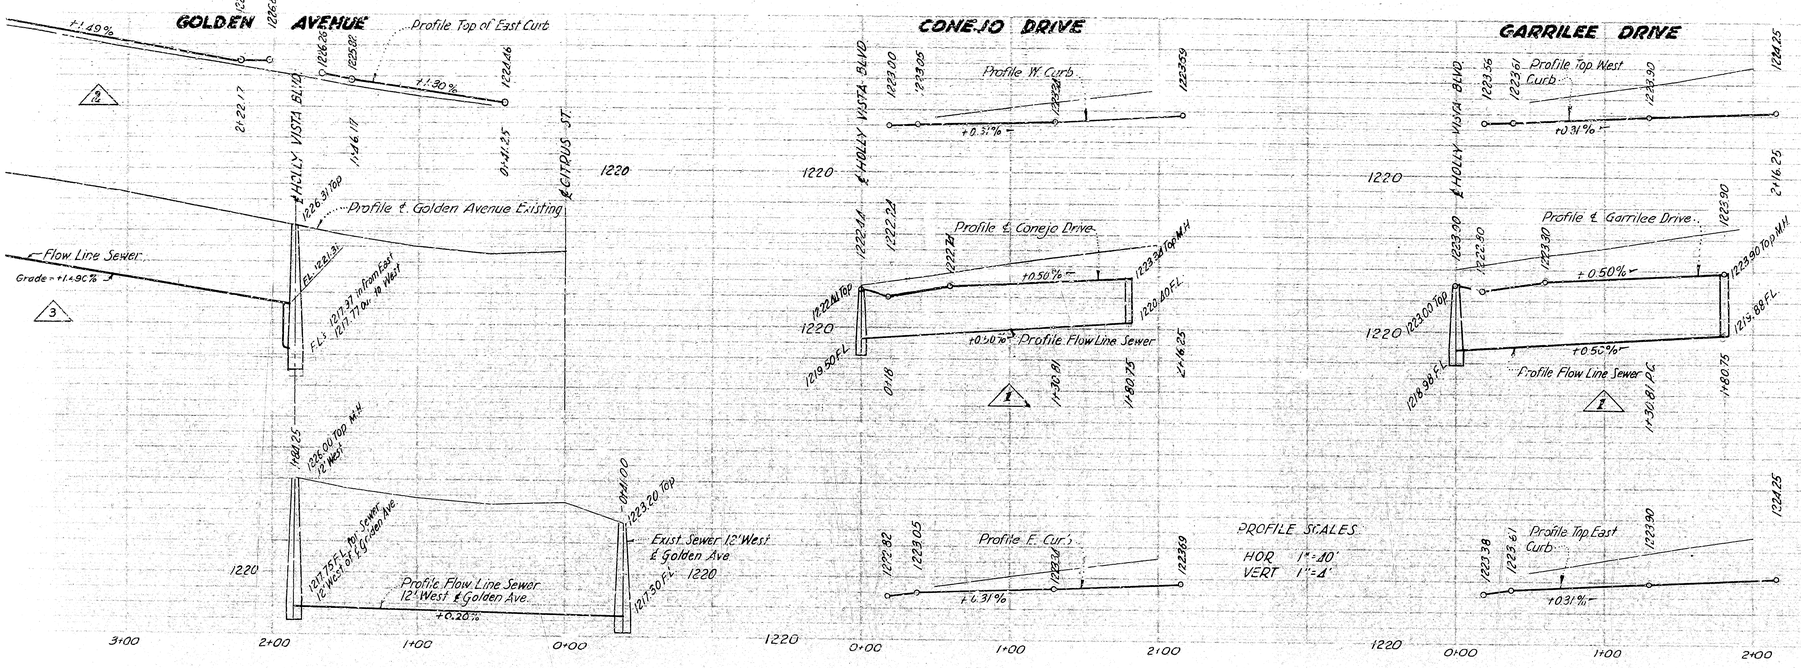

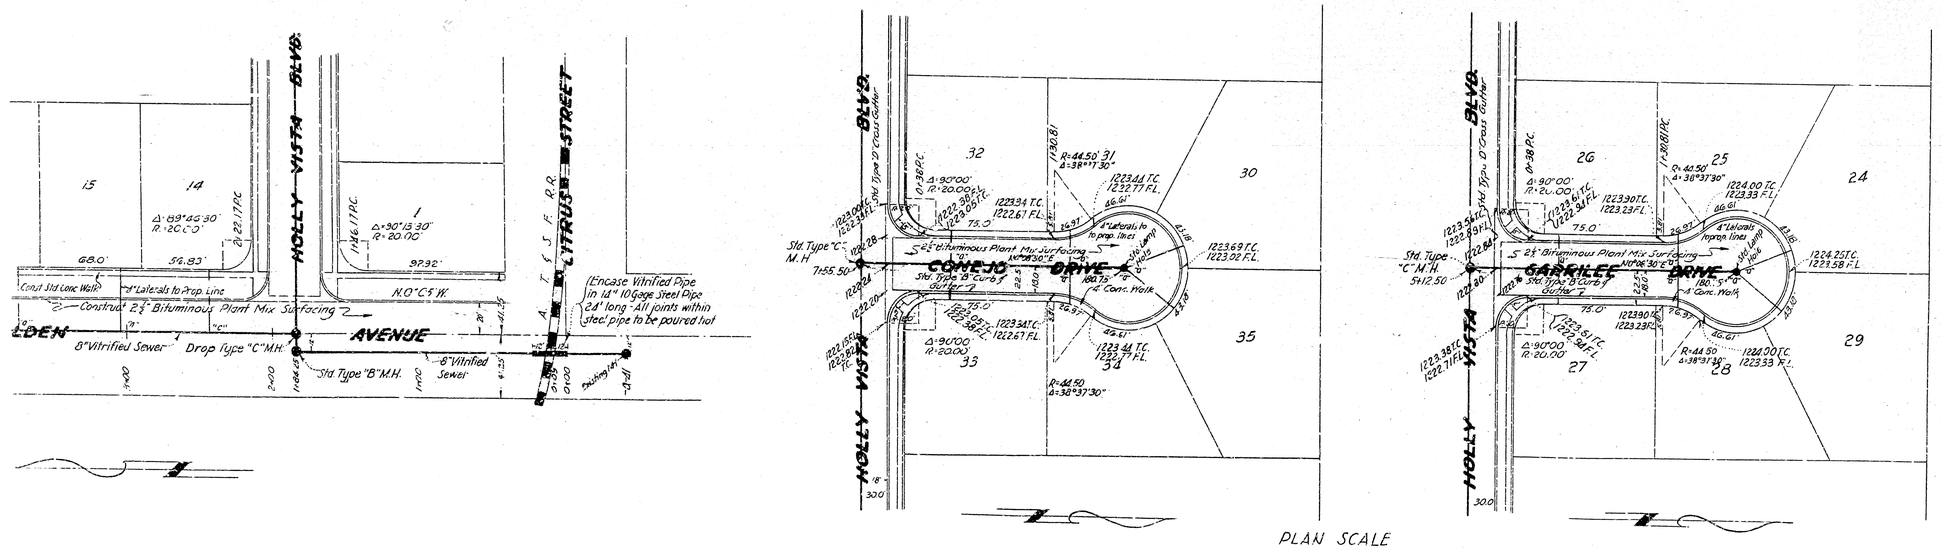

PLAN SCALE
1" = 40'

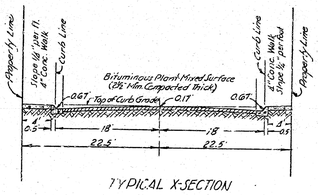

TYPICAL X-SECTION
GARDEN DR., CONEJO DR., GARRILEE DR.
SCALE 1" = 10'

IMPROVEMENT PLANS - TRACT 4211
GOLDEN AVE., CONEJO DR. & GARRILEE DR.
FOULKE & CAMPBELL - ENGINEERING & SURVEYING
Chas. L. Foulke - C.E. 133

2125

Sheet 2 of 2 Sheets

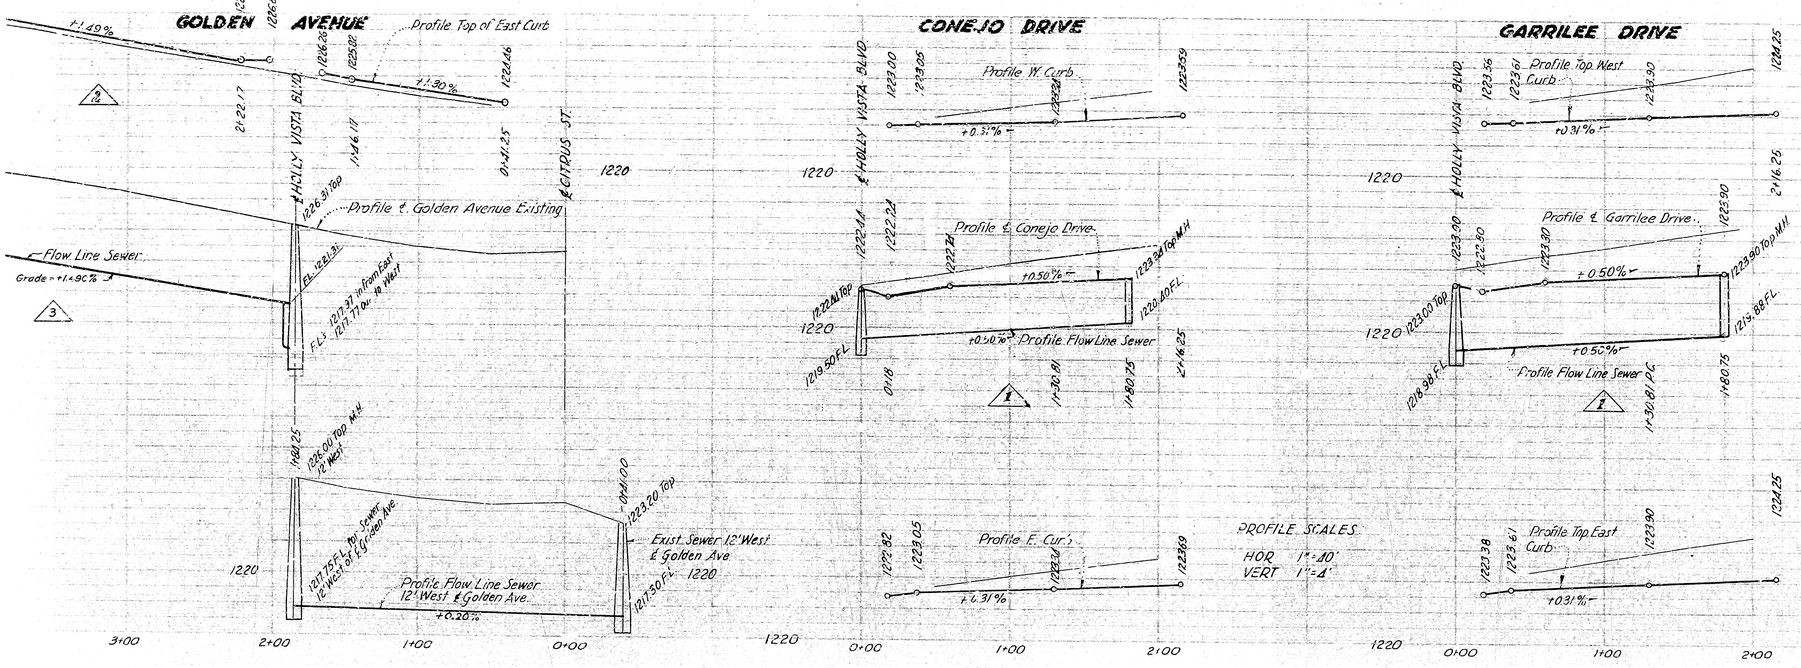

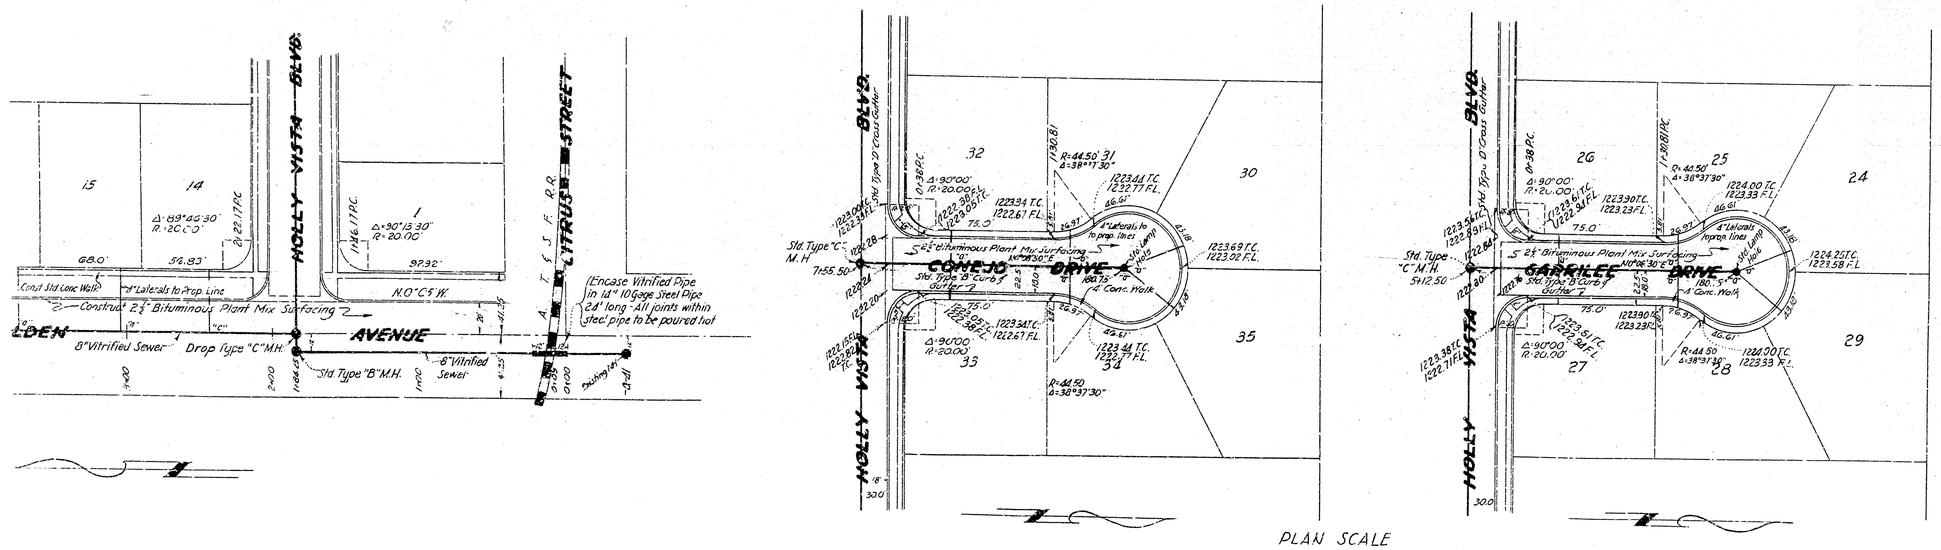

PLAN SCALE
1" = 40'

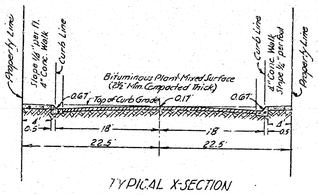

TYPICAL X-SECTION
GARDEN DR., CONEJO DR., GARRILEE DR.
SCALE 1" = 10'

IMPROVEMENT PLANS - TRACT 4211
GOLDEN AVE., CONEJO DR. & GARRILEE DR.
FOULKE & CAMPBELL - ENGINEERING & SURVEYING
Chas. L. Foulke - C.E. 133

2125

Sheet 2 of 2 Sheets