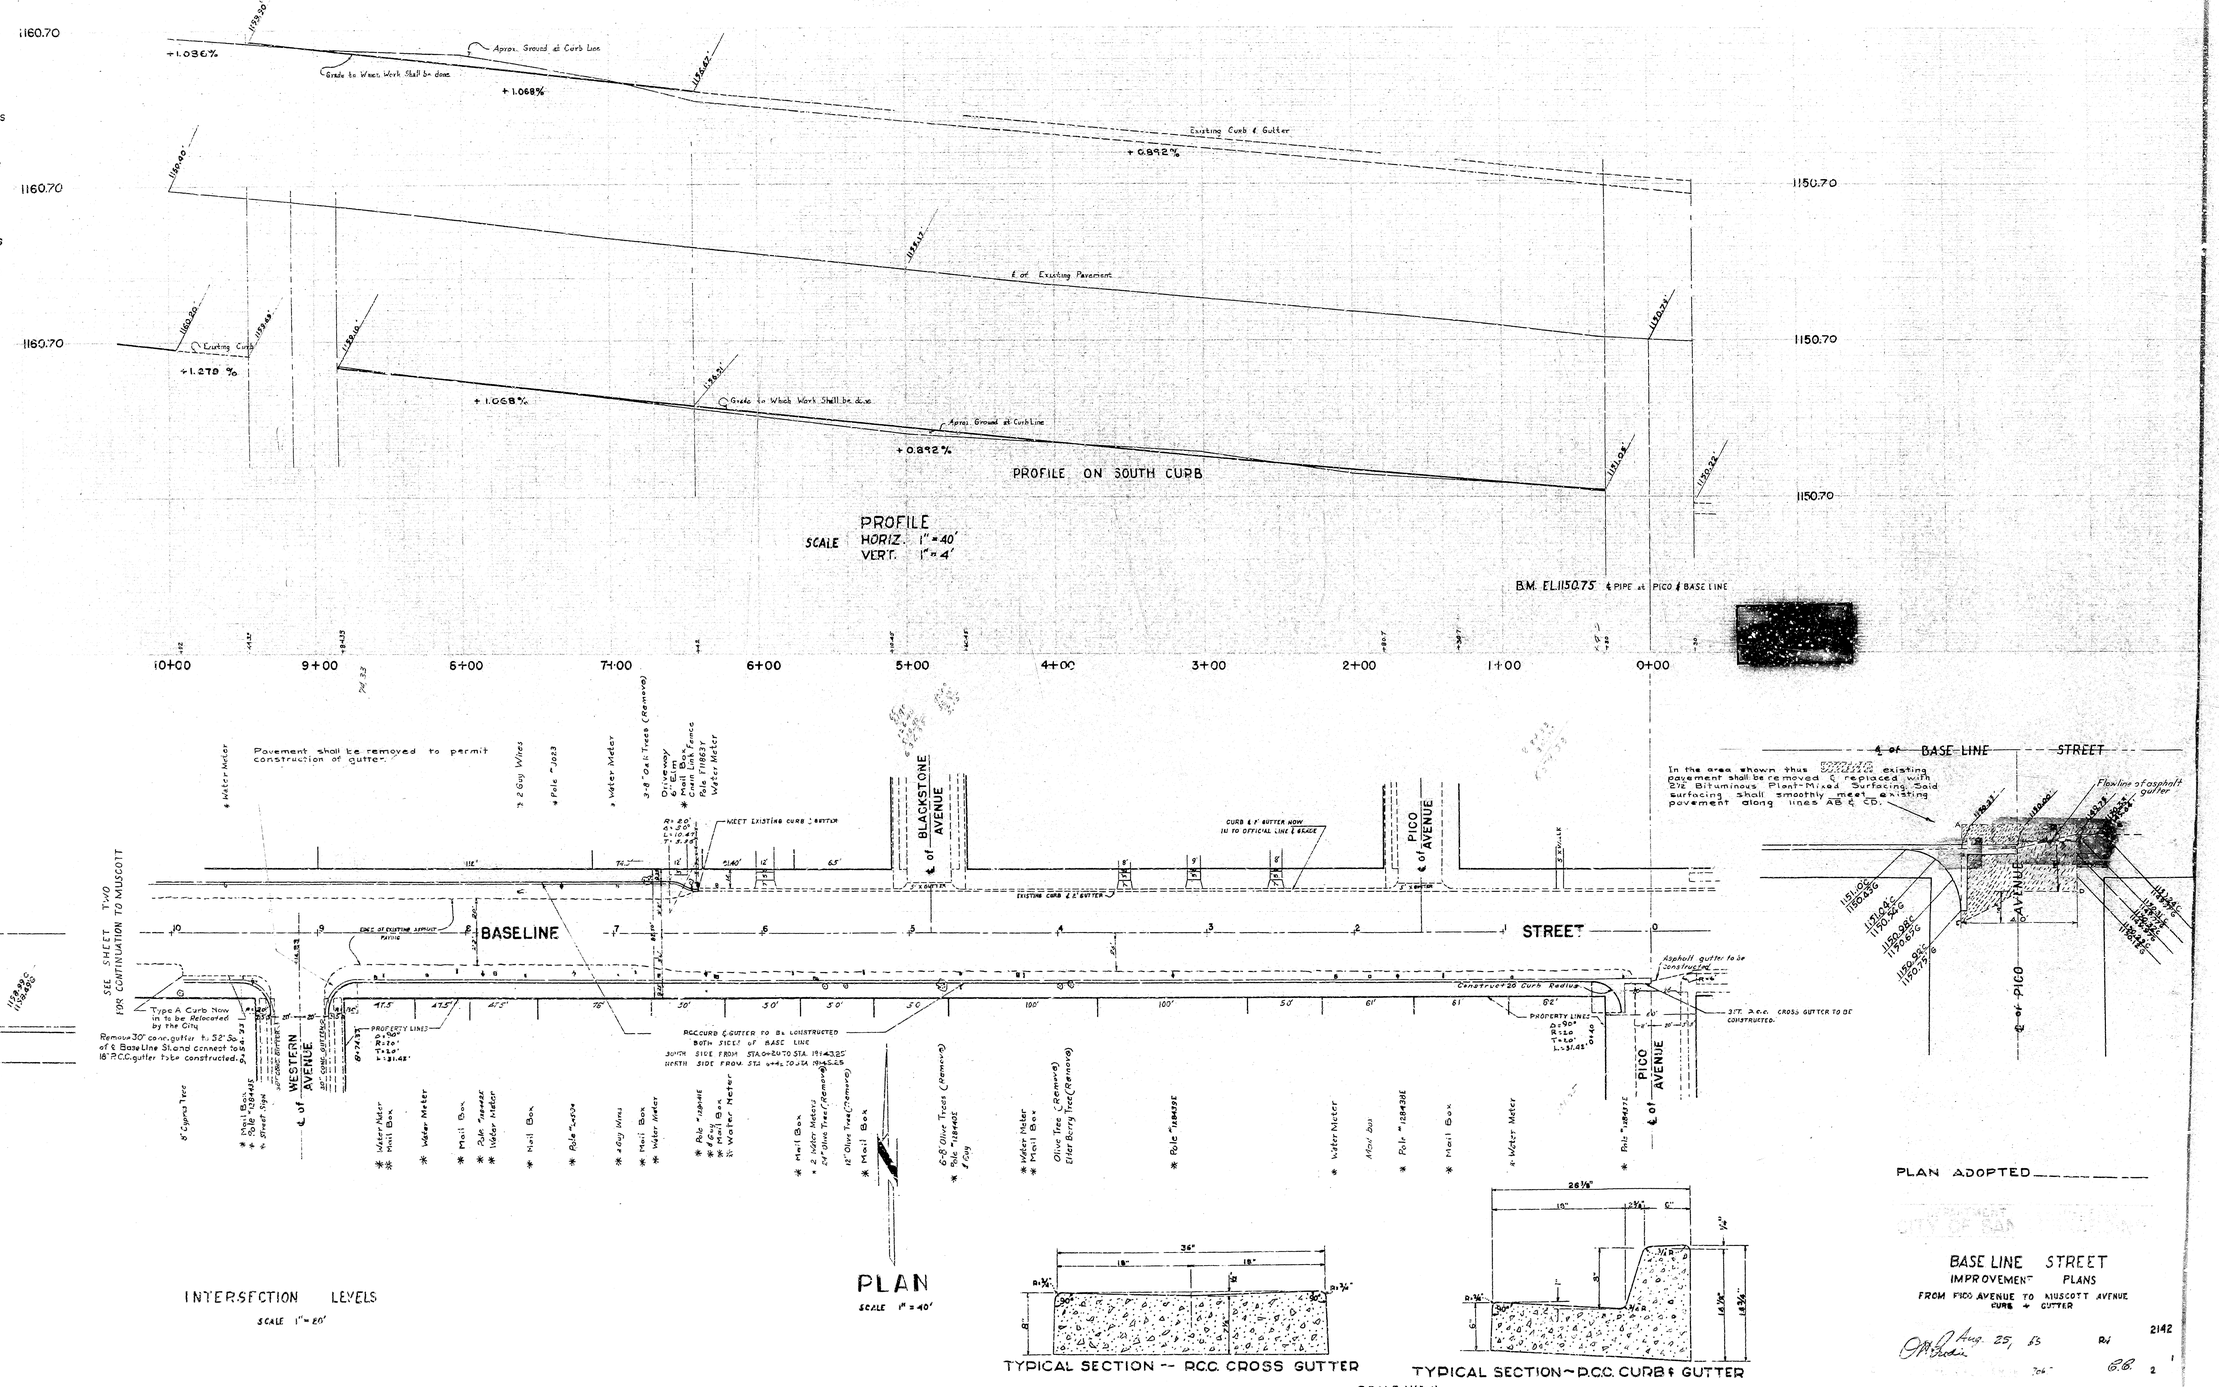
1160.70
+1.036%
Approx. Ground at Curb Line
Grade to Which Work Shall be done
+1.068%
Existing Curb & Gutter
+0.892%
1150.70
℄ of Existing Pavement
Existing Curb
+1.270 %
Grade to Which Work Shall be done
Approx. Ground at Curb Line
PROFILE ON SOUTH CURB
PROFILE
SCALE HORIZ. 1" = 40'
VERT. 1" = 4'
B.M. EL 115.075 ℄ PIPE at PICO & BASE LINE
10+00
9+00
8+00
7+00
6+00
5+00
4+00
3+00
2+00
1+00
0+00
Pavement shall be removed to permit construction of gutter.
MEET EXISTING CURB & GUTTER
CURB & 2' GUTTER NOW IN TO OFFICIAL LINE & GRADE
℄ of BLACKSTONE AVENUE
℄ of PICO AVENUE
BASELINE
STREET
EDGE OF EXISTING ASPHALT PAVING
Type A Curb Now in to be Relocated by the City
Remove 30' conc. gutter to 52' So. of ℄ Base Line St. and connect to a 18" P.C.C. gutter to be constructed.
PROPERTY LINES
PCC CURB & GUTTER TO BE CONSTRUCTED BOTH SIDES OF BASE LINE
SOUTH SIDE FROM STA. 0+24 TO STA. 1+43.25
NORTH SIDE FROM STA. 0+44 TO STA. 1+43.25
Asphalt gutter to be constructed
Construct 20' Curb Radius
31 ft. P.C.C. CROSS GUTTER TO BE CONSTRUCTED.
℄ of WESTERN AVENUE
℄ of PICO AVENUE
SEE SHEET TWO FOR CONTINUATION TO MUSCOTT
In the area shown thus existing pavement shall be removed & replaced with 2½" Bituminous Plant-Mixed Surfacing. Said surfacing shall smoothly meet existing pavement along lines AB & CD.
℄ of BASE LINE STREET
Flowline of asphalt gutter
℄ of PICO AVENUE
INTERSECTION LEVELS
SCALE 1" = 20'
PLAN
SCALE 1" = 40'
TYPICAL SECTION -- P.C.C. CROSS GUTTER
TYPICAL SECTION ~ P.C.C. CURB & GUTTER
SCALE: 1½" = 1'
PLAN ADOPTED
BASE LINE STREET
IMPROVEMENT PLANS
FROM PICO AVENUE TO MUSCOTT AVENUE
CURB + GUTTER
Aug. 25, 63
2142

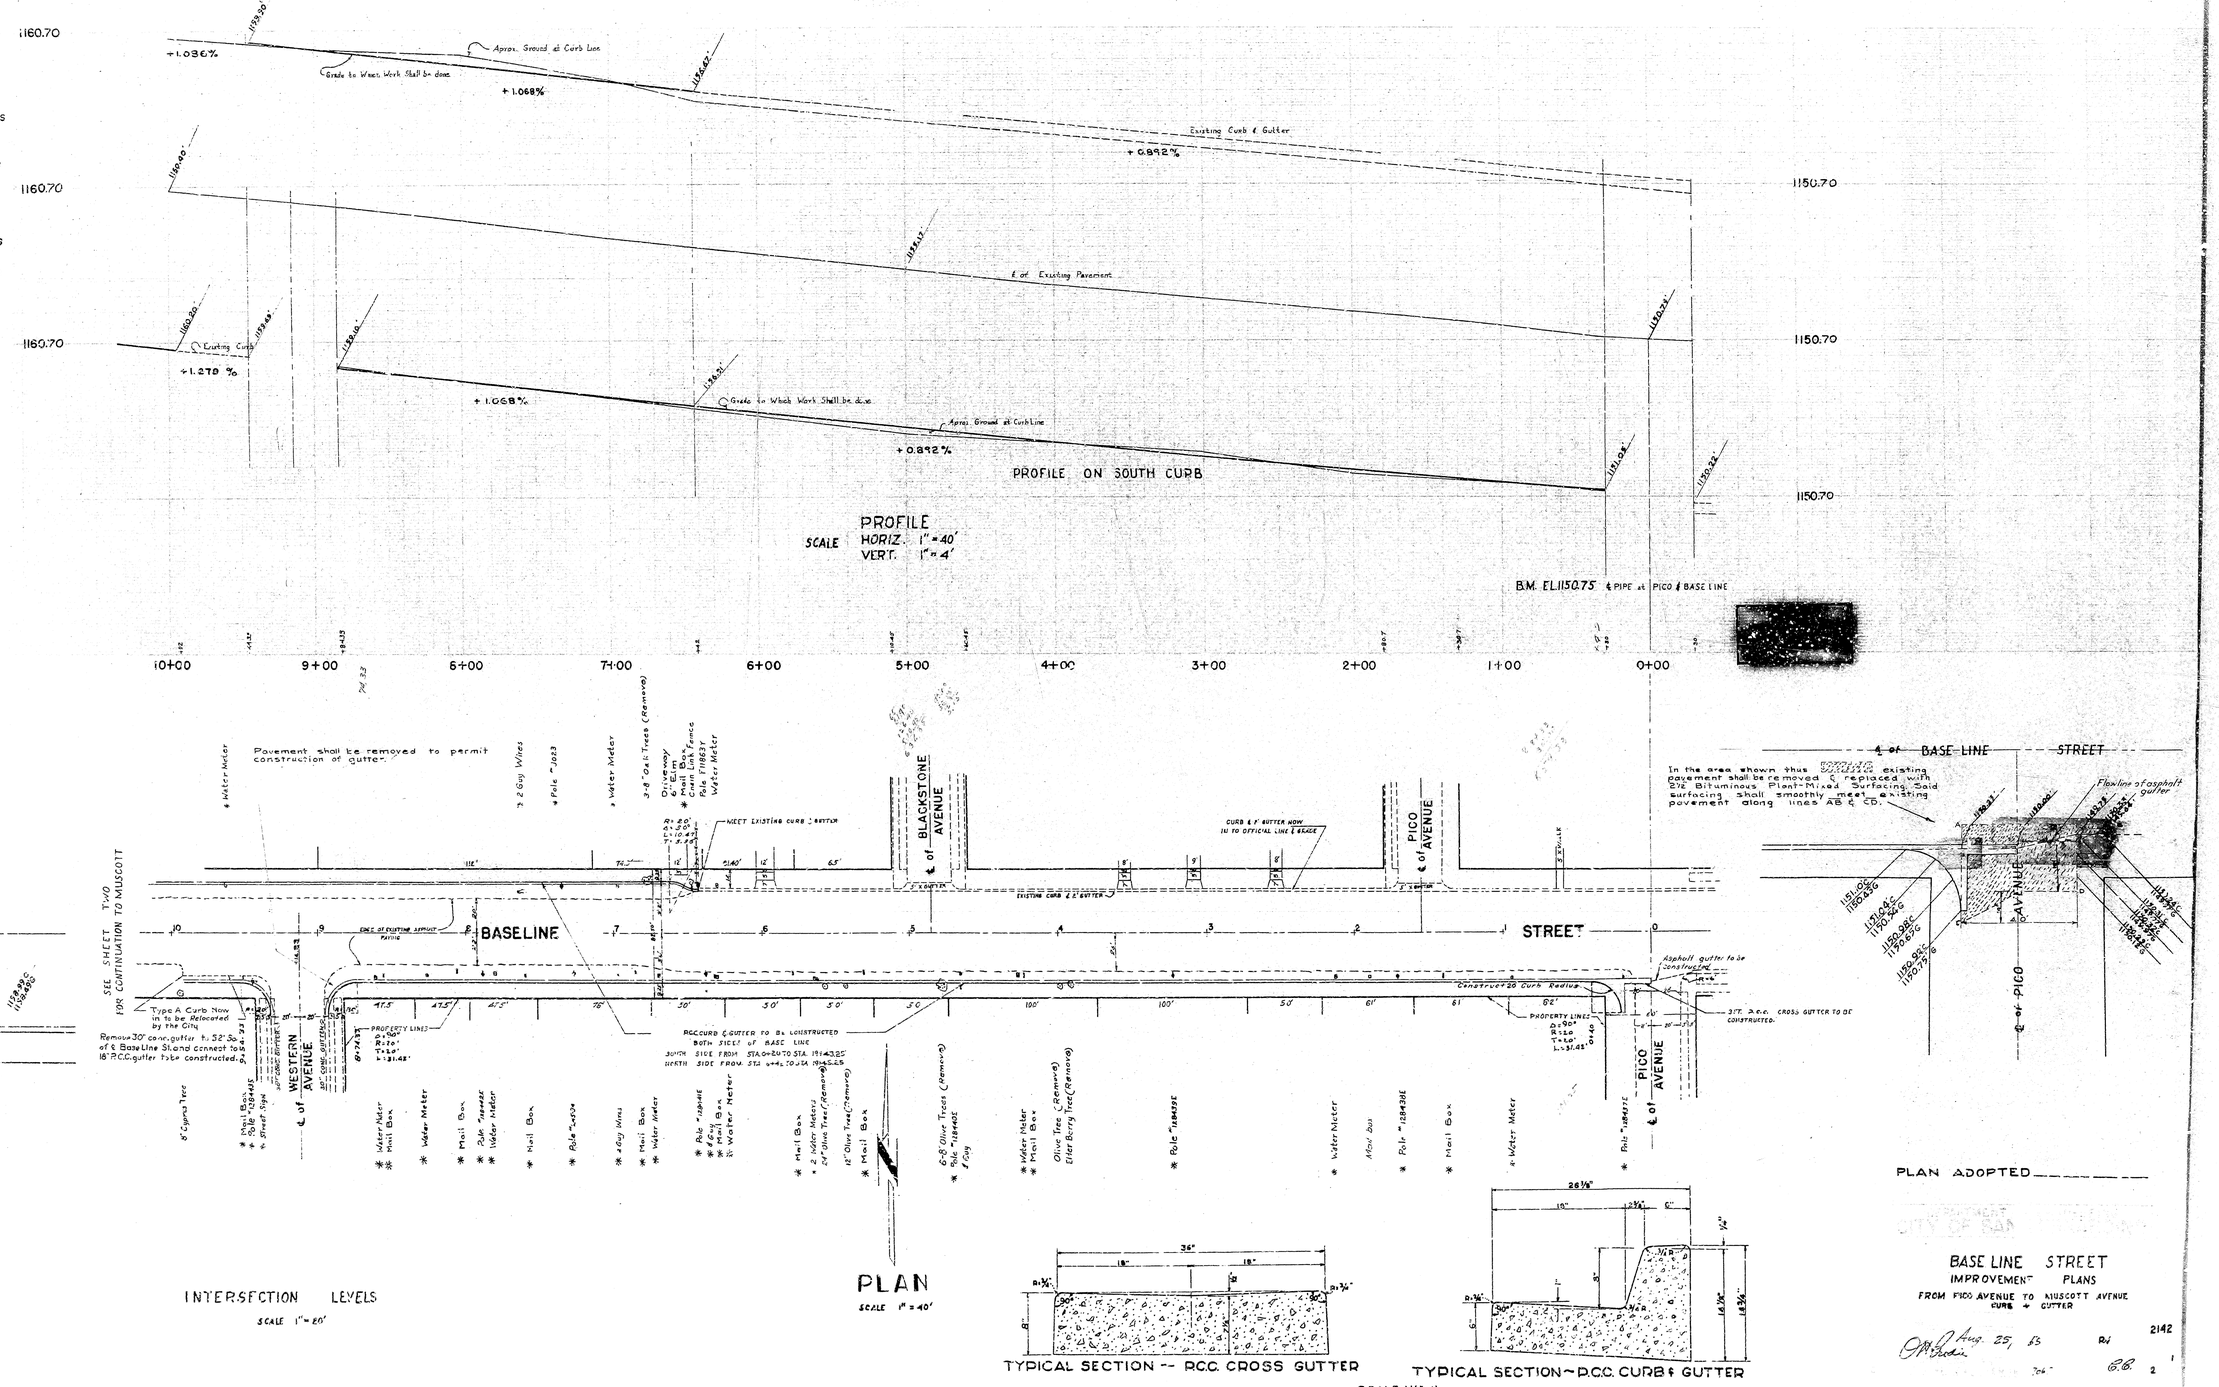
1160.70
+1.036%
Approx. Ground at Curb Line
Grade to Which Work Shall be done
+1.068%
Existing Curb & Gutter
+0.892%
1150.70
℄ of Existing Pavement
Existing Curb
+1.270 %
Grade to Which Work Shall be done
Approx. Ground at Curb Line
PROFILE ON SOUTH CURB
PROFILE
SCALE HORIZ. 1" = 40'
VERT. 1" = 4'
B.M. EL 115.075 ℄ PIPE at PICO & BASE LINE
10+00
9+00
8+00
7+00
6+00
5+00
4+00
3+00
2+00
1+00
0+00
Pavement shall be removed to permit construction of gutter.
MEET EXISTING CURB & GUTTER
CURB & 2' GUTTER NOW IN TO OFFICIAL LINE & GRADE
℄ of BLACKSTONE AVENUE
℄ of PICO AVENUE
BASELINE
STREET
EDGE OF EXISTING ASPHALT PAVING
Type A Curb Now in to be Relocated by the City
Remove 30' conc. gutter to 52' So. of ℄ Base Line St. and connect to a 18" P.C.C. gutter to be constructed.
PROPERTY LINES
PCC CURB & GUTTER TO BE CONSTRUCTED BOTH SIDES OF BASE LINE
SOUTH SIDE FROM STA. 0+24 TO STA. 1+43.25
NORTH SIDE FROM STA. 0+44 TO STA. 1+43.25
Asphalt gutter to be constructed
Construct 20' Curb Radius
31 ft. P.C.C. CROSS GUTTER TO BE CONSTRUCTED.
℄ of WESTERN AVENUE
℄ of PICO AVENUE
SEE SHEET TWO FOR CONTINUATION TO MUSCOTT
In the area shown thus existing pavement shall be removed & replaced with 2½" Bituminous Plant-Mixed Surfacing. Said surfacing shall smoothly meet existing pavement along lines AB & CD.
℄ of BASE LINE STREET
Flowline of asphalt gutter
℄ of PICO AVENUE
INTERSECTION LEVELS
SCALE 1" = 20'
PLAN
SCALE 1" = 40'
TYPICAL SECTION -- P.C.C. CROSS GUTTER
TYPICAL SECTION ~ P.C.C. CURB & GUTTER
SCALE: 1½" = 1'
PLAN ADOPTED
BASE LINE STREET
IMPROVEMENT PLANS
FROM PICO AVENUE TO MUSCOTT AVENUE
CURB + GUTTER
Aug. 25, 63
2142